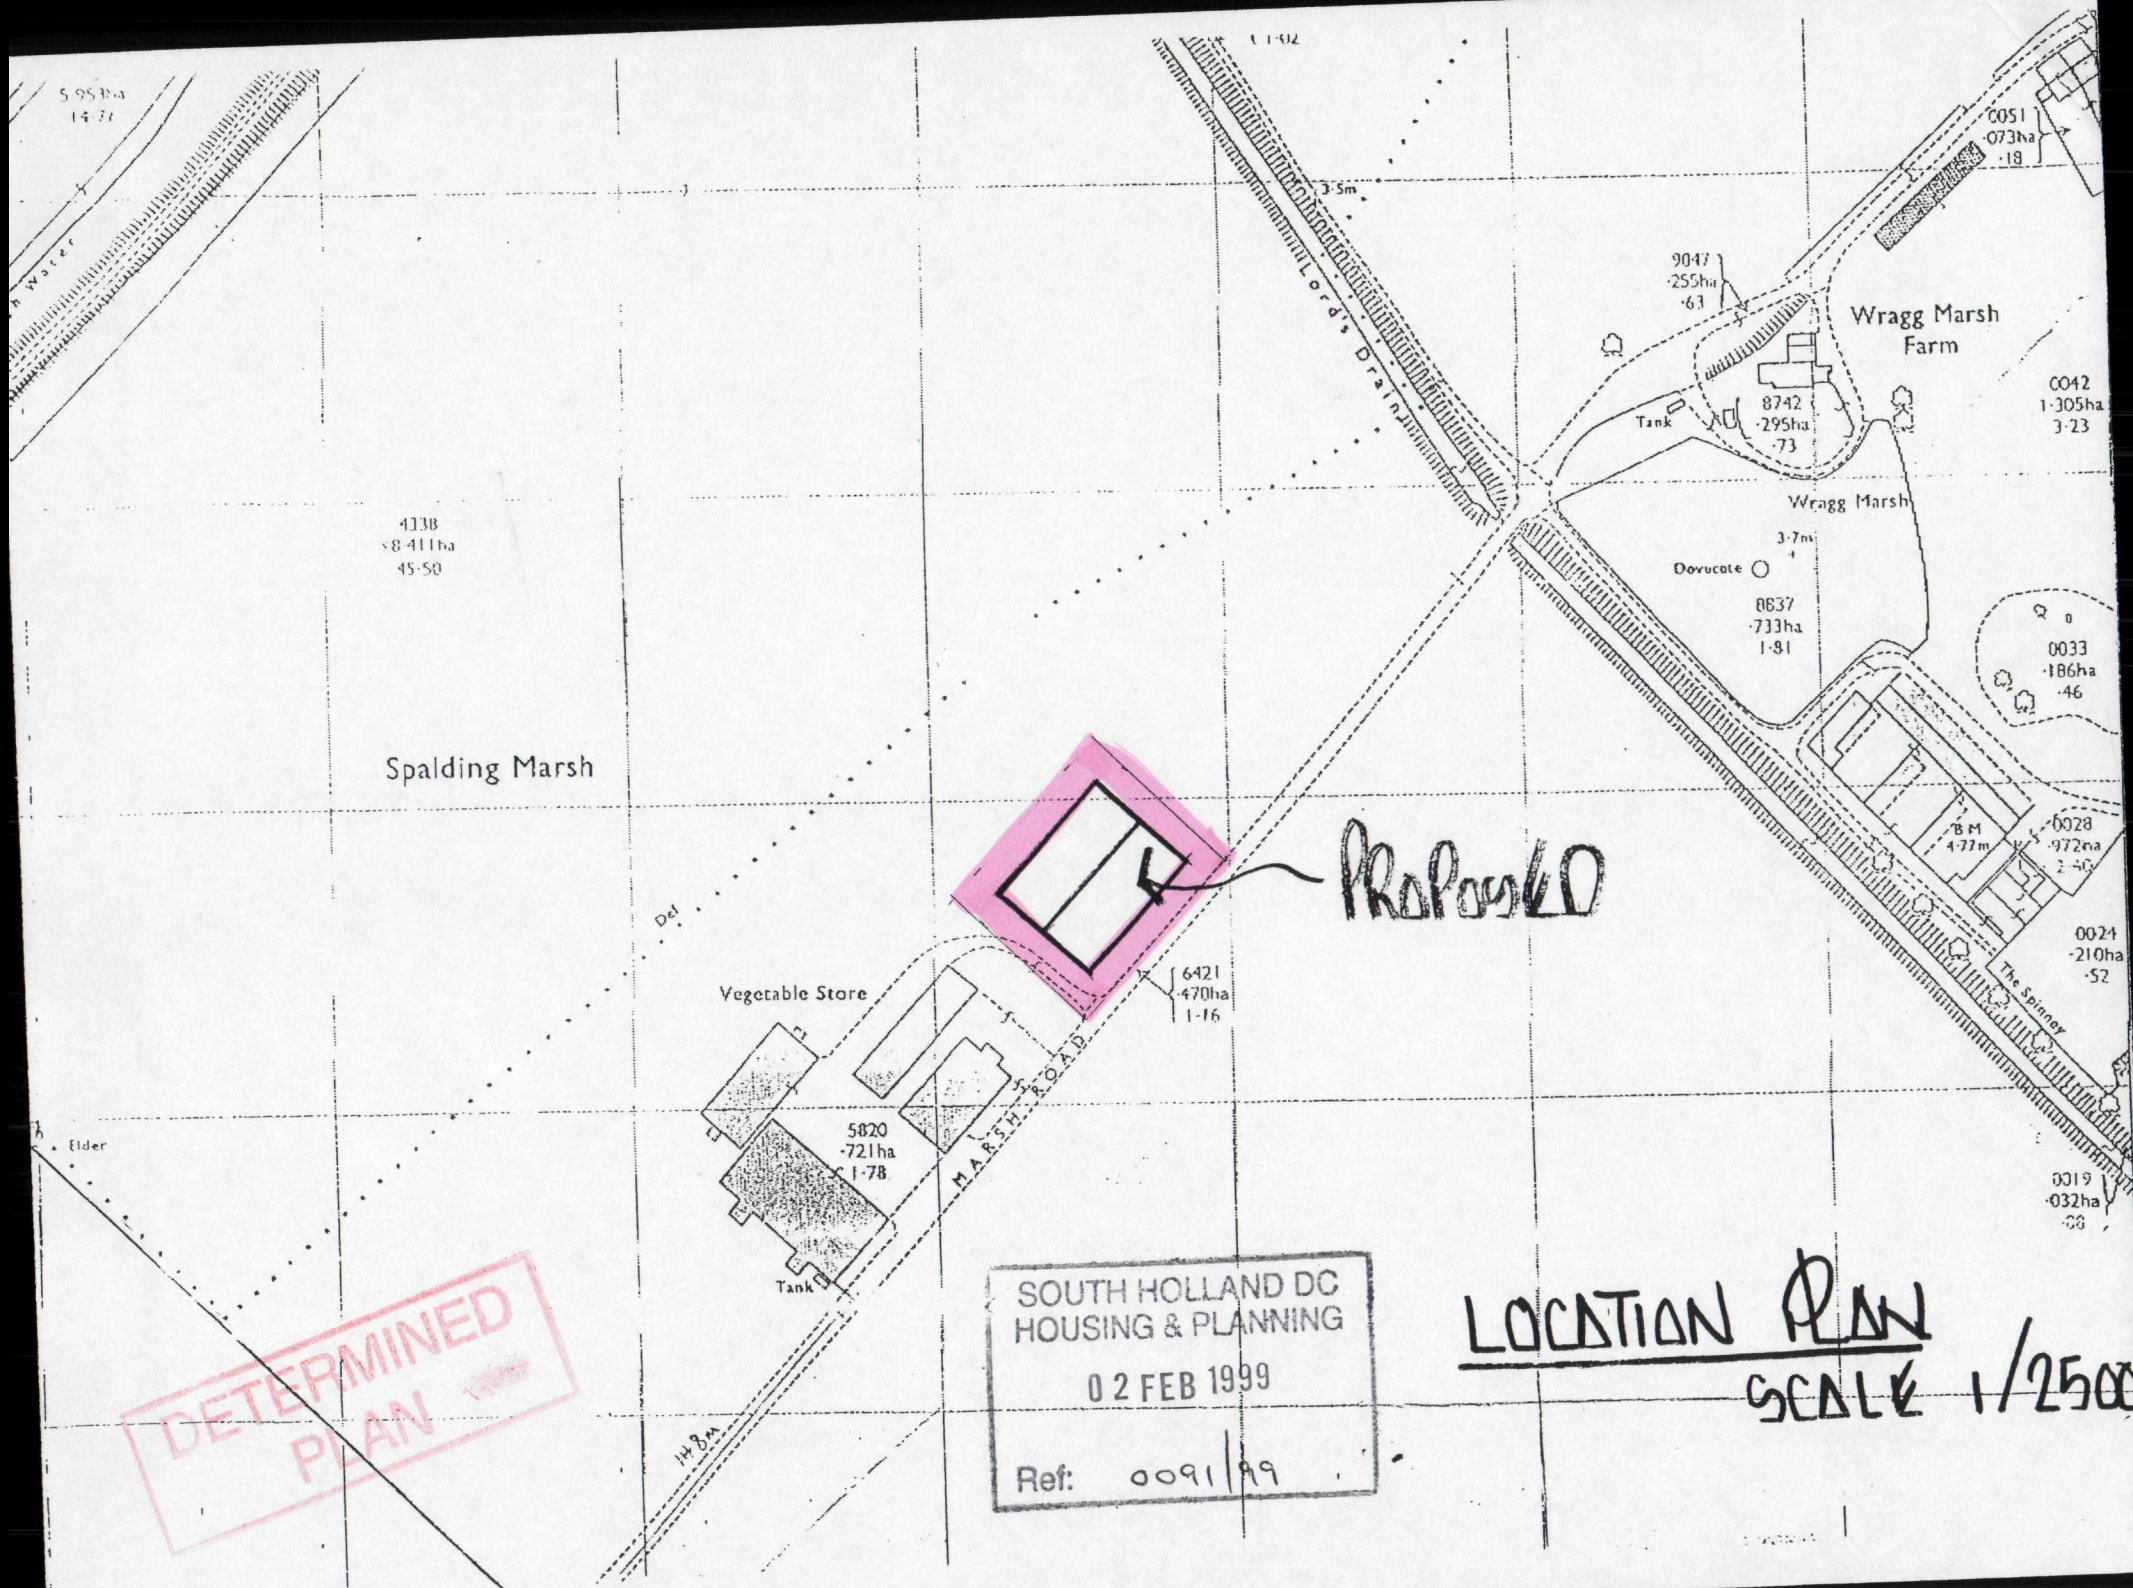

Wragg Marsh Farm
Wragg Marsh
Spalding Marsh
Lords Drain
Vegetable Store
Tank
Dovecote
Tank
MARSH ROAD
The Spinney
Elder
PROPOSED
SOUTH HOLLAND DC
HOUSING & PLANNING
02 FEB 1999
Ref: 0091/99
DETERMINED PLAN
LOCATION PLAN
SCALE 1/2500