




FOR LOCATION OF WALK & PLANTING
REFER TO DG NO 09/012/01 REV A.



Tulip Design
Architectural & Building Design Services
6 Tulip Fields, Whaplode, Spalding, Lincs. PE12 6US
Tel: 07500 966039
Email: tulip.design@btinternet.com

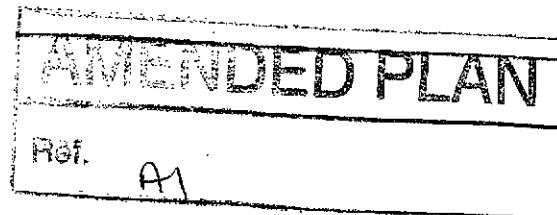


rev A Ground cover planting removed from verge (LCC & SHDC request) 12/03/10

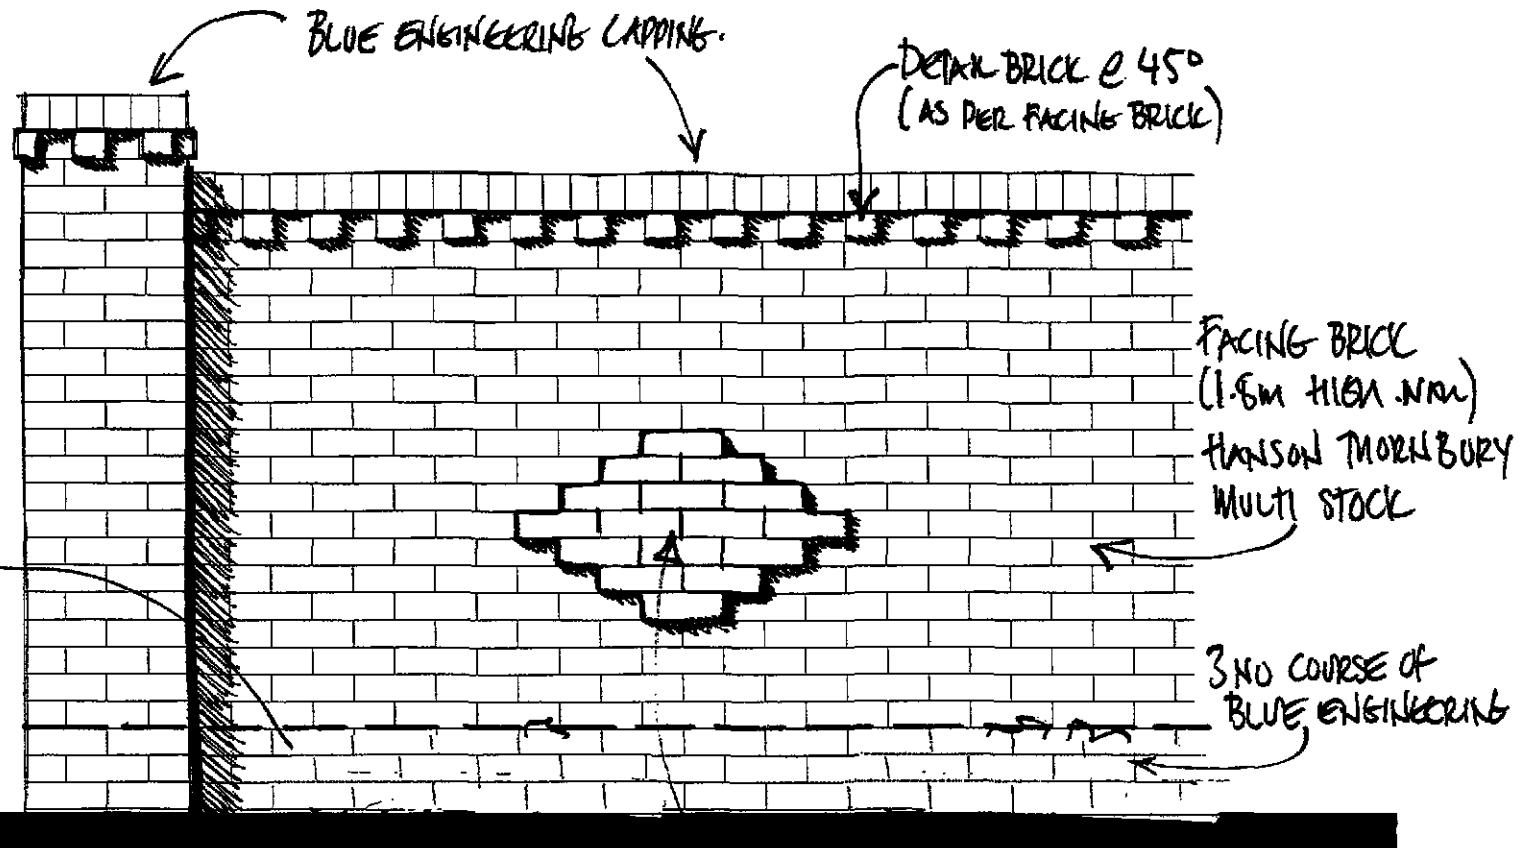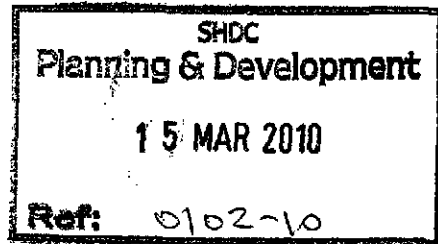


TYPICAL ELEVATION / DETAIL
(N.T.S.)

PROPOSED 1.5m RANTAGE WALK @ 523 BRIDGE, WESTON HILLS. FOR MR & MRS P. ISSITT. JAN 10 / MD / 09/012/02

© Design Copyright reserved. Written consent must be obtained before copying or reproducing this drawing. Do not scale from this drawing, use dimensioned figures only. Contractors are responsible for taking and checking site dimensions. Any discrepancy must be reported to Tulip Design immediately.

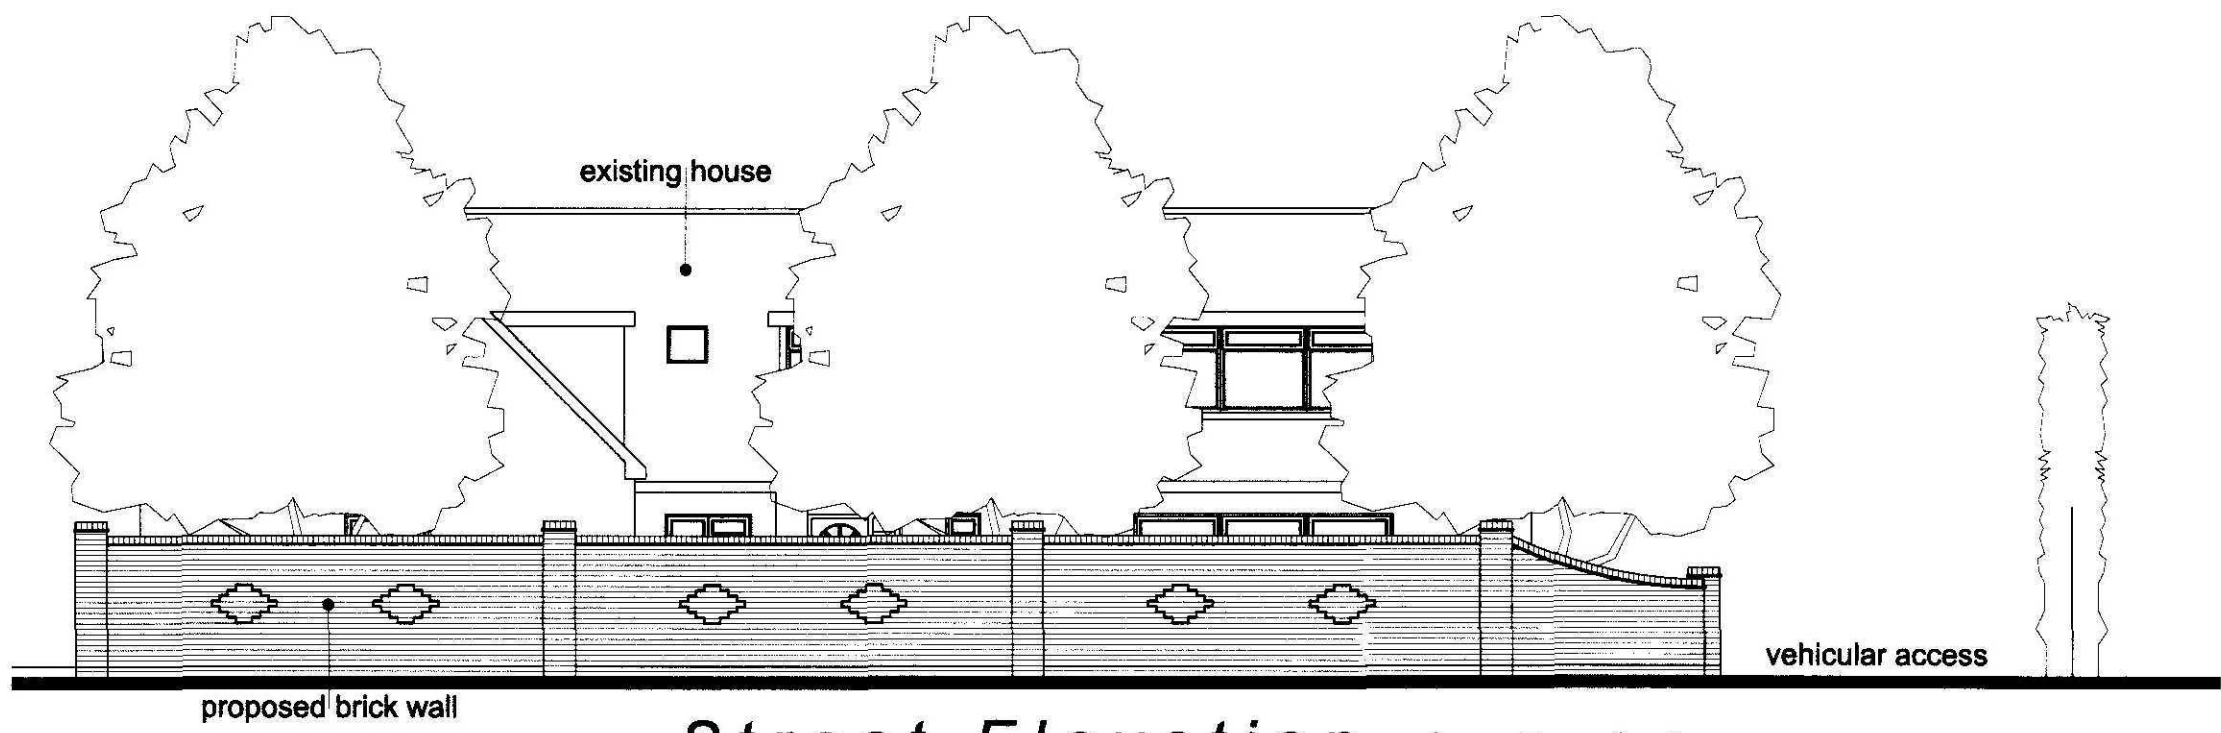


Street Elevation - from Broadgate

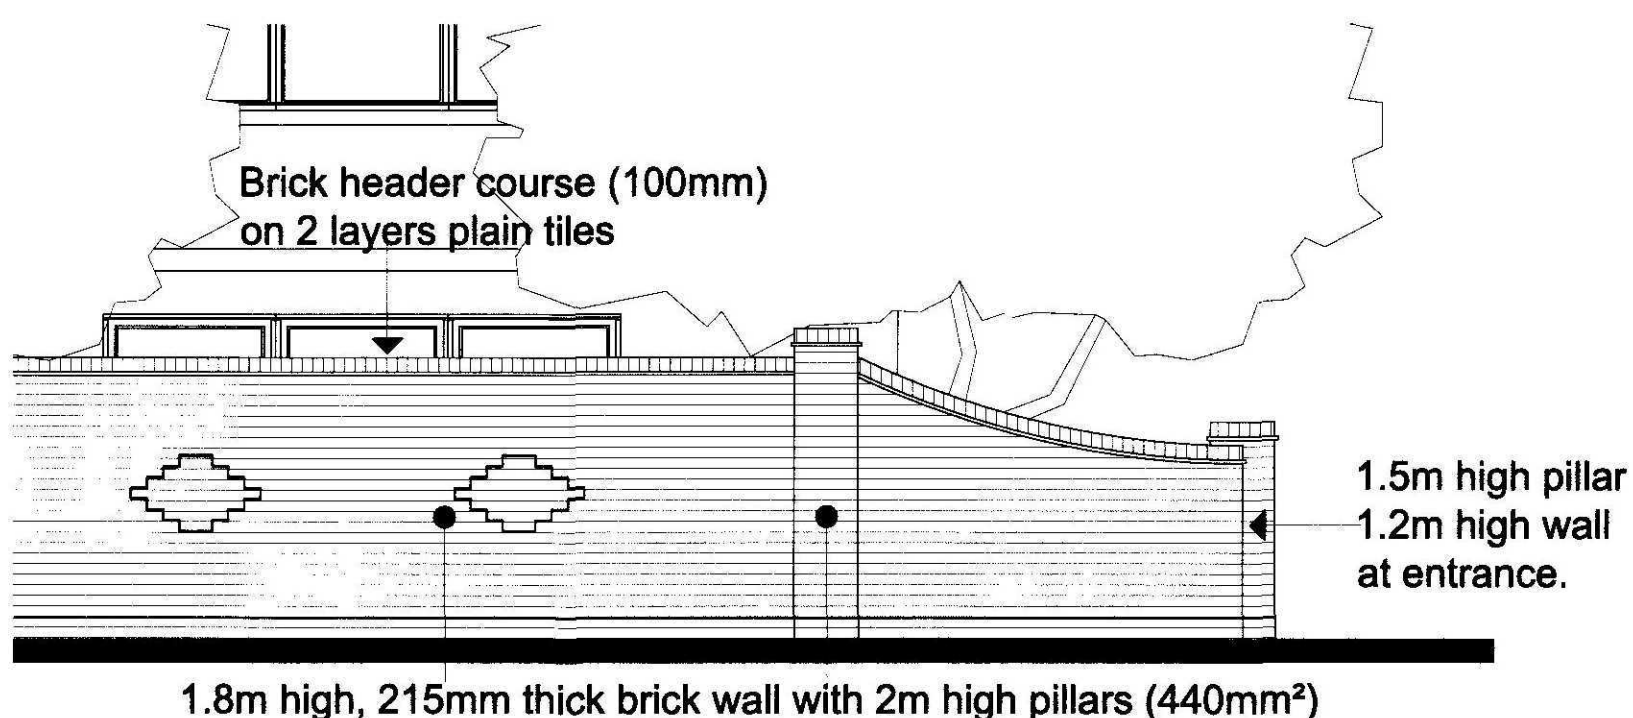


Typical Detail - 1:50 scale

please refer to drg 09/012/ 02 A for further detailing & material types.

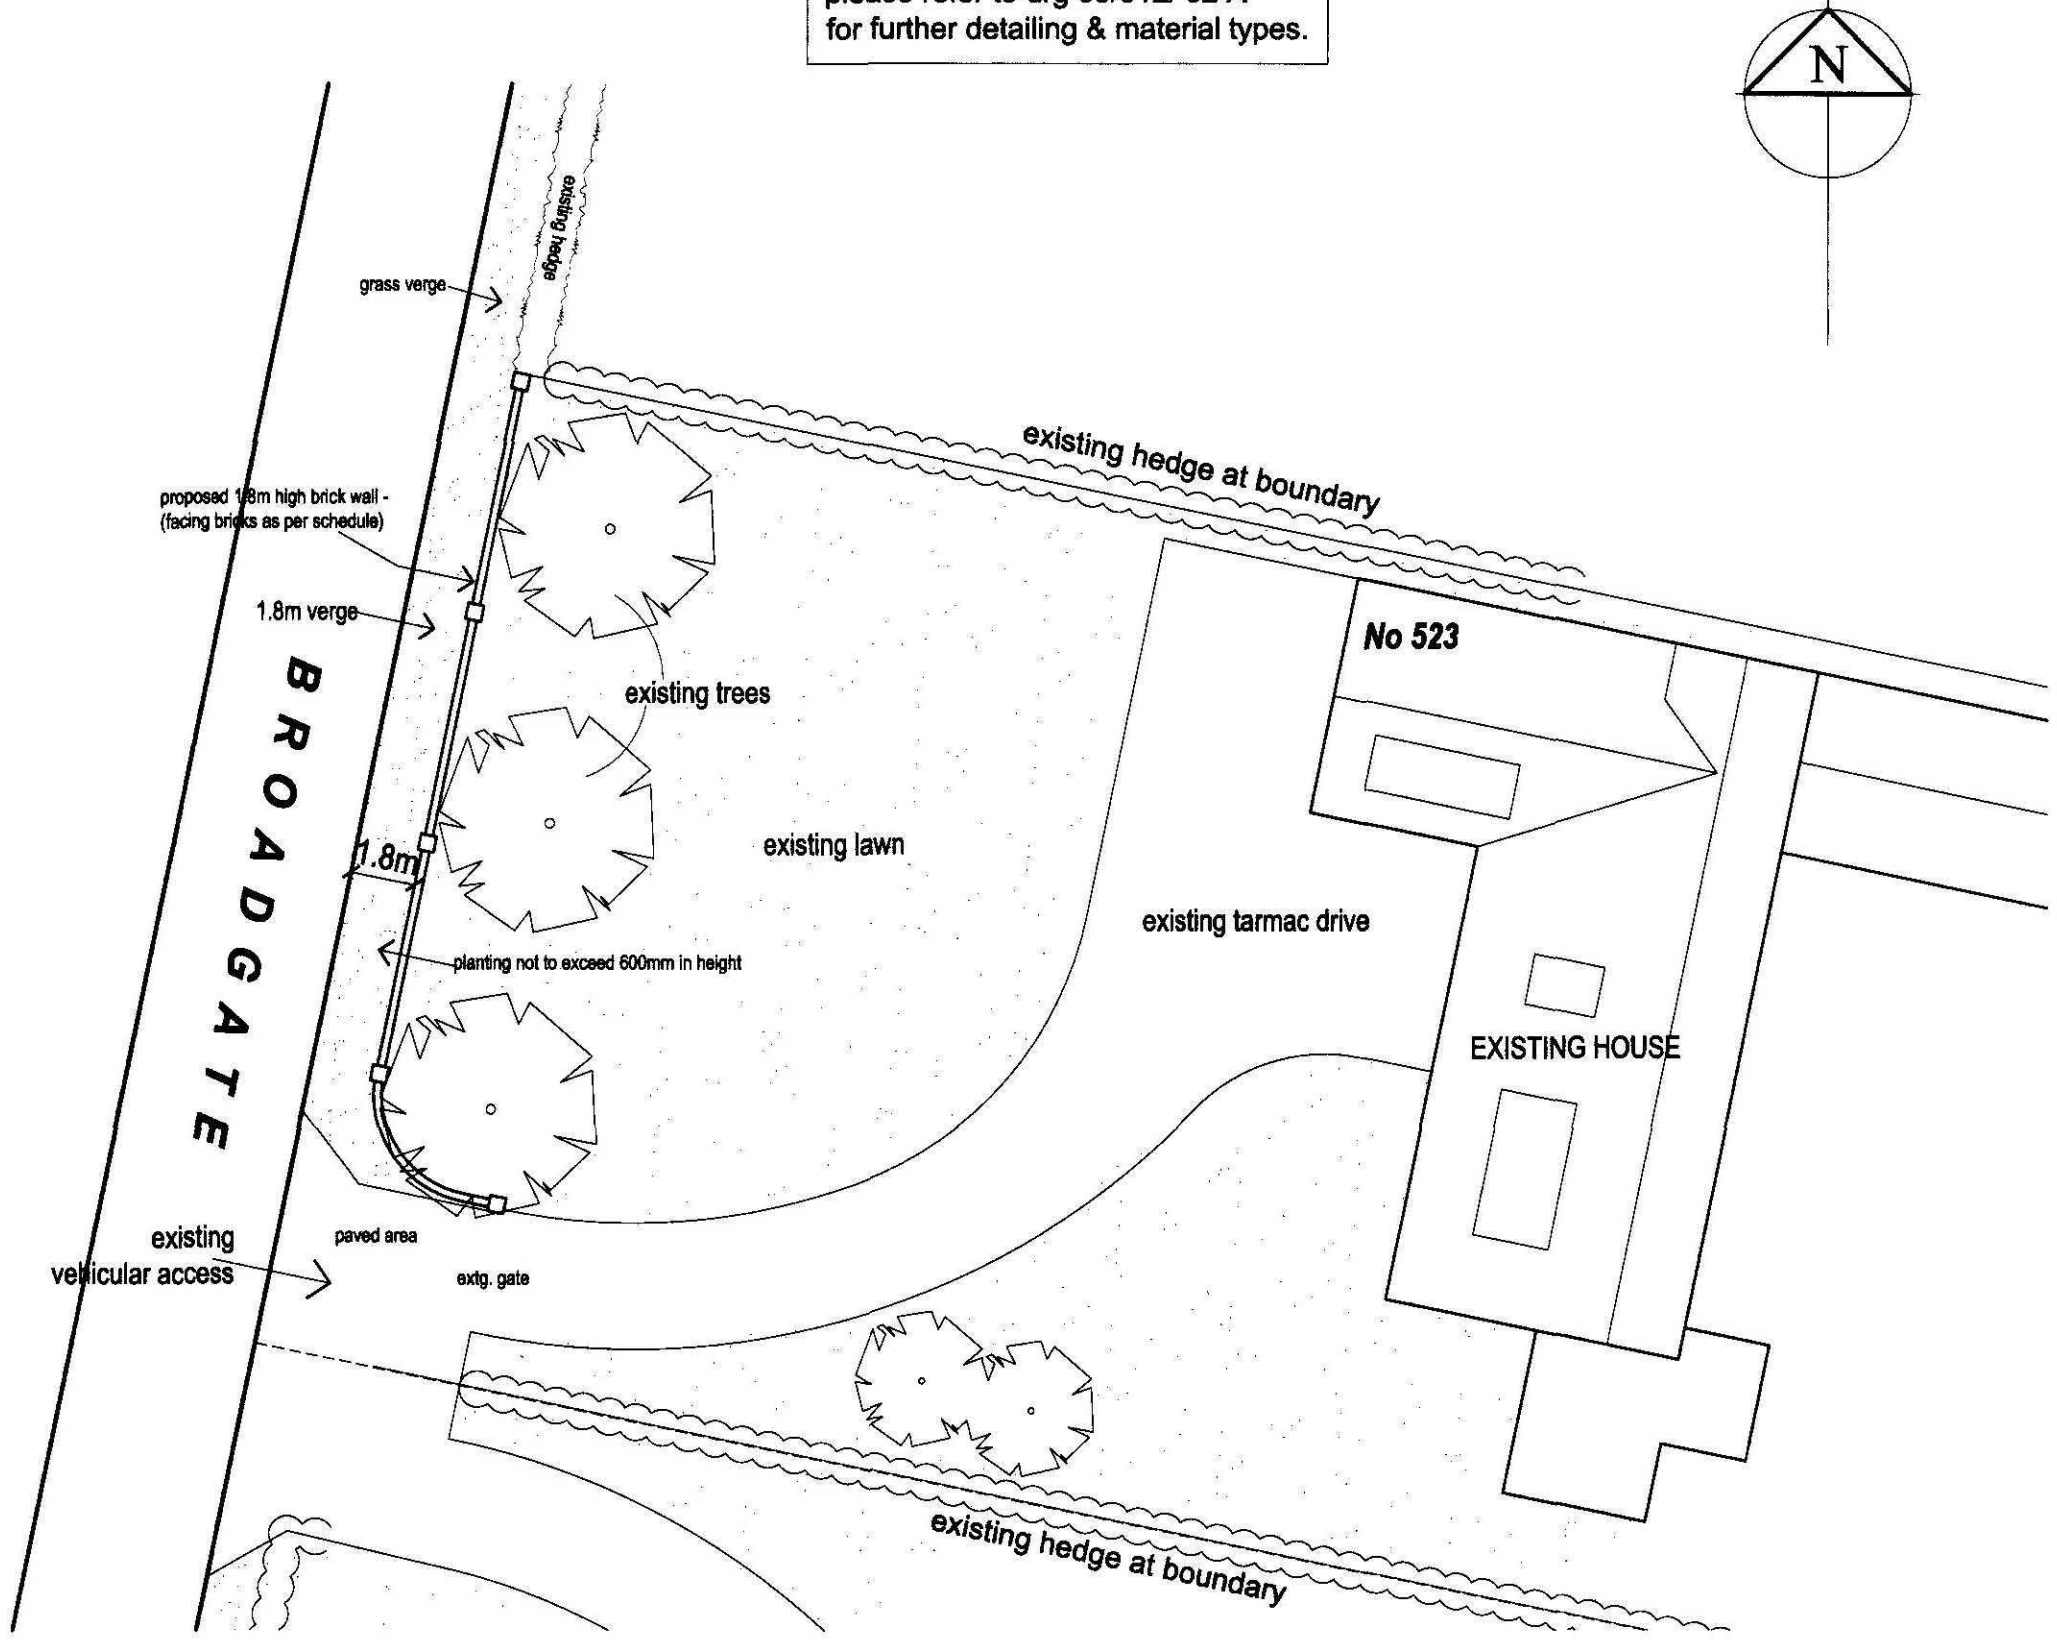

Block Plan - 1:200 scale

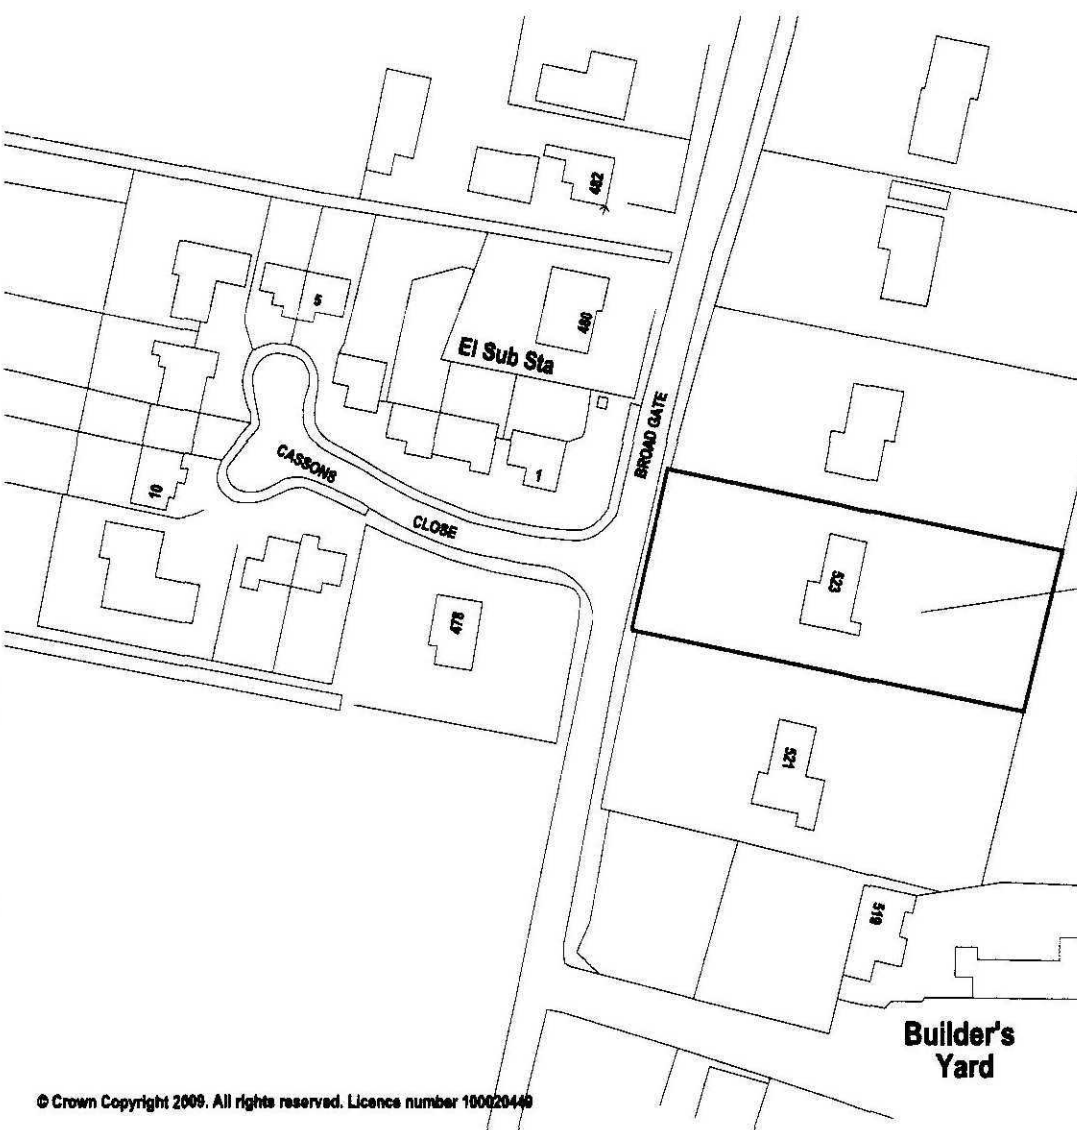

Location Plan - 1:1250 scale

Materials
Proposed Facing Bricks to be:
Hanson Thornbury Multi Stock
with Blue Engineering bricks (detailing)

SHDC
Planning & Development
15 MAR 2010
Ref: 0102-10

Rev	Description	Date
B	ground cover planting removed from verge (LCC & SHDC request)	12/03/10
A	Alterations to wall design (as requested by planning services)	01/02/10

Tulip Design
Architectural & Building Design Services

6 Tulip Fields, Whaplode, Spalding, Lincs. PE12 6US
Tel: 07500 966039
Email: tulip.design@btinternet.com

Client:	Mr & Mrs P. Issitt	Scale	1:100, 1:200 1:1250
Project	Proposed Fronatge Wall at: 523 Broadgate, Weston Hills, Spalding. PE12 6DB	Date	October 2009
Title	Planning Drawing Elevations, Block & Location Plan.	Drawing No.	09/012/01
		Revision	B