



FOR LOCATION OF WALL & PLANTING
REFER TO DG NO 09/012/01 REV A.

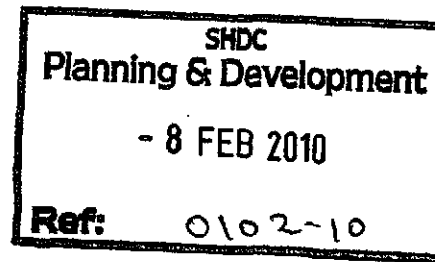


Tulip Design
Architectural & Building Design Services
6 Tulip Fields, Whaplode, Spalding, Lincs. PE12 6US
Tel: 07500 966039
Email: tulip.design@btinternet.com

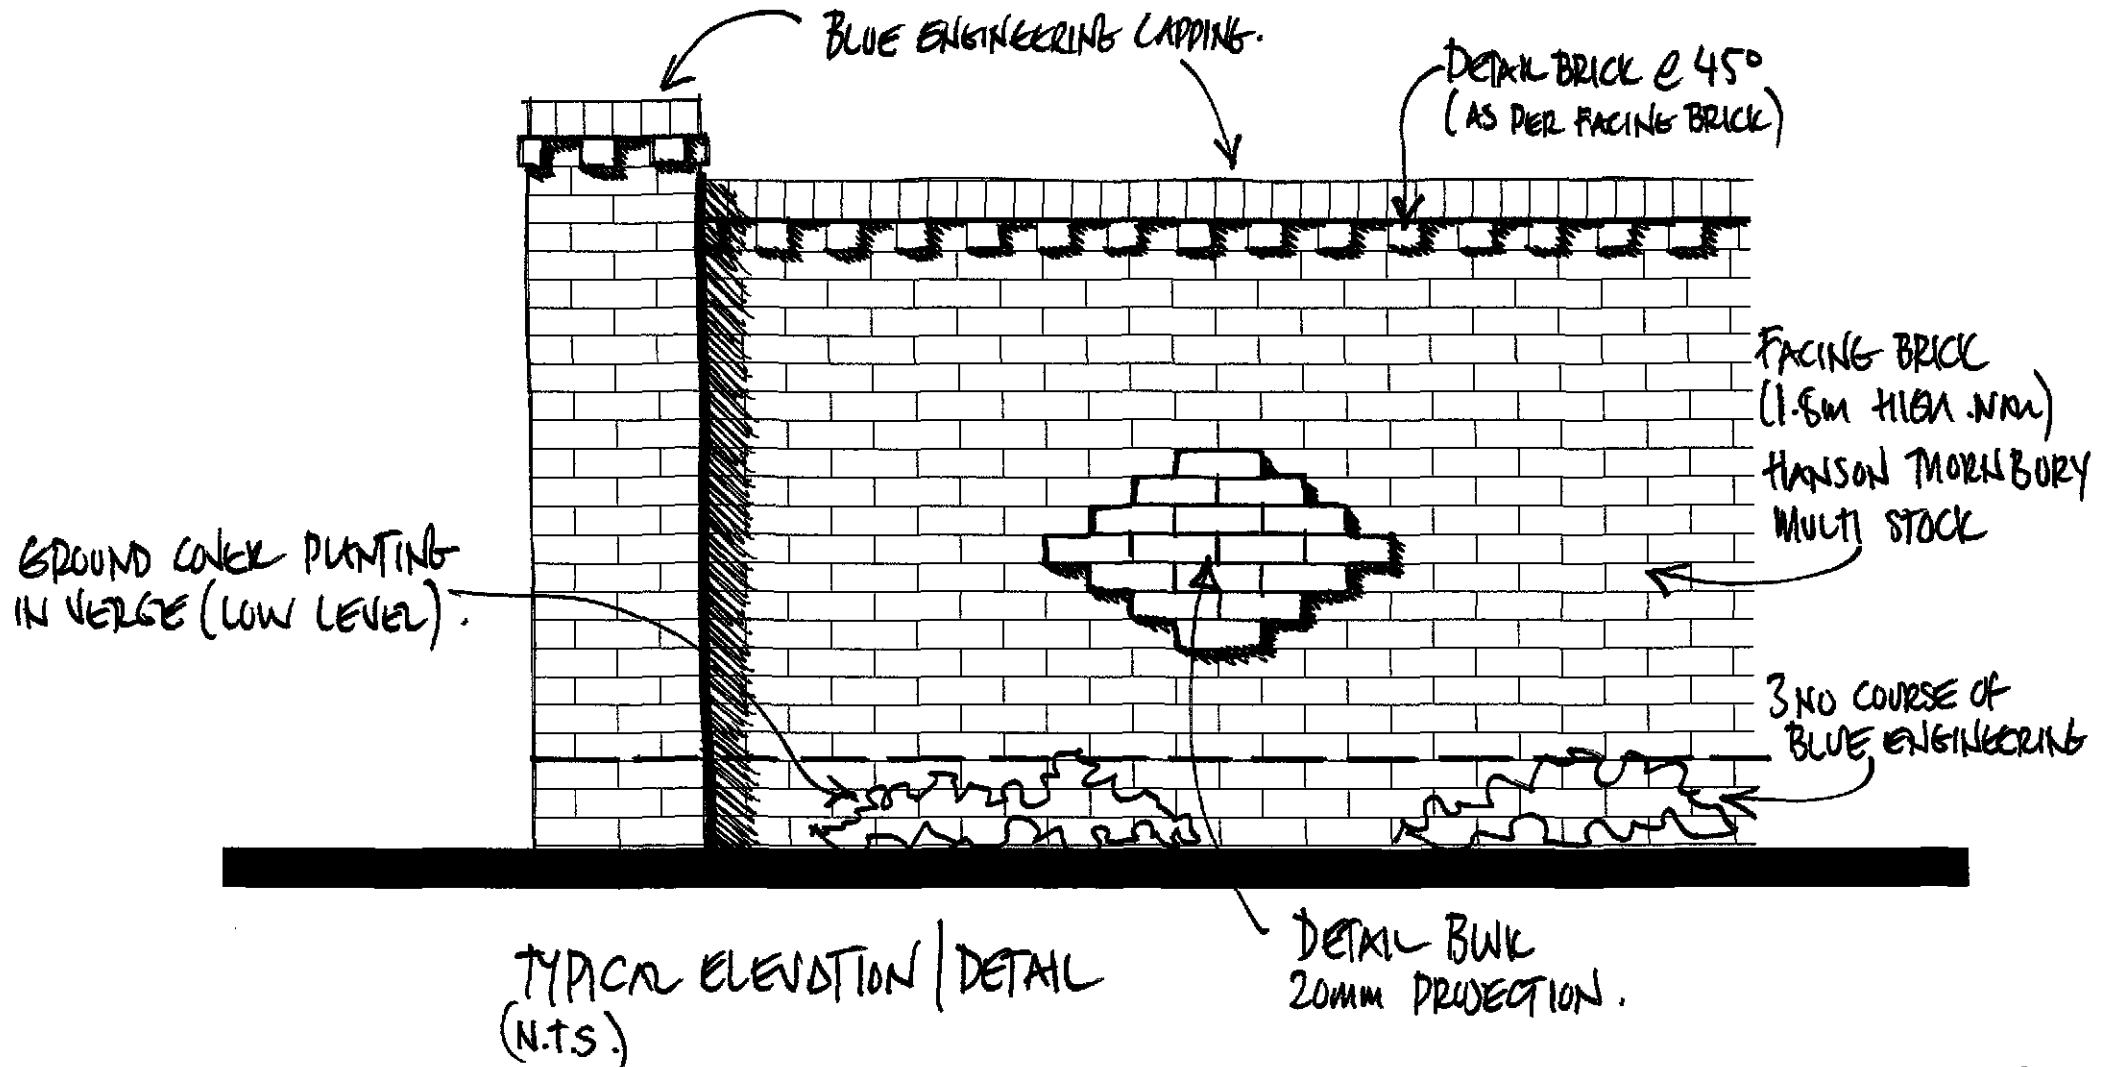


PROPOSED 1.8m FRONTAGE WALL @ 523 BRUNDGATE, WESTON HILLS. FOR MR & MRS P. ISSITT. JAN 10 / MD / 09/012/02

© Design Copyright reserved. Written consent must be obtained before copying or reproducing this drawing. Do not scale from this drawing, use dimensioned figures only. Contractors are responsible for taking and checking site dimensions. Any discrepancy must be reported to Tulip Design immediately.

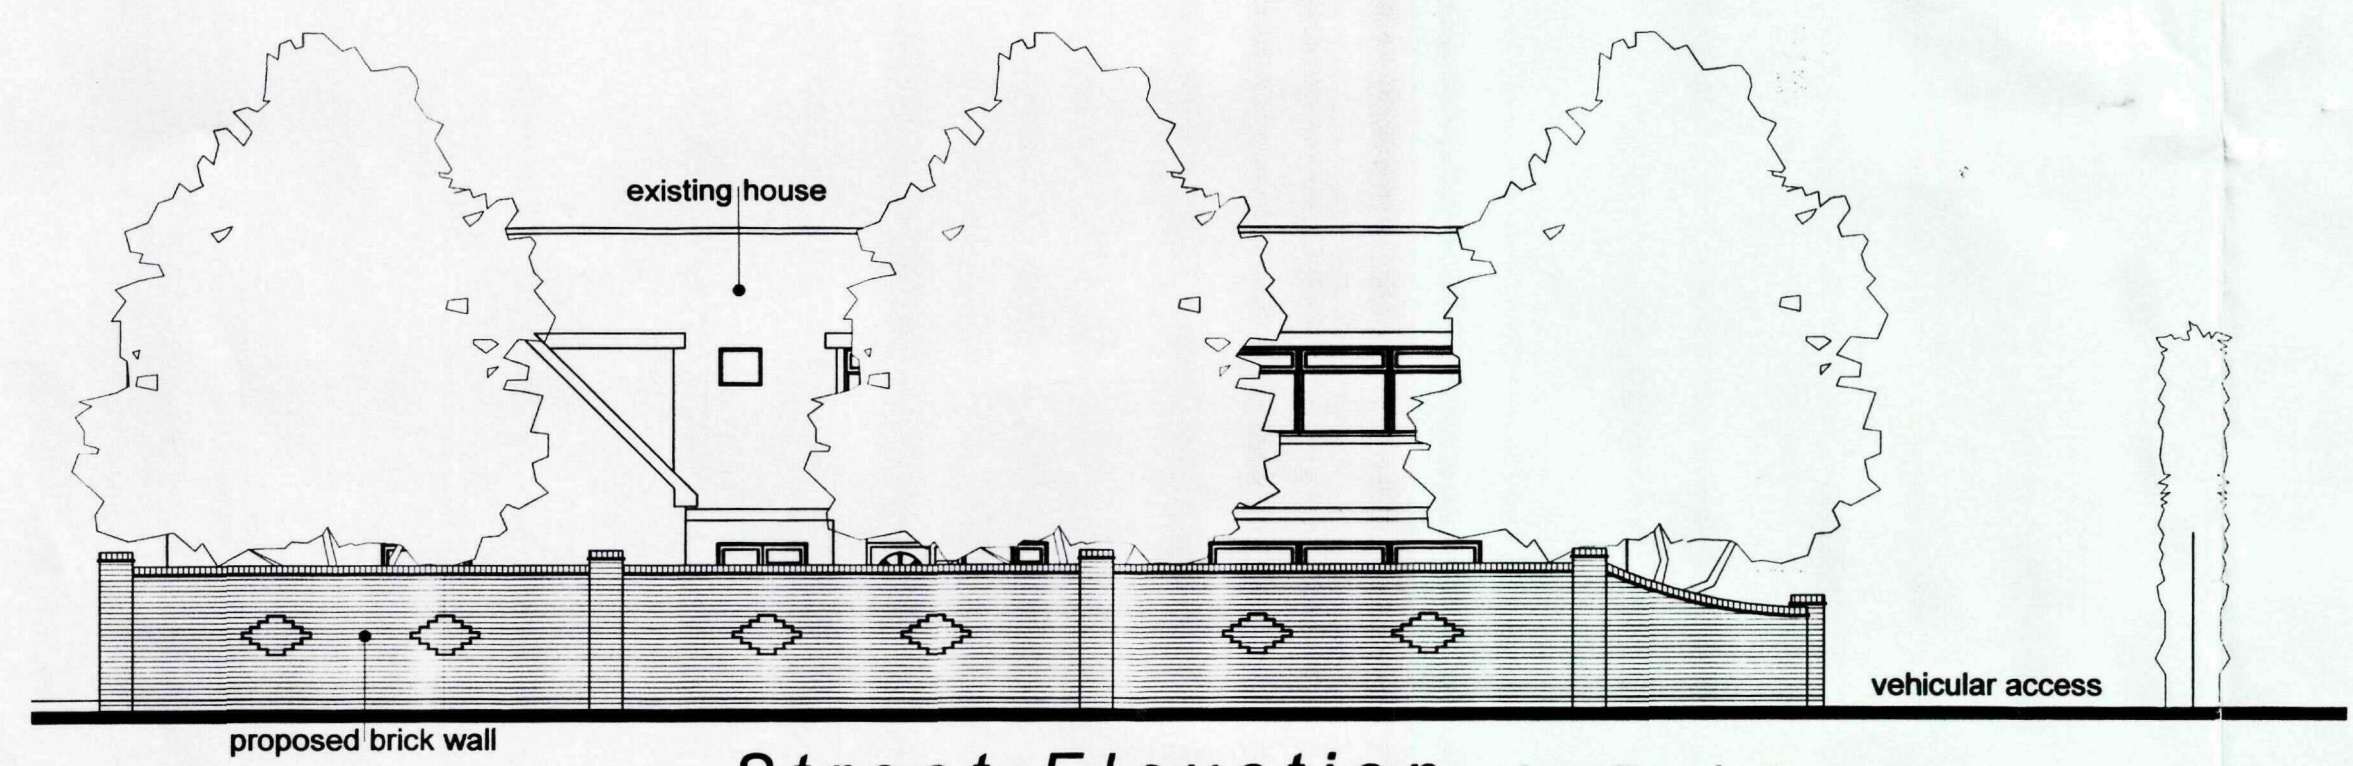


Street Elevation - from Broadgate

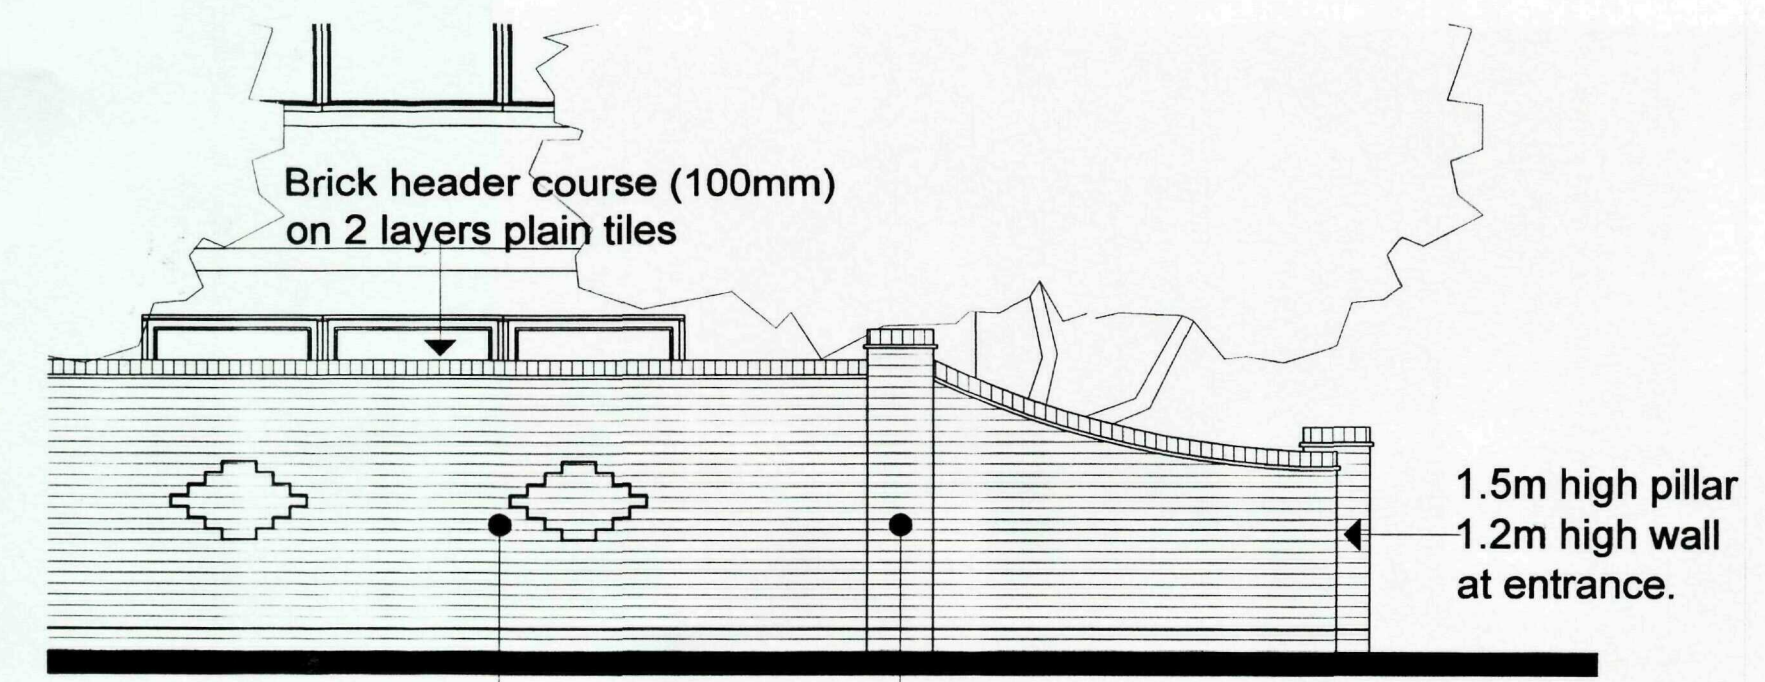

1.8m high, 215mm thick brick wall with 2m high pillars (440mm²)
Typical Detail - 1:50 scale

please refer to drg 09/012/ 02 for further detailing & material types.

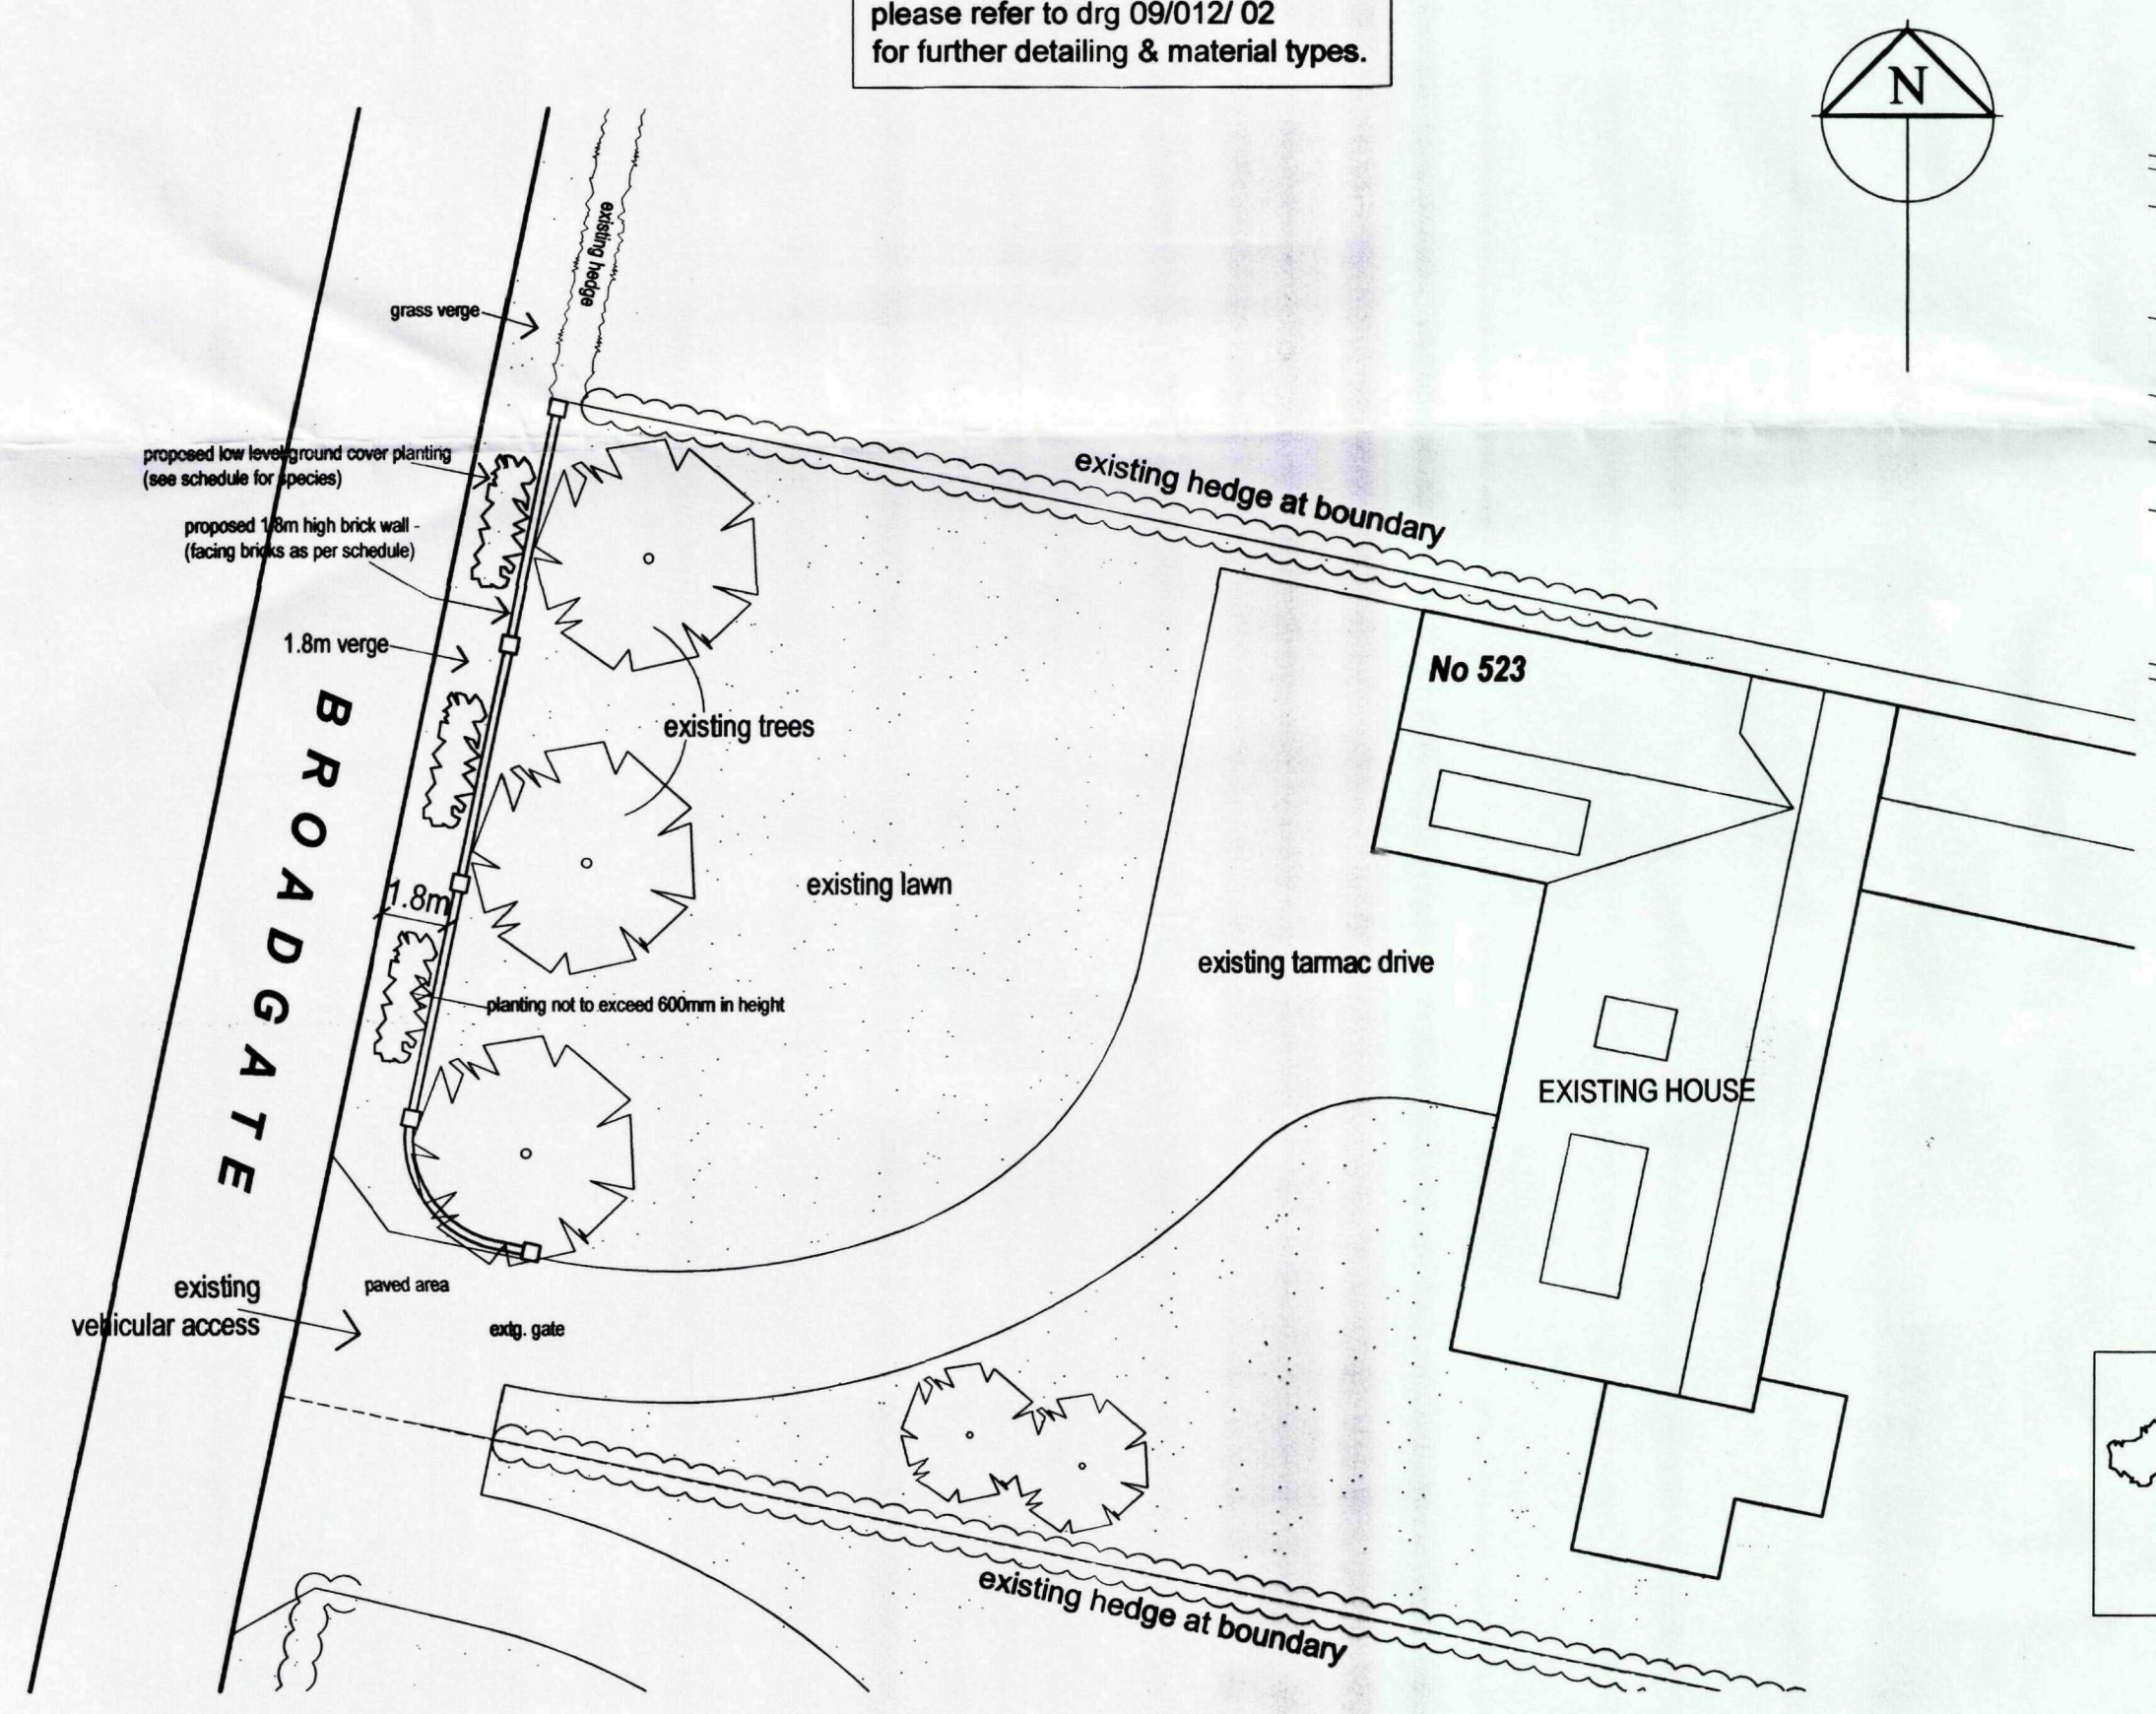

Block Plan - 1:200 scale



Location Plan - 1:1250 scale

LANDSCAPING:
Groundcover planting to be mixture of Hypericum Hidcote, Berberis Aggregata, Cotoneaster Monogyna and Forsythia Lynwood. shrubs planted in groups at 600 & 900mm ctrs (270 ltrs pots)
Materials:
Proposed Facing Bricks to be: Hanson Thornbury Multi Stock with Blue Engineering bricks (detailing)

SHDC
Planning & Development
- 8 FEB 2010
Ref: 0102-10

A	Alterations to wall design (as requested by planning services)	01/02/10
Rev	Description	Date

Tulip Design
Architectural & Building Design Services
6 Tulip Fields, Whaplode, Spalding, Lincs. PE12 6US
Tel: 07500 966039
Email: tulip.design@btinternet.com

Client:	Mr & Mrs P. Issitt	Scale	1:100, 1:200 1:1250
Project	Proposed Frontage Wall at: 523 Broadgate, Weston Hills, Spalding. PE12 6DB	Date	October 2009
		Drawing No.	09/012/01
Title	Planning Drawing Elevations, Block & Location Plan.	Revision	A