


Site to the rear of 621 Broadgate
Weston Hills, PE12 6DP

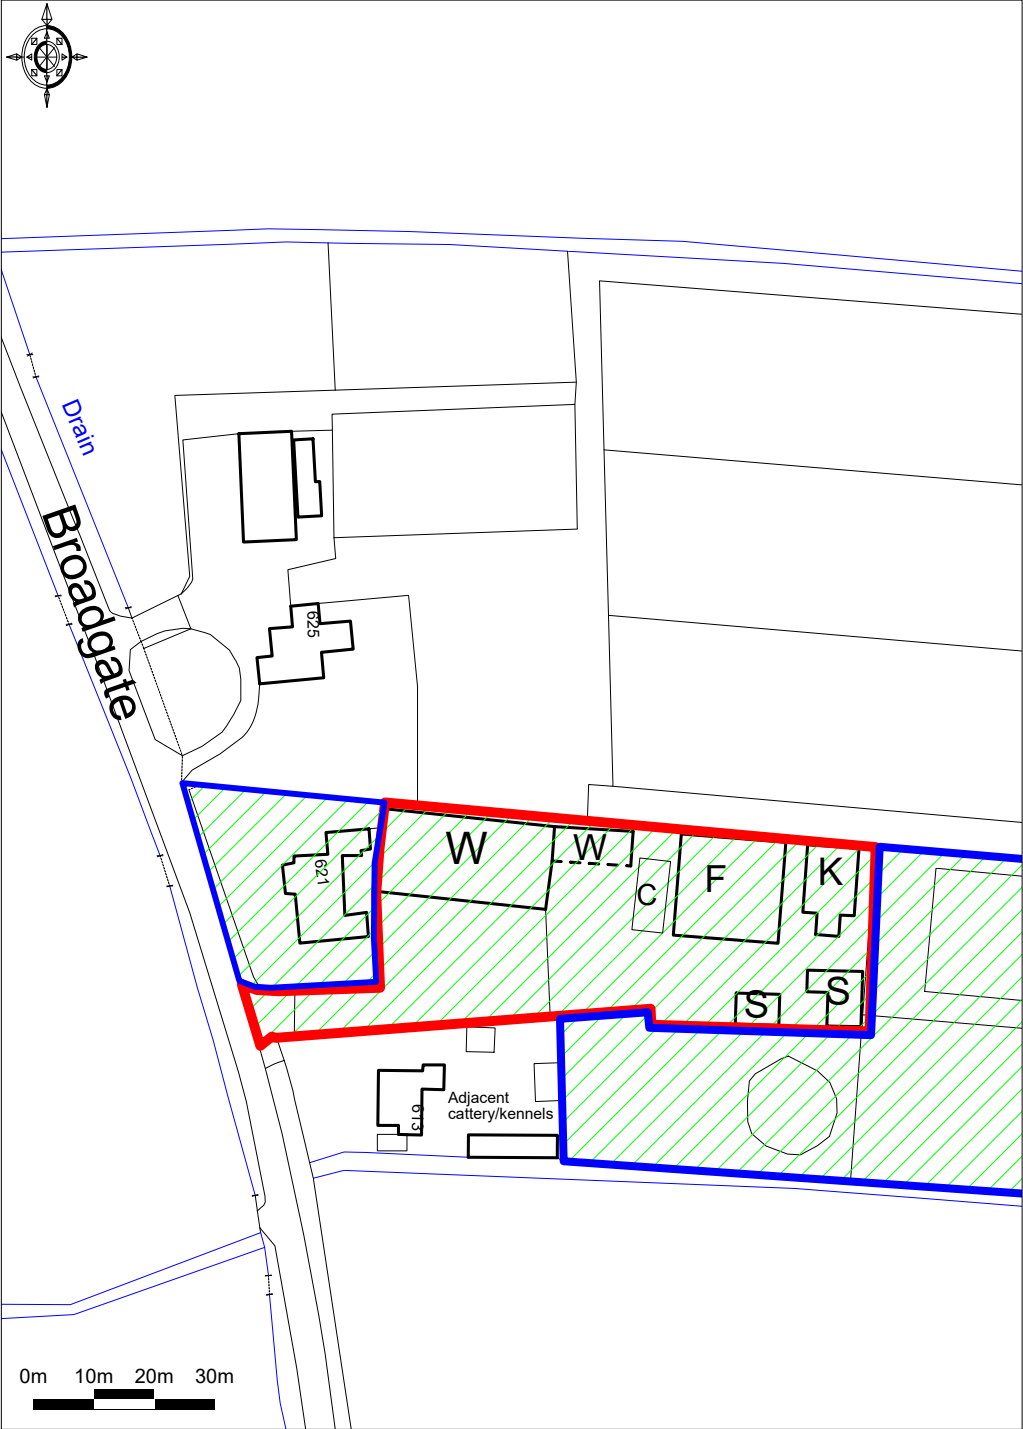

Ordnance Survey © Crown Copyright 2015. All rights reserved.
Licence number 100022432. Plotted Scale - 1:1250

Plan 1- The Site

