


Site to the rear of 621 Broadgate
Weston Hills, PE12 6DP

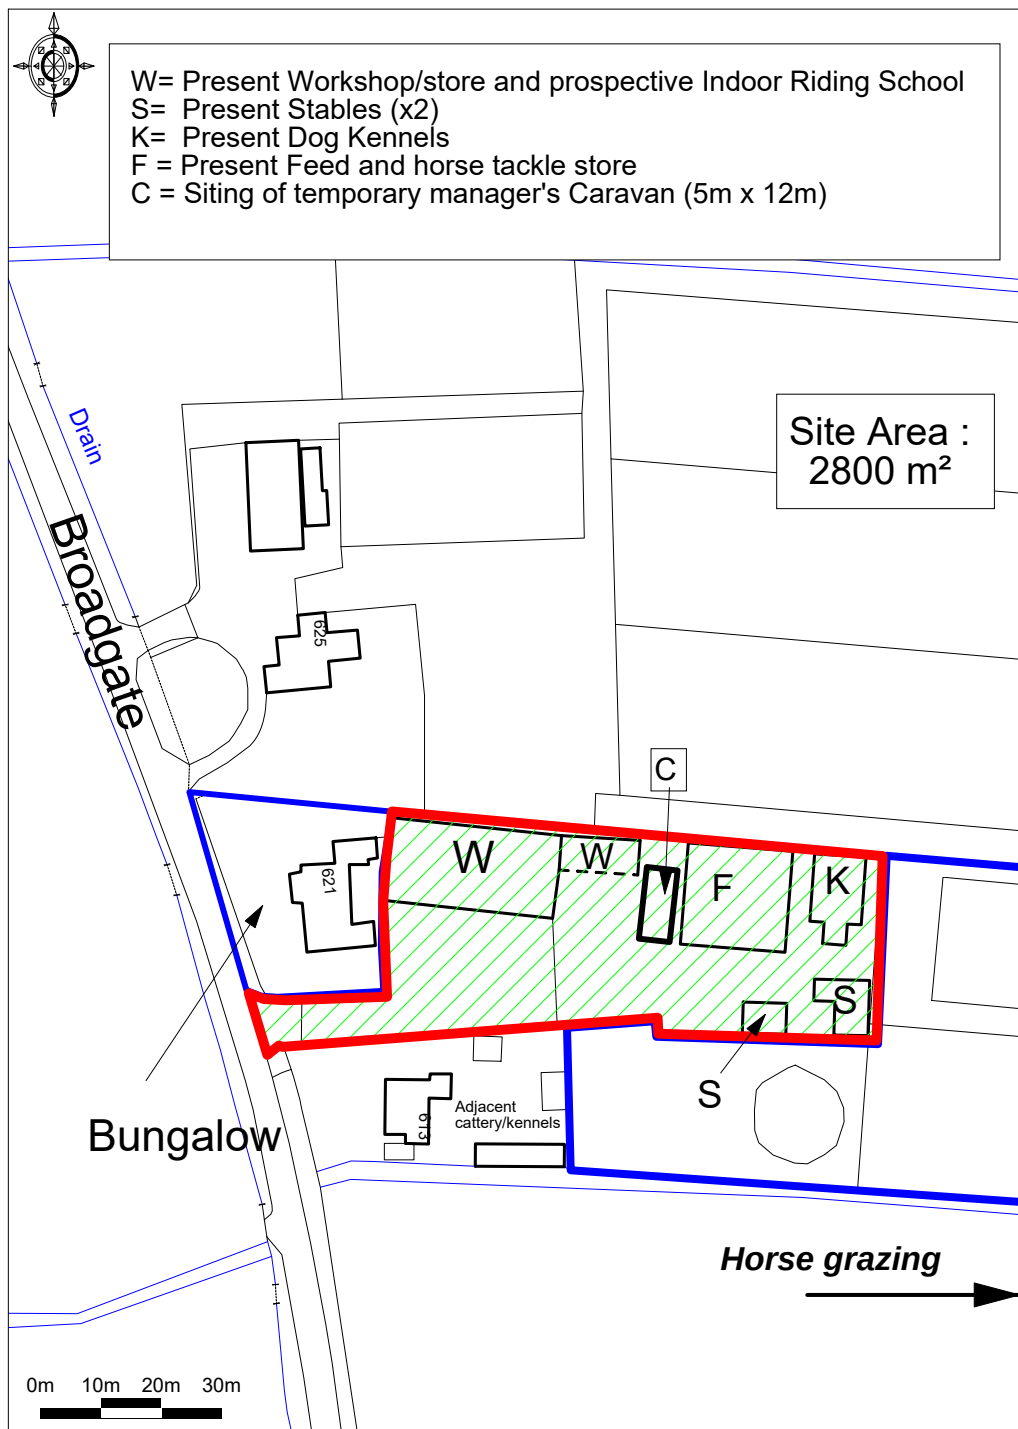

Ordnance Survey © Crown Copyright 2016. All rights reserved.
Licence number 100022432. Plotted Scale - 1:1250

Plan 2- Proposed flexible use of
B1 and/or B8 at location 'W',
or Indoor Horse training at Location 'W', and
temporary retention
of Mobile Home

