




ELEVATION E-E - EXISTING

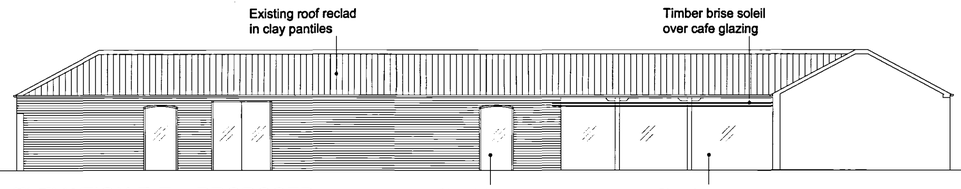


ELEVATION E-E - PROPOSED

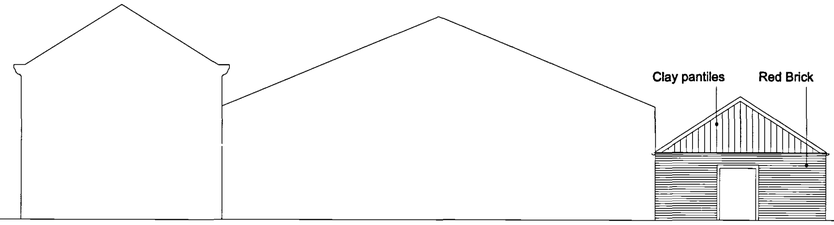


ELEVATION F-F - EXISTING

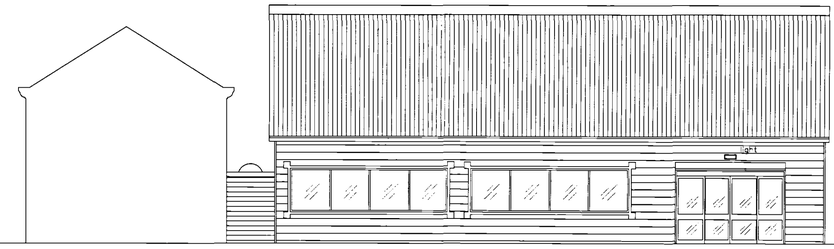

ELEVATION F-F - PROPOSED

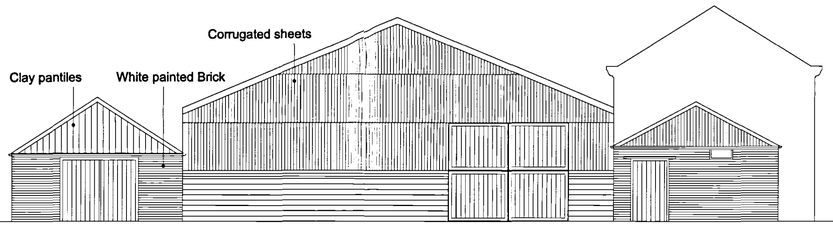

ELEVATION G-G - EXISTING

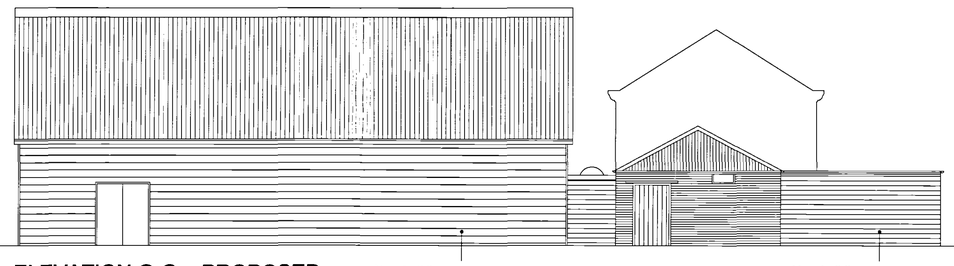


ELEVATION G-G - PROPOSED

New building -
Walls - Timber clad
Roof - Profiled metal sheet

New building -
Walls - Timber clad
Roof - Flat single ply

KEY PLAN - EXISTING

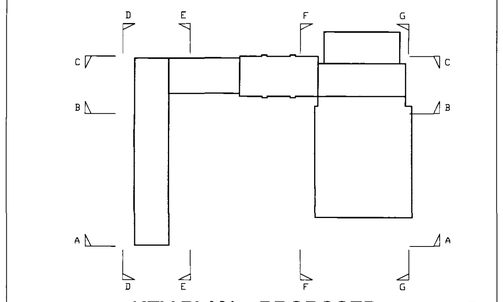

KEY PLAN - PROPOSED

SHDC
Planning & Development
29 JAN 2008
Ref: 0118/08

Rev No. Date Checked

Project

Proposed Farm Shop
Wimberley Hall Farm, Stonegate
Weston, Spalding

Drawing

Elevations –
Existing and Proposed

Scale 1:100@A1 Date 11/01/08 Drawn FM

Drawing No. AK0014 Revision

DETERMINED PLAN

Fausto Montecalvo BA (Hons) Dip Arch RIBA
- Chartered Architect -
59 Church Street, Warmington, Peterborough. PE8 6TE
Tel. 07795 265291

PRELIMINARY