




ELEVATION A-A - EXISTING

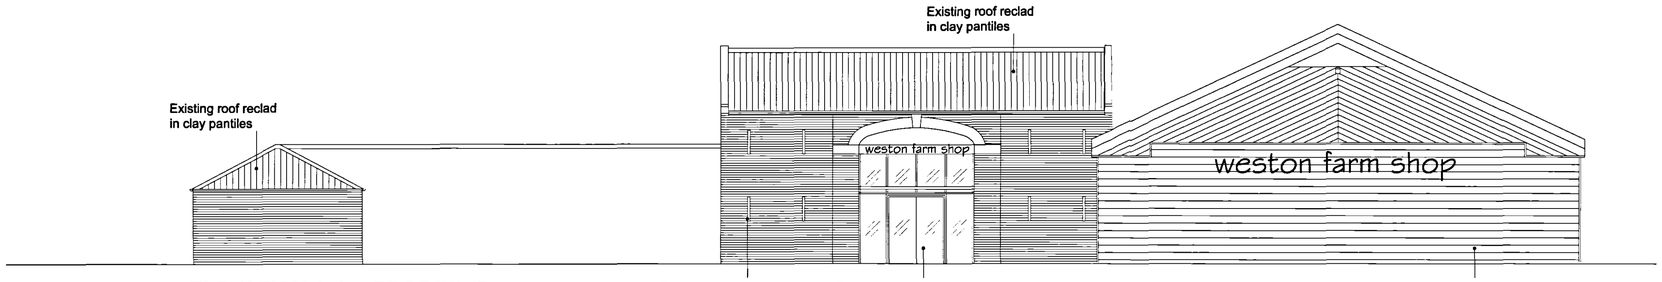


ELEVATION A-A - PROPOSED

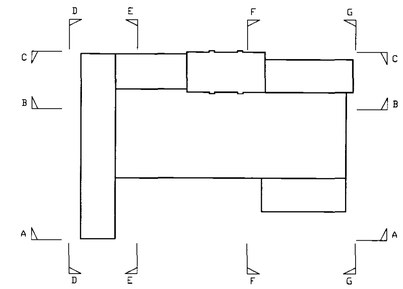


KEY PLAN - EXISTING

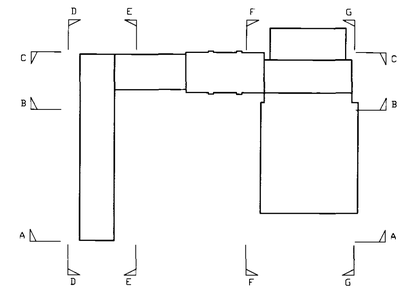

KEY PLAN - PROPOSED

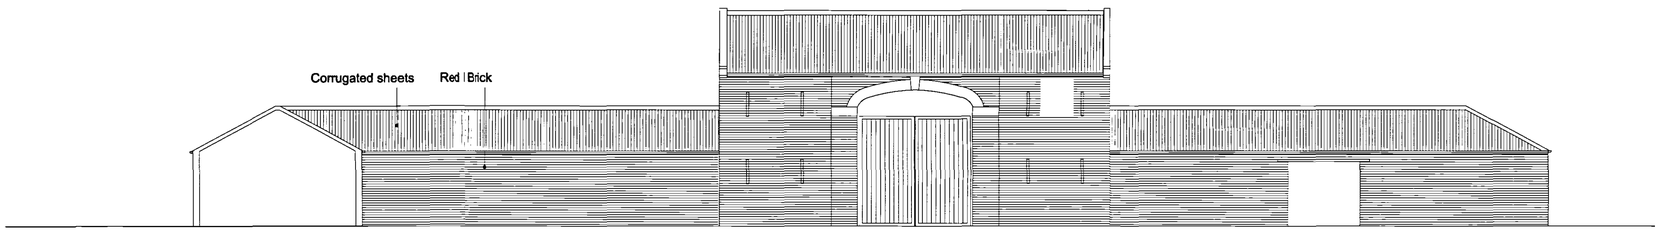

ELEVATION B-B - EXISTING

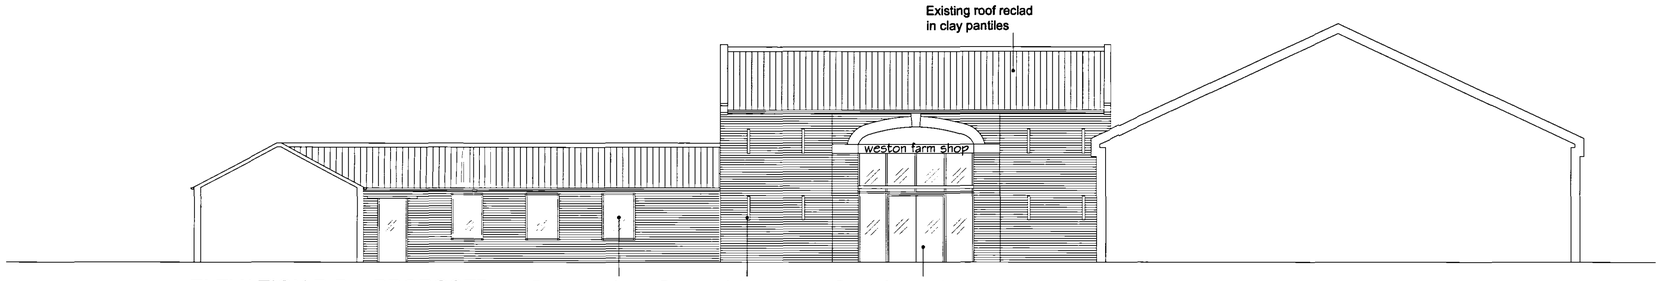

ELEVATION B-B - PROPOSED

SHDC
Planning & Development
29 JAN 2008
Ref: 0118/08

Rev No. Date Checked

Project

Proposed Farm Shop
Wimberley Hall Farm, Stonegate
Weston, Spalding

Drawing

Elevations -
Existing and Proposed

Scale 1:100@A1 Date 11/01/08 Drawn FM

Drawing No. AK0012 Revision

DETERMINED PLAN

Fausto Montecalvo BA (Hons) Dip Arch RIBA
- Chartered Architect -
59 Church Street, Warmington, Peterborough. PE8 6TE
Tel. 07795 265291

PRELIMINARY