




ELEVATION C-C - EXISTING

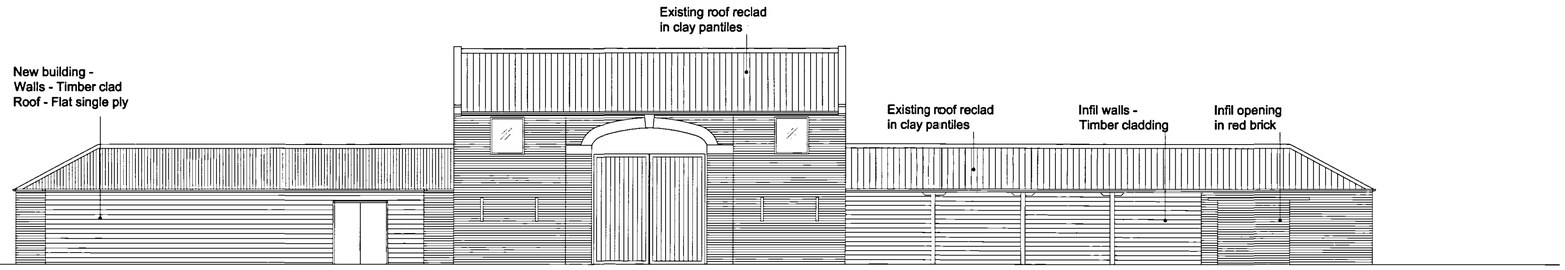


ELEVATION C-C - PROPOSED

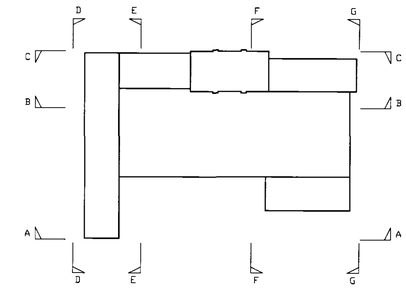

KEY PLAN - EXISTING

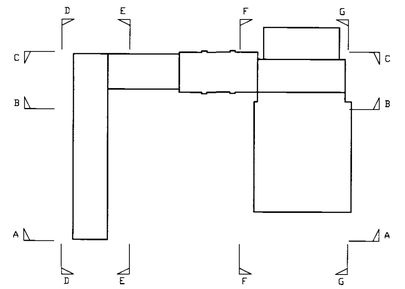

KEY PLAN - PROPOSED

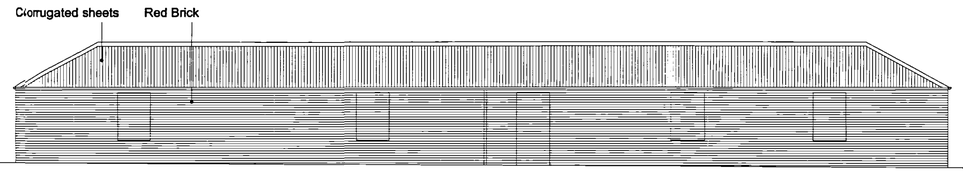

ELEVATION D-D - EXISTING



ELEVATION D-D - PROPOSED

SHDC
Planning & Development
29 JAN 2008
Ref: 0118/08

DETERMINED PLAN

Rev No. Date Checked

Project

Proposed Farm Shop
Wimberley Hall Farm, Stonegate
Weston, Spalding

Drawing

Elevations -
Existing and Proposed

Scale 1:100@A1 Date 11/01/08 Drawn FM

Drawing No. AK0013 Revision

Fausto Montecalvo BA (Hons) Dip Arch RIBA
- Chartered Architect -
59 Church Street, Warmington, Peterborough. PE8 6TE
Tel. 07795 265291

PRELIMINARY