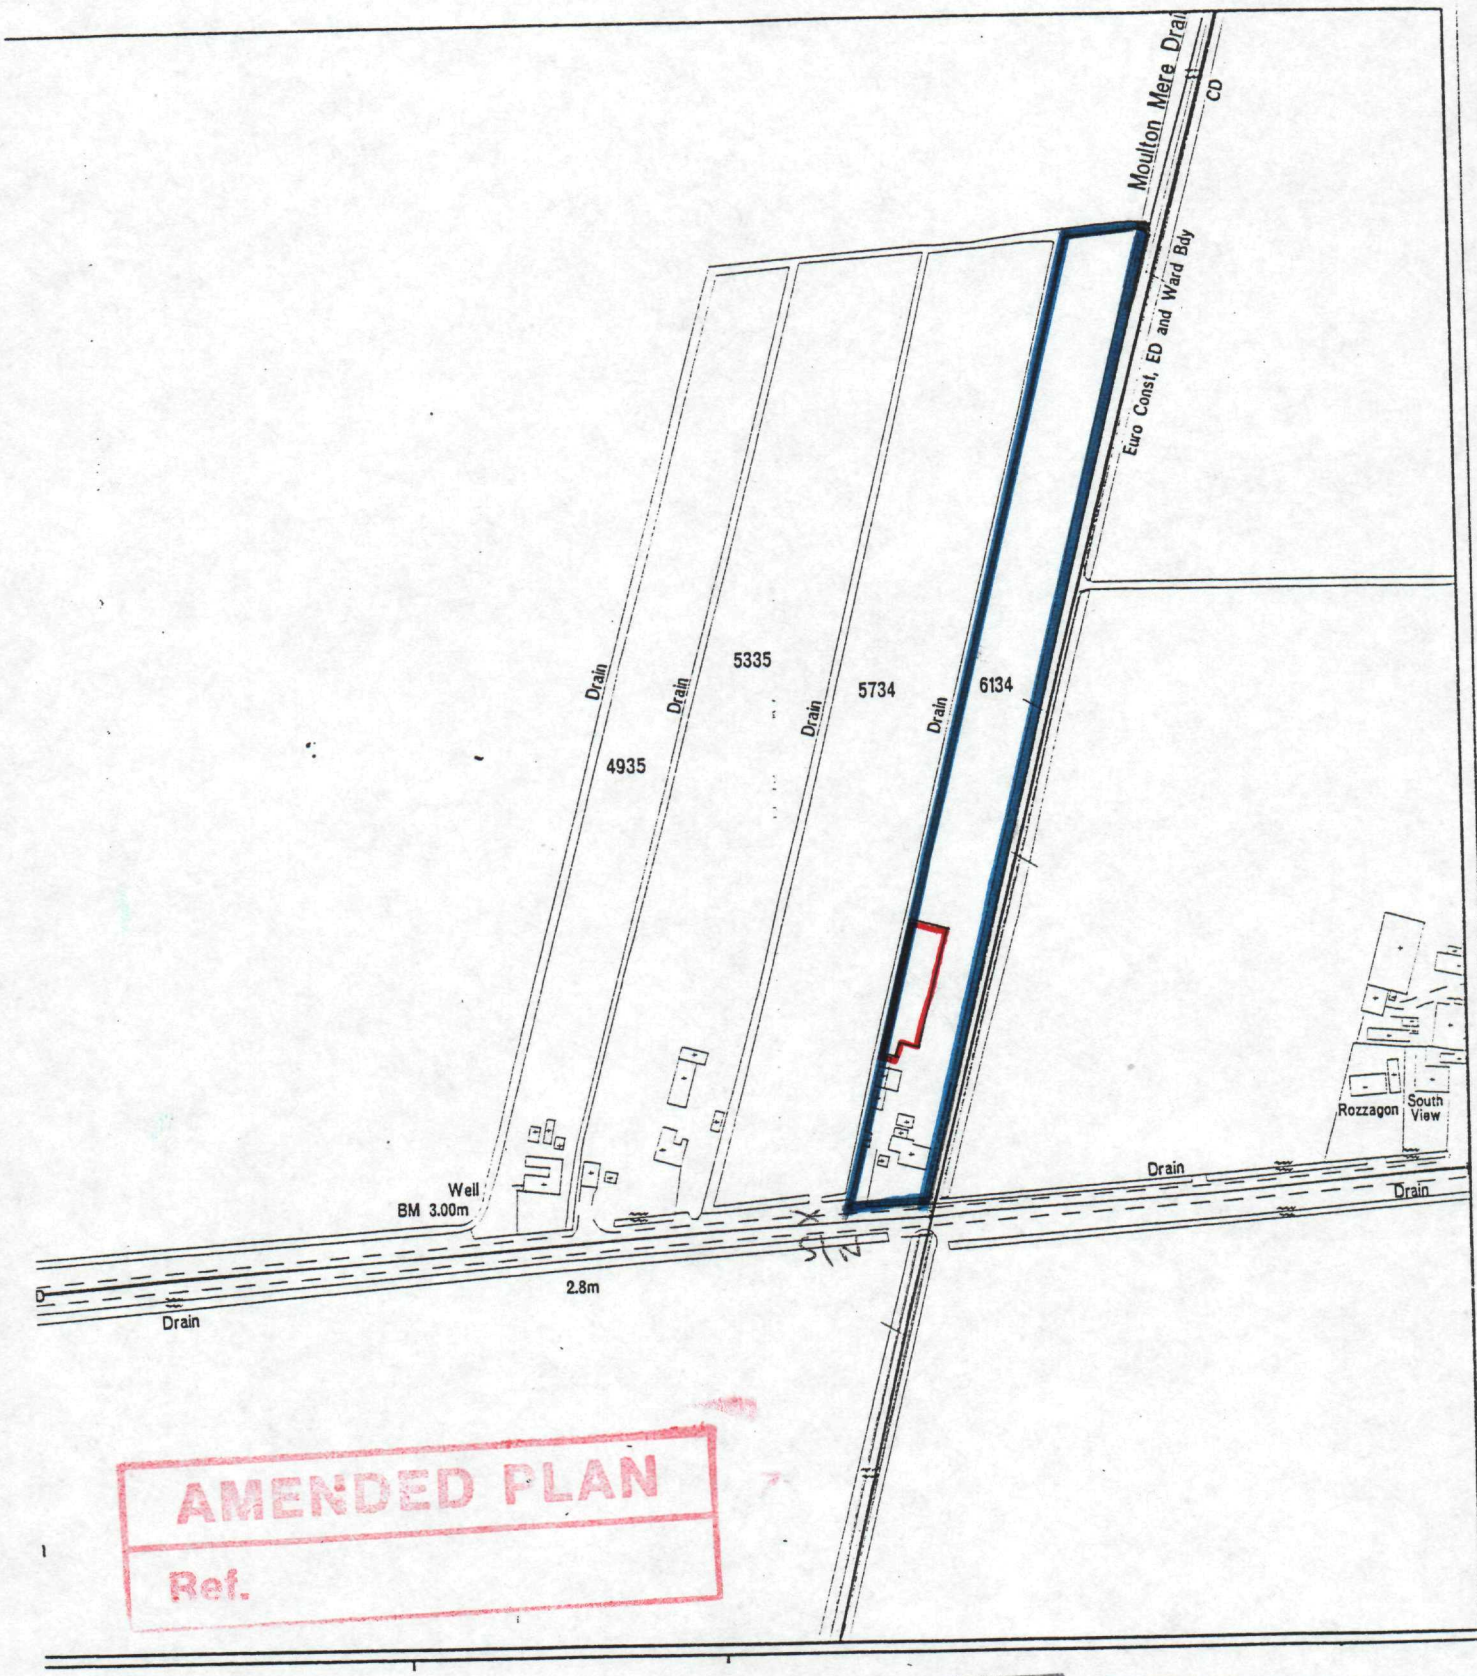



AMENDED PLAN

Ref.

DETERMINED PLAN

SOUTH HOLLAND DC
HOUSING & PLANNING
17 MAR 1999
Ref: 0131/99

SOUTH HOLLAND DC
HOUSING & PLANNING
Ref: 0131/99

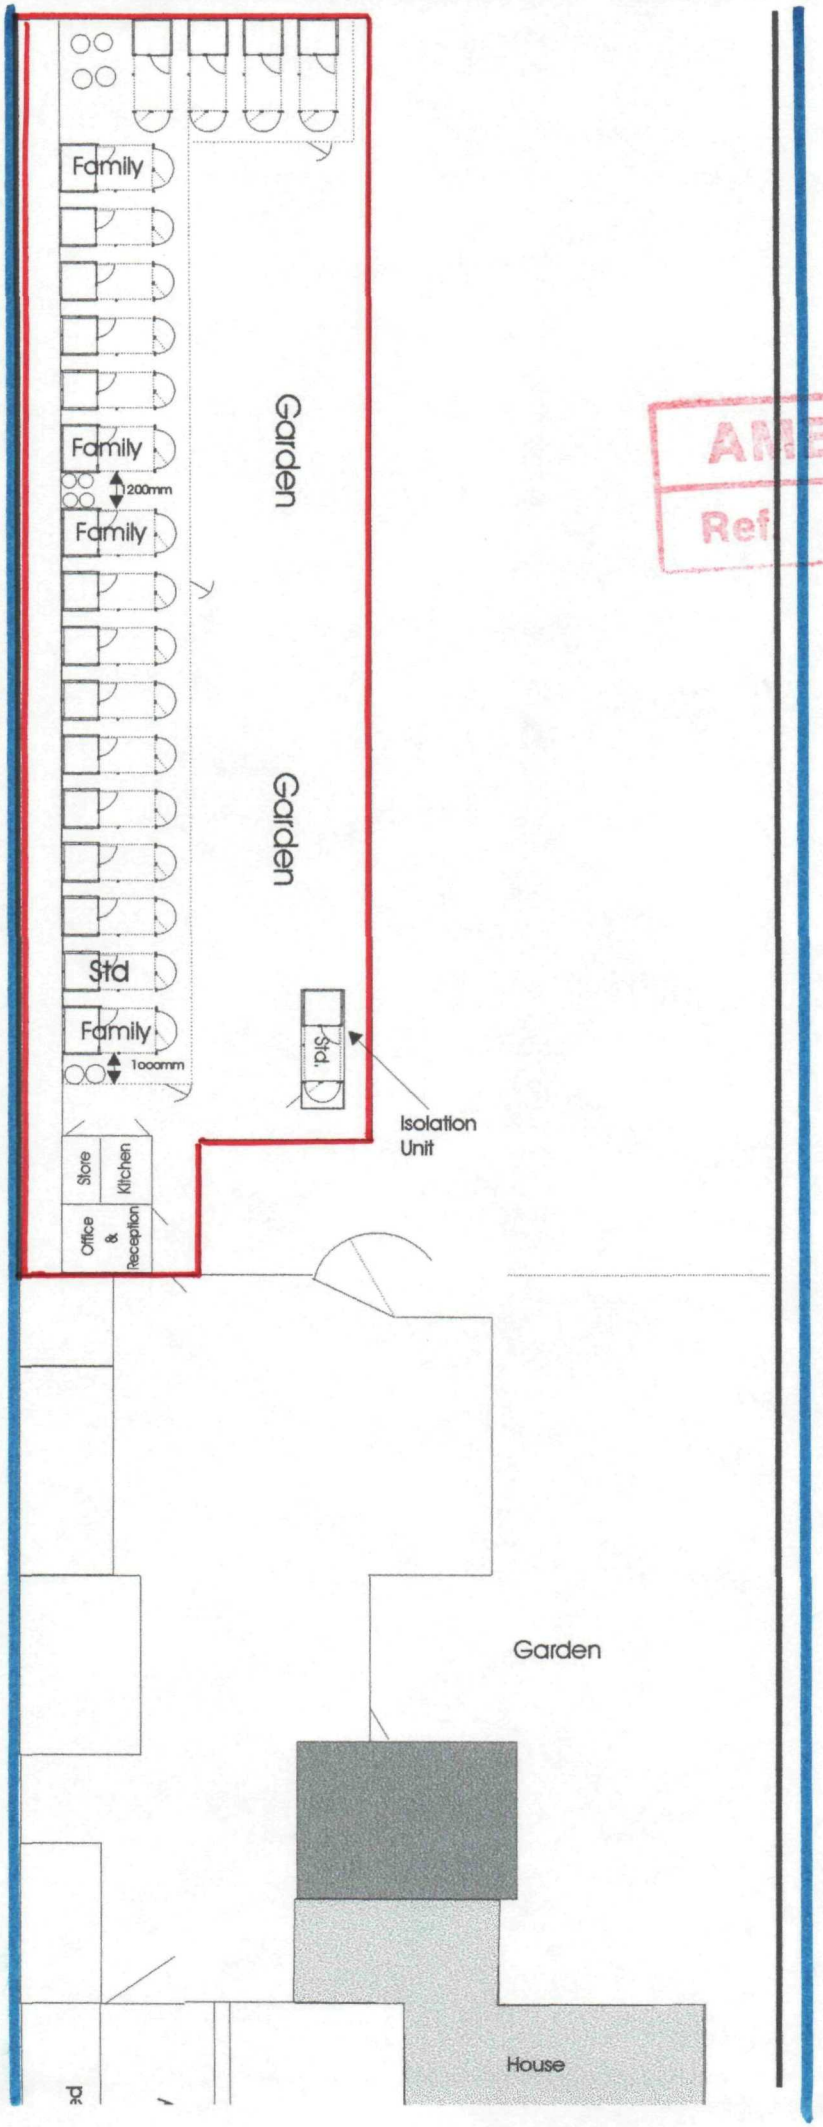

AMENDED PLAN
Ref

N

SOUTH HOLLAND DC
HOUSING & PLANNING
17 MAR 1999
Ref: 0131/99

Proposed Cattery
Moulton Chapel Road
Moulton Chapel

Scale 1 : 250

DETERMINED
PLAN