




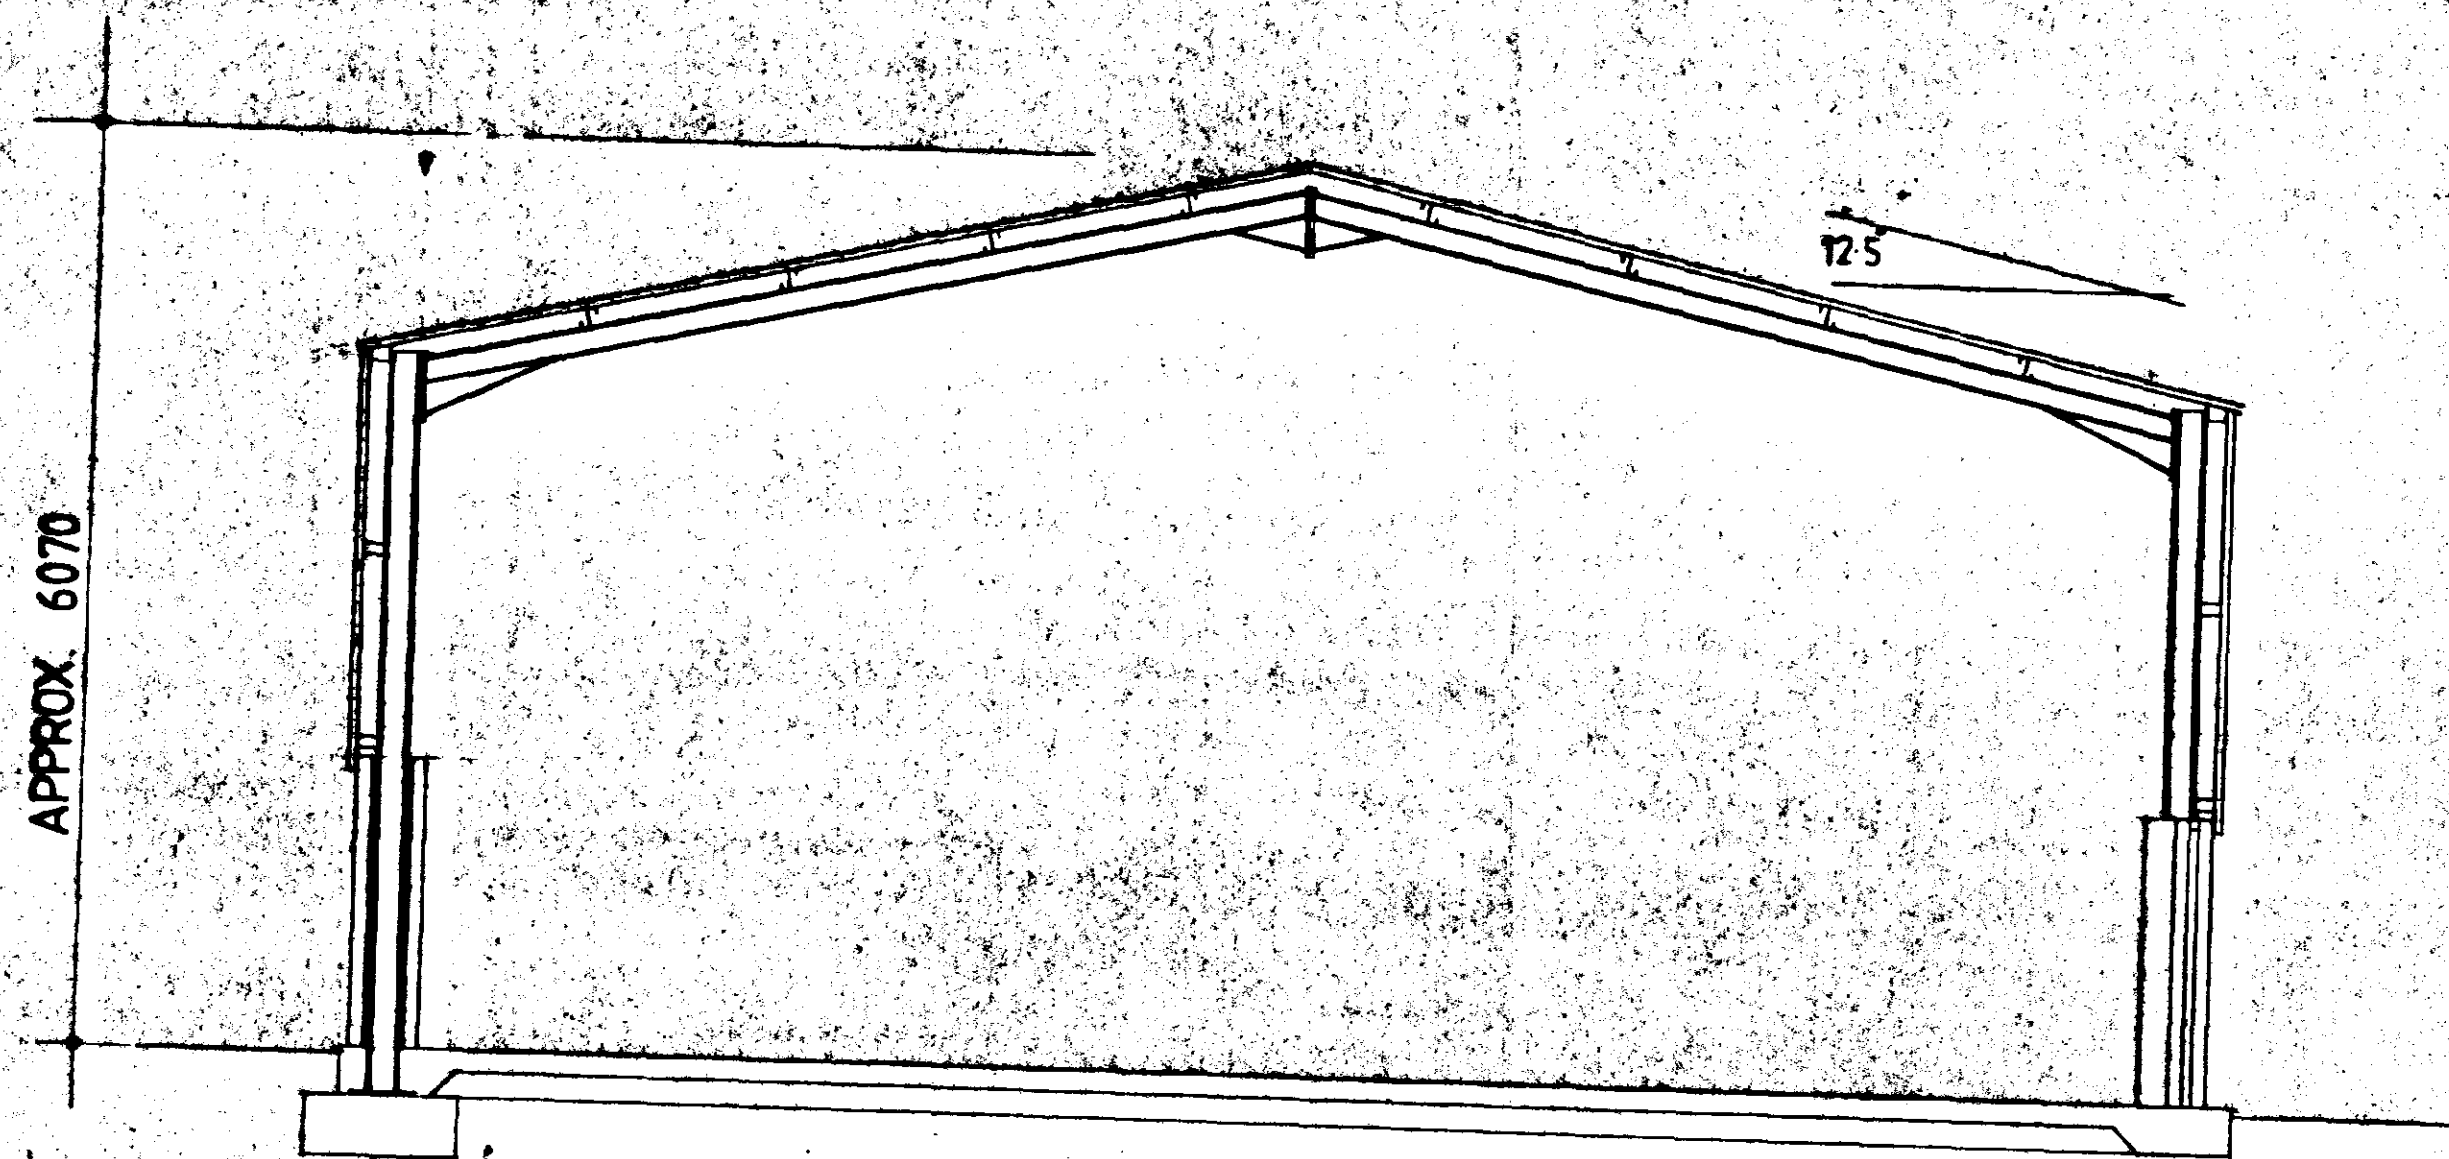

SECTION

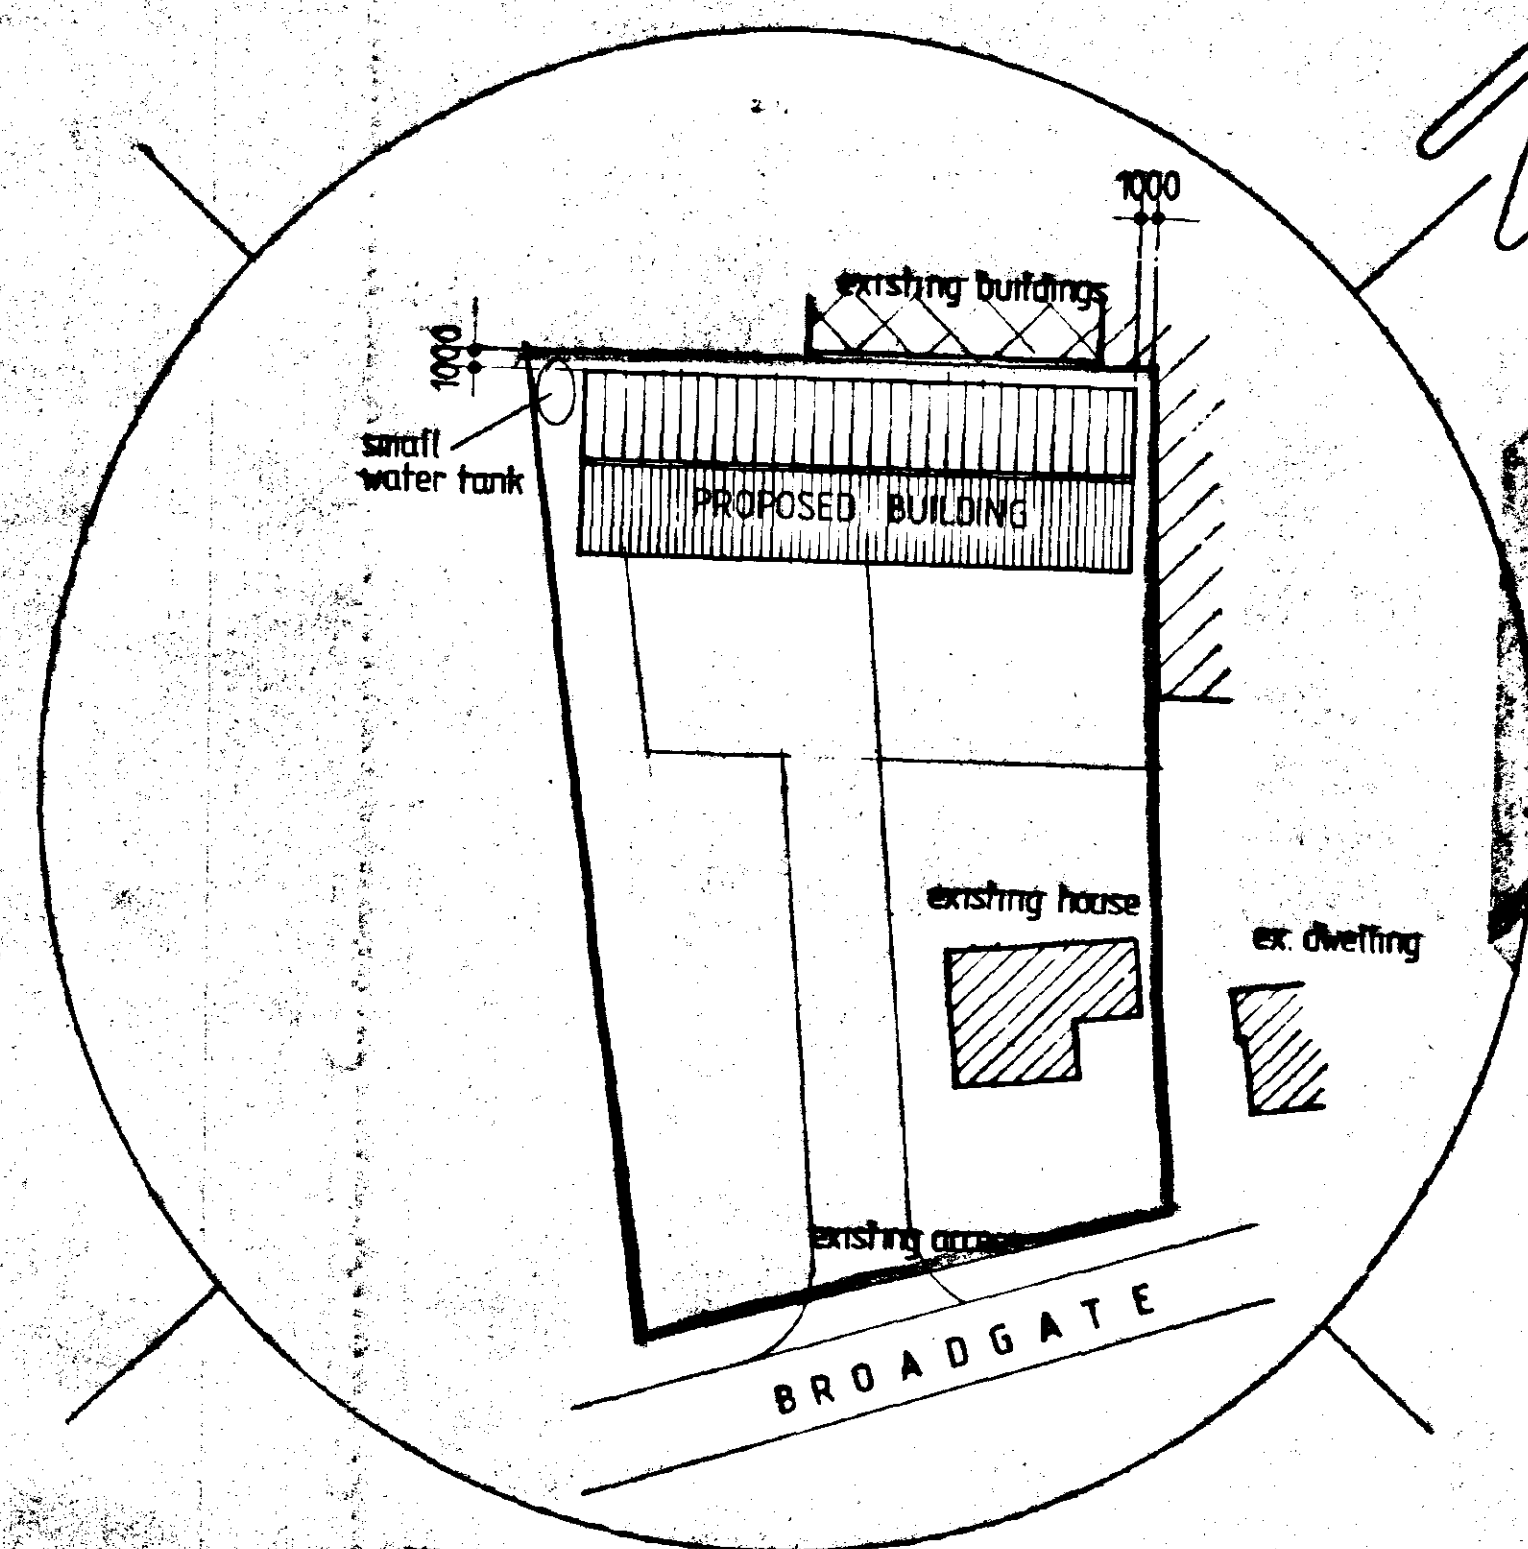

BLOCK PLAN

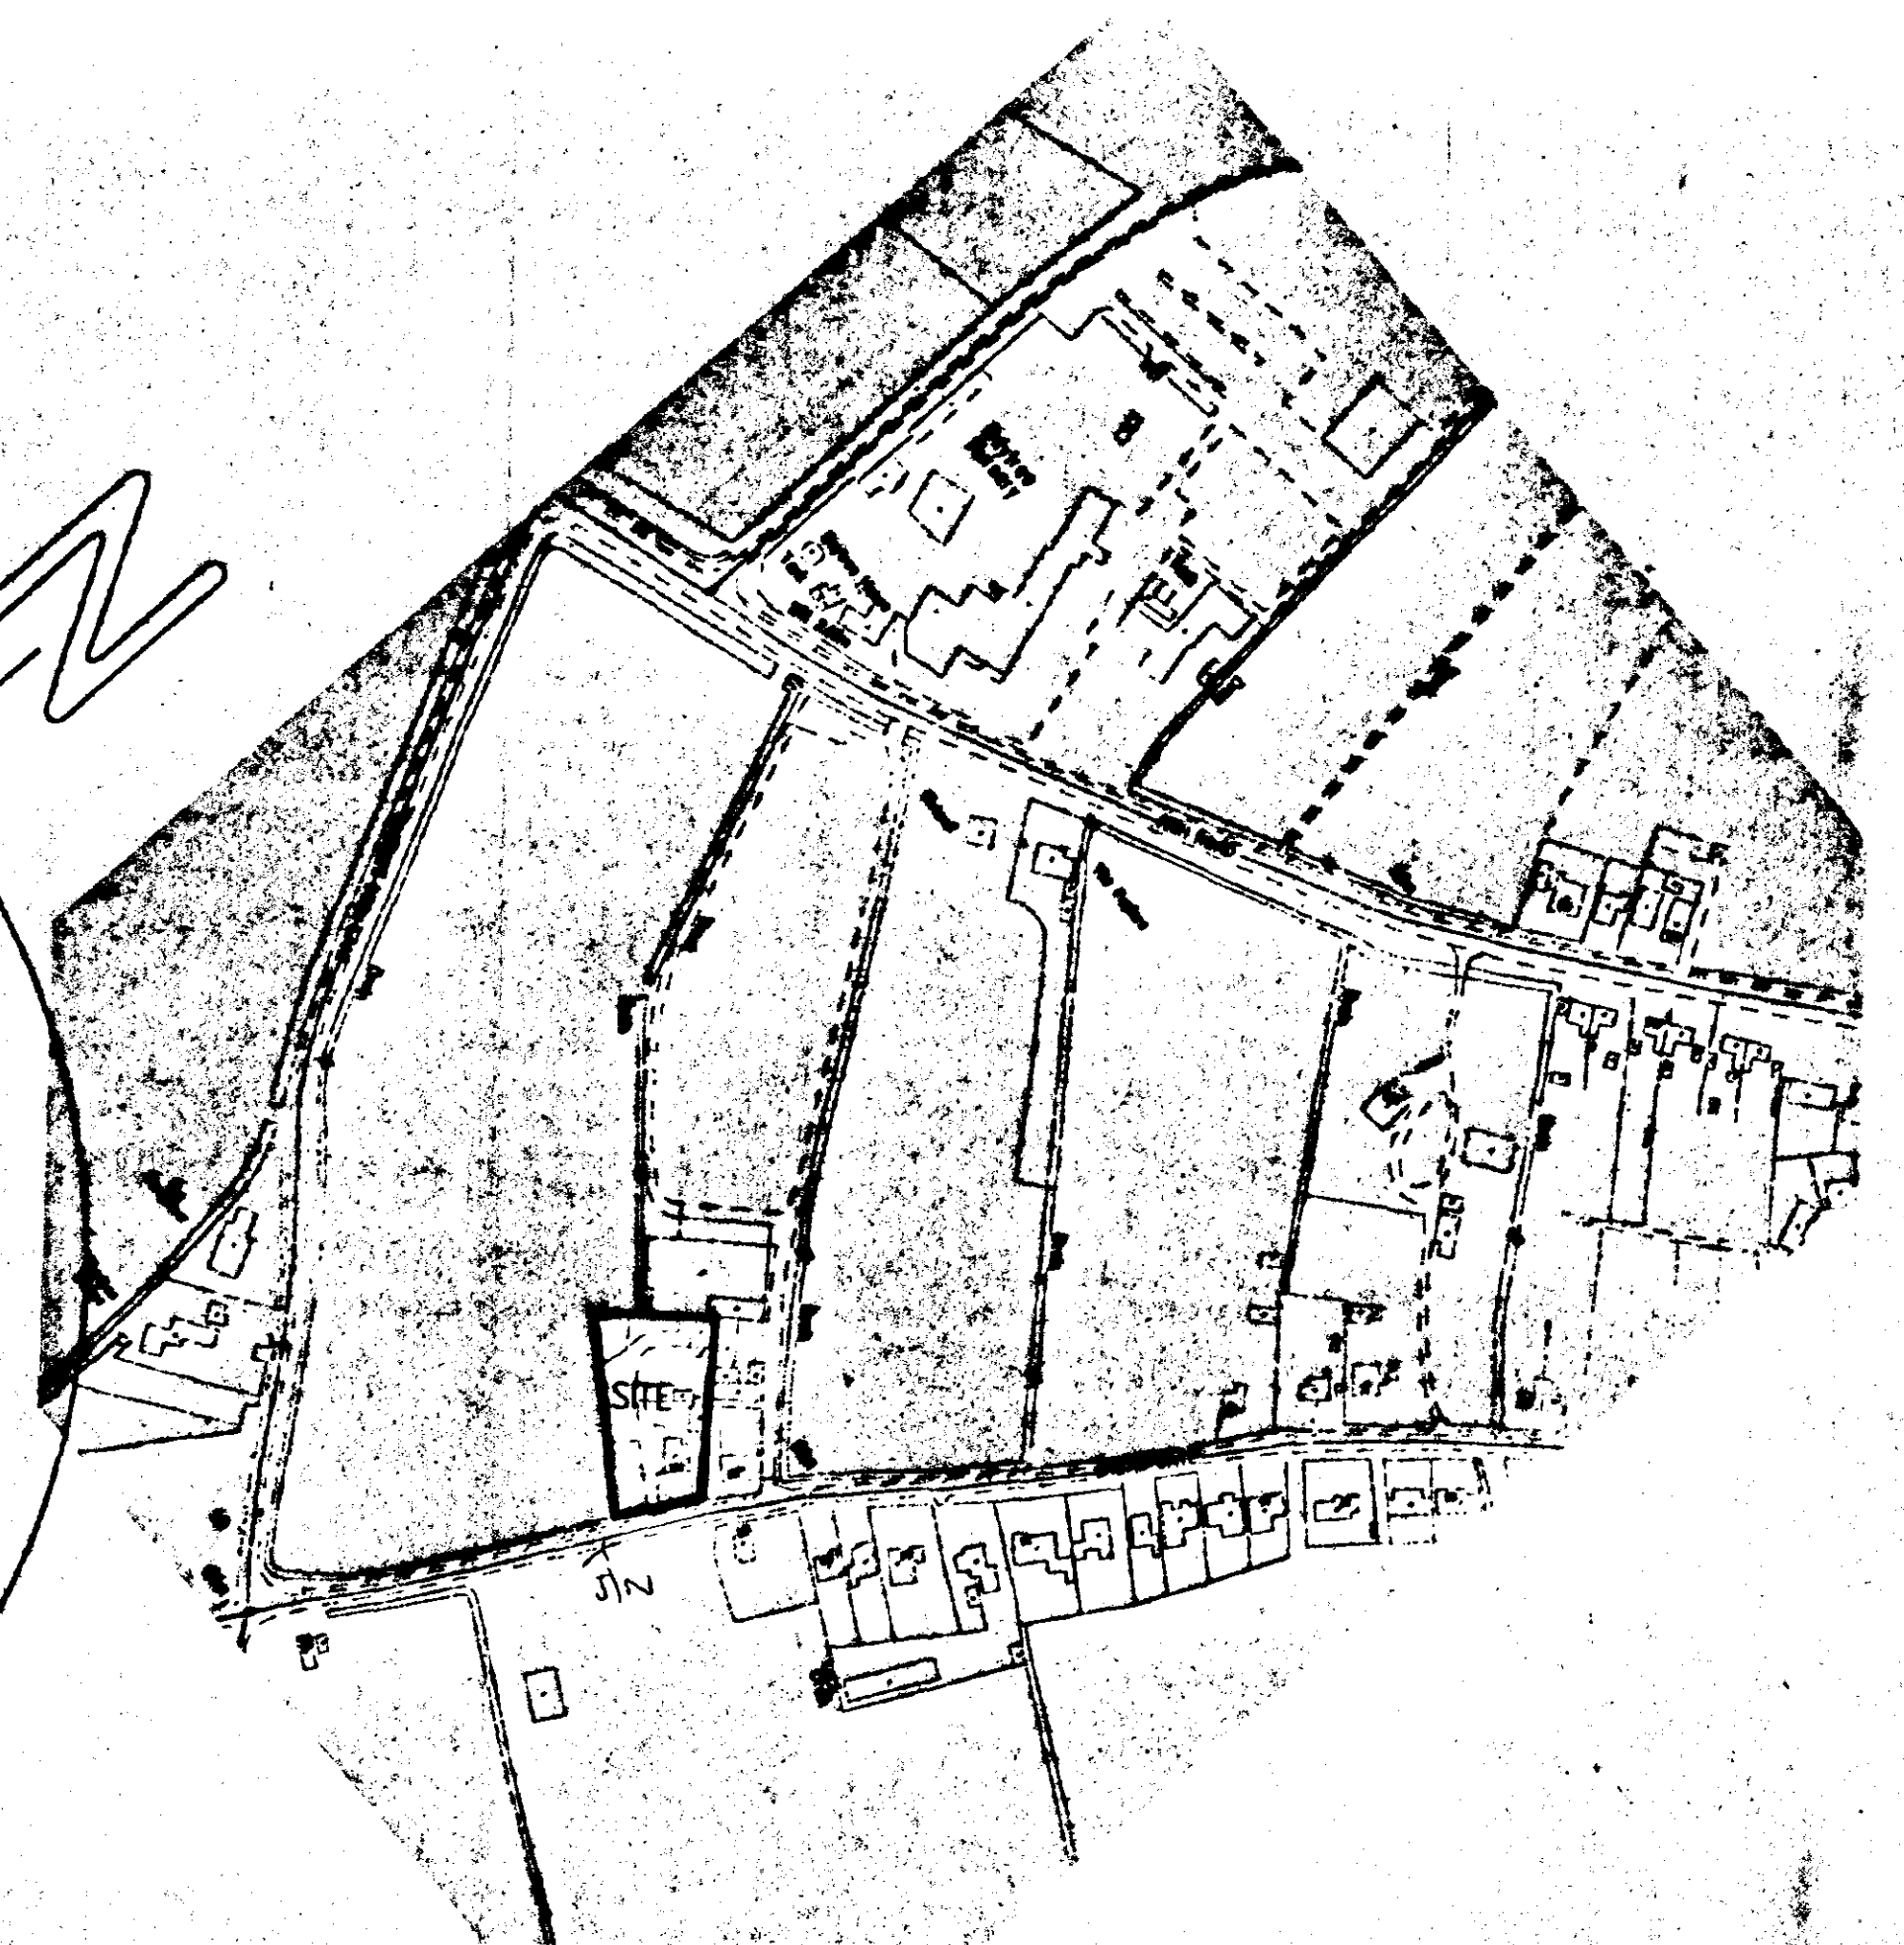

LOCATION PLAN

SOUTH HOLLAND DC
HOUSING & PLANNING
17 FEB 1999
Ref: 0143/99

revision	date	init.	revision details


CP
COOPER ARCHITECTURAL DESIGN
BROMHAM, HOCKLESGATE
FLEET, SPALDING, Lincs PE12 8LY
04775 41400 423702 Mobile 0910 290090

Client: **MR. C. GREGORY**
Project: **PROPOSED STEEL FRAMED AGRICULTURAL BUILDING TO BS 5502 CLASS 2 AT ROSE TWEED NURSERY, 101 BROADGATE, WESTON, SPALDING, Lincs**


Drawing: **SECTION AND LOCATION PLANS**

DETERMINED PLAN


Scale: 1:50 1:500 1:2500	Drawing No.
Date: JAN 99	Drawn

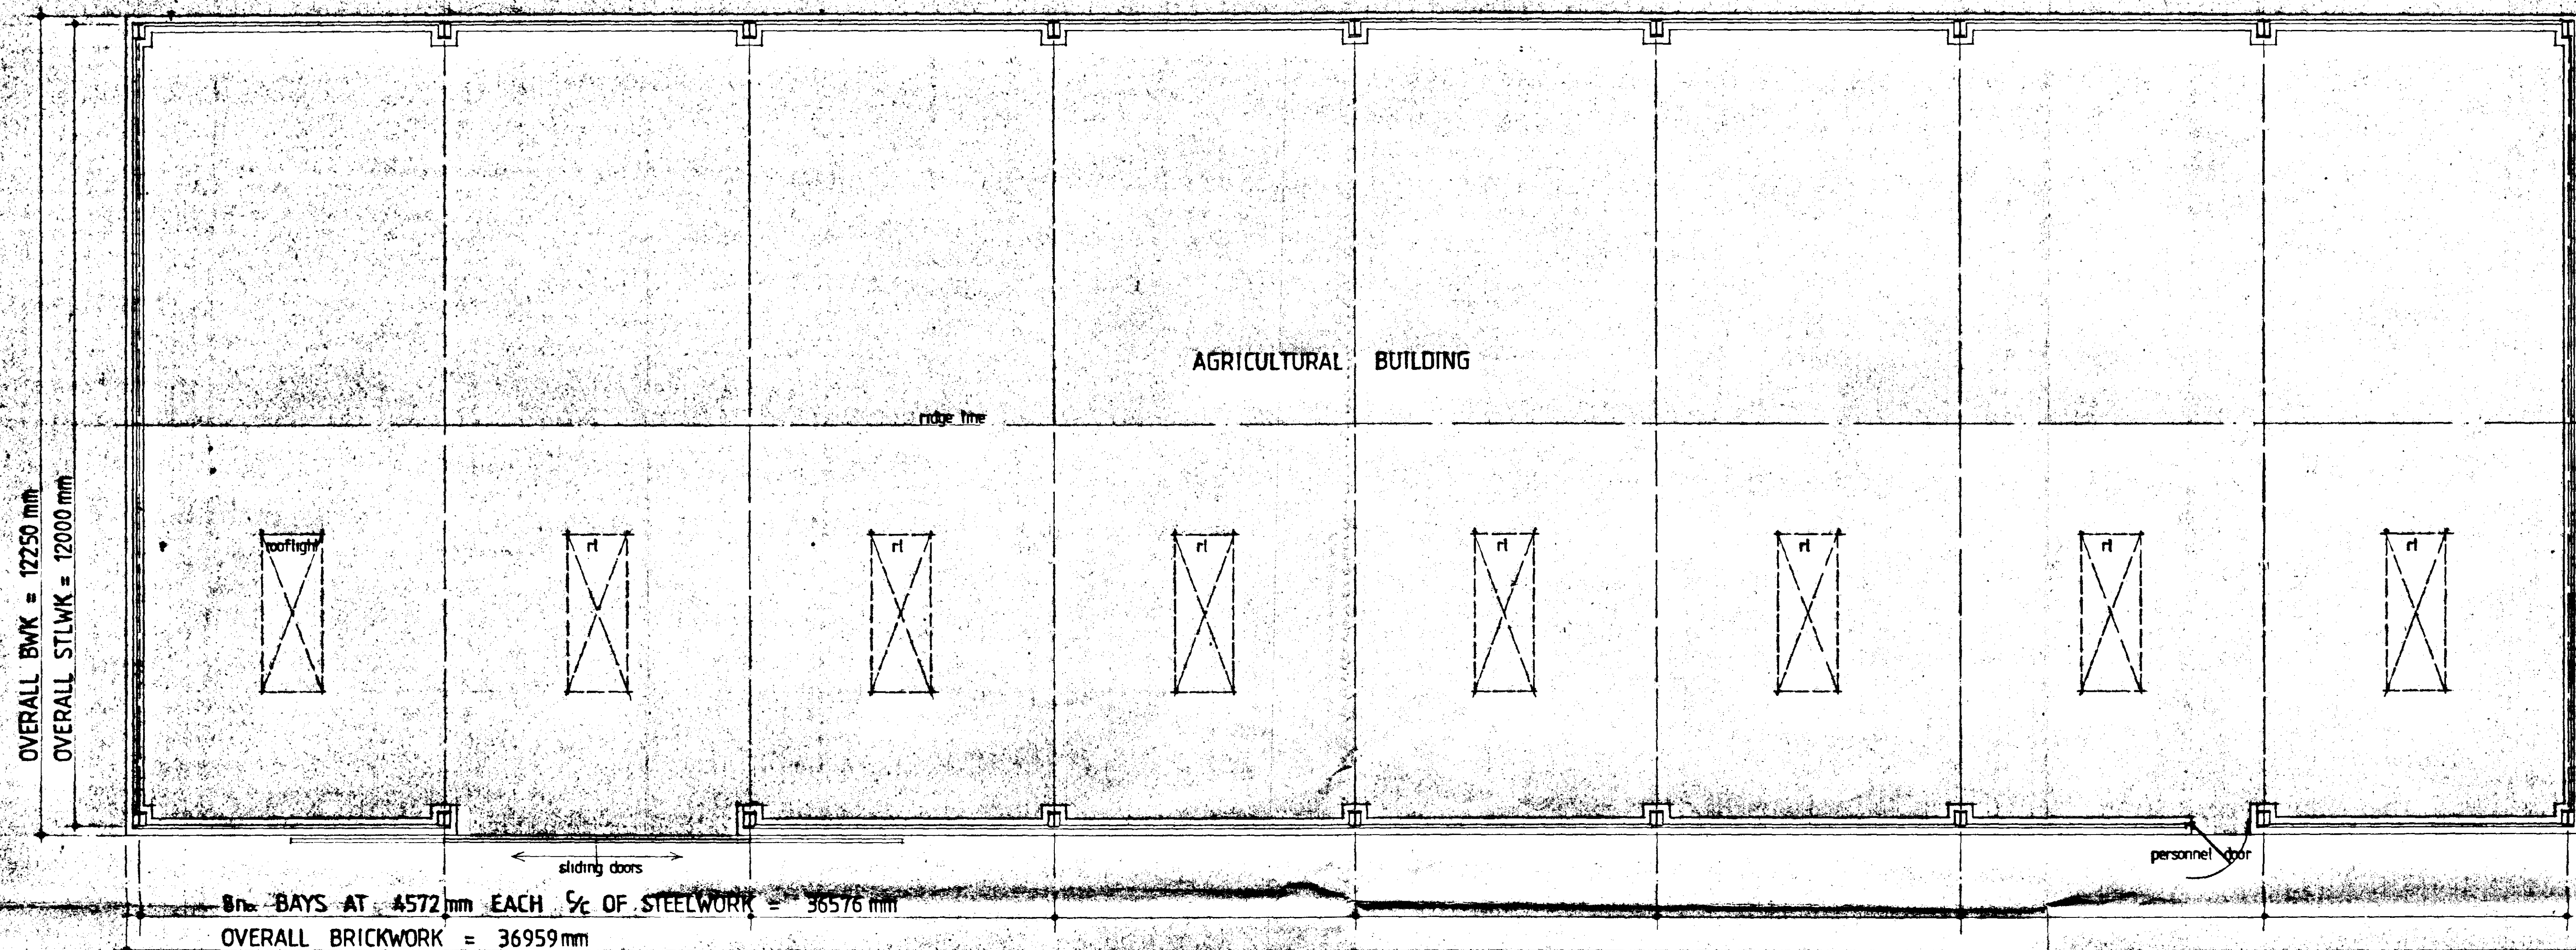

PLAN

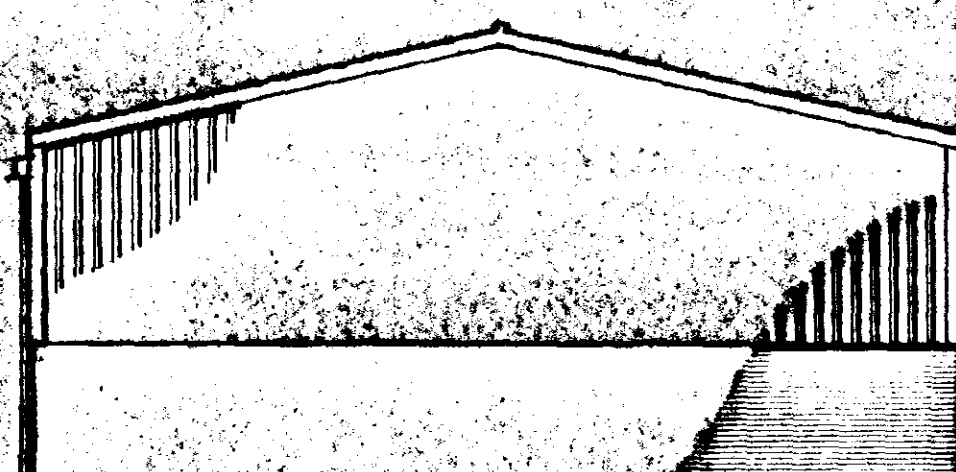


SIDE

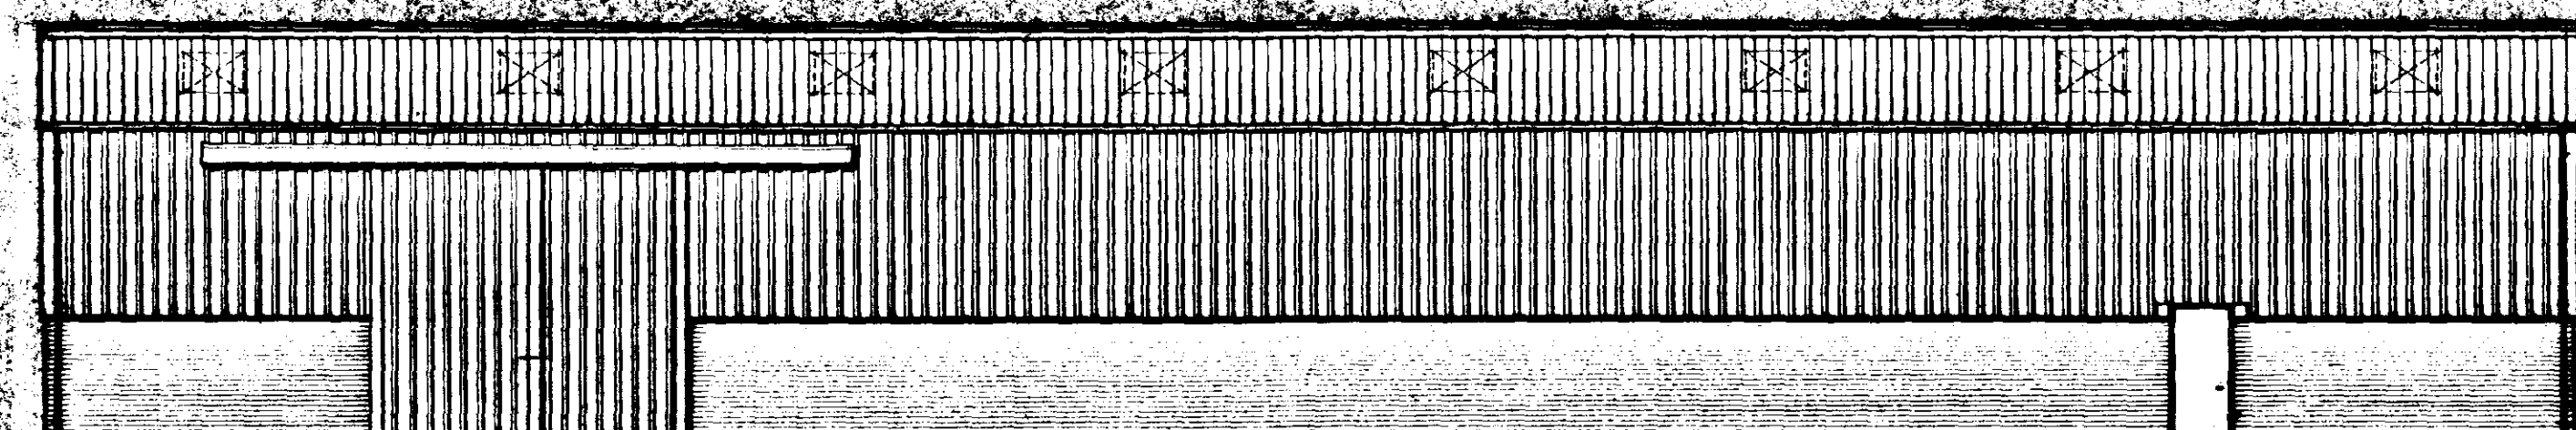

FRONT



SIDE

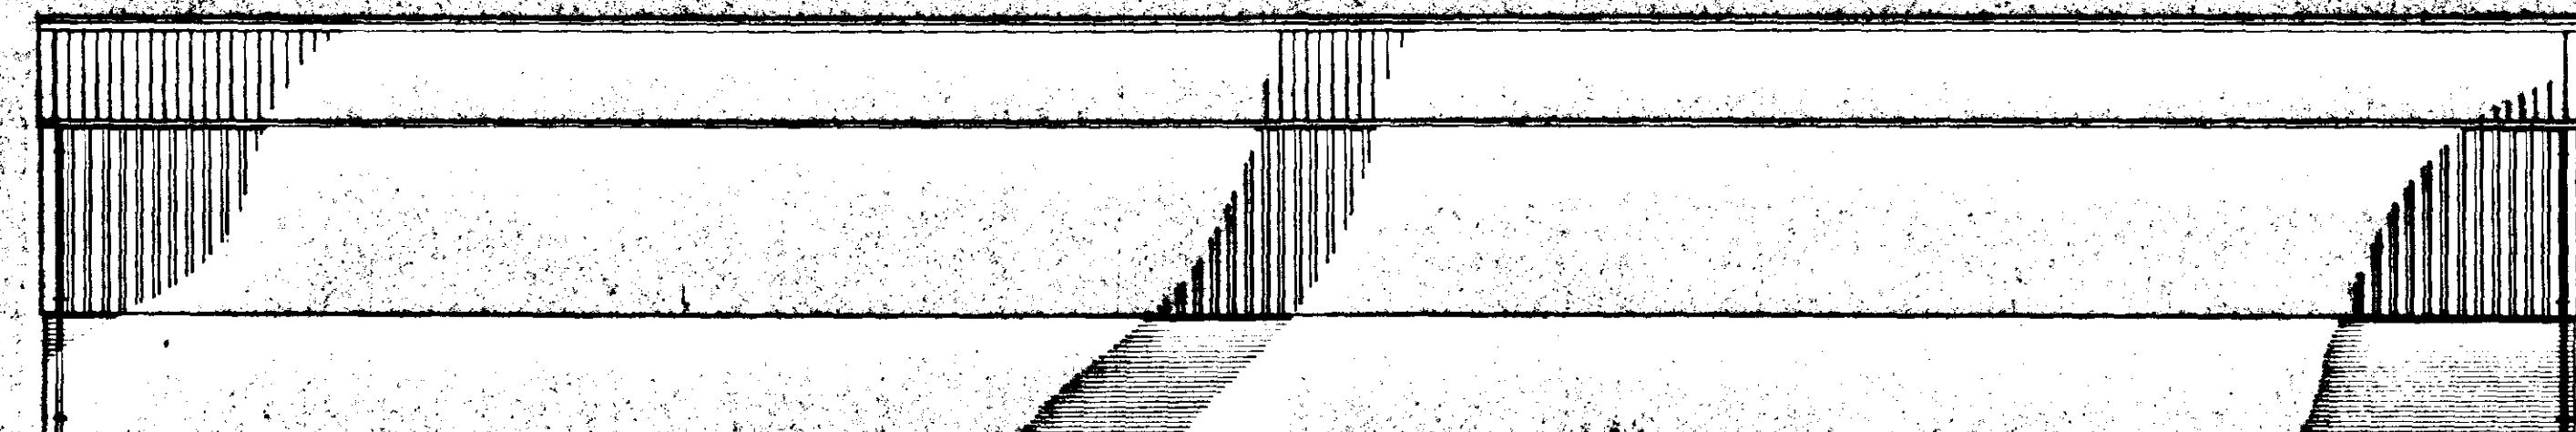

REAR

EXTERNAL MATERIALS:
Roof: Eternit natural grey fibre cement with vented closed or alternate ridges
 8 no. 2900mm rooflights on one side only.
Walls: Down 2750mm below eaves level in 0.5mm single skin plastic coated box profile all around the building. Below this provide suitable red facing brickwork. 1 no. 4300mm wide x 3950mm high set of sliding doors and 1 no. 900mm wide x 2000mm high personnel door both in PC box profile stated above (colour of all box profile to be Olive green 12-B-29).
 Black PVC rainwater goods.

SOUTH HOLLAND DC
HOUSING & PLANNING
17 FEB 1999
Ref: 043/99

DETERMINED
PLAN

revision	date	init	revision details

COOPER ARCHITECTURAL DESIGN
 BROADWOM, HOCKLESGATE
 FLEET, SPALDING, Lincs PE12 8LP
 Tel/Fax: 01406 423767 Mobile 0410 200998

Client: **MR. C. GREGORY**

Project: **PROPOSED STEEL FRAMED AGRICULTURAL BUILDING TO BS 5502 CLASS 2 AT ROSE TWEED NURSERY, 101 BROADGATE, WESTON, SPALDING, Lincs.**

Drawing: **PLAN & ELEVATIONS**

Scale: 1:50 1:100	Drawing No.
Date: JAN 99	Drawn