




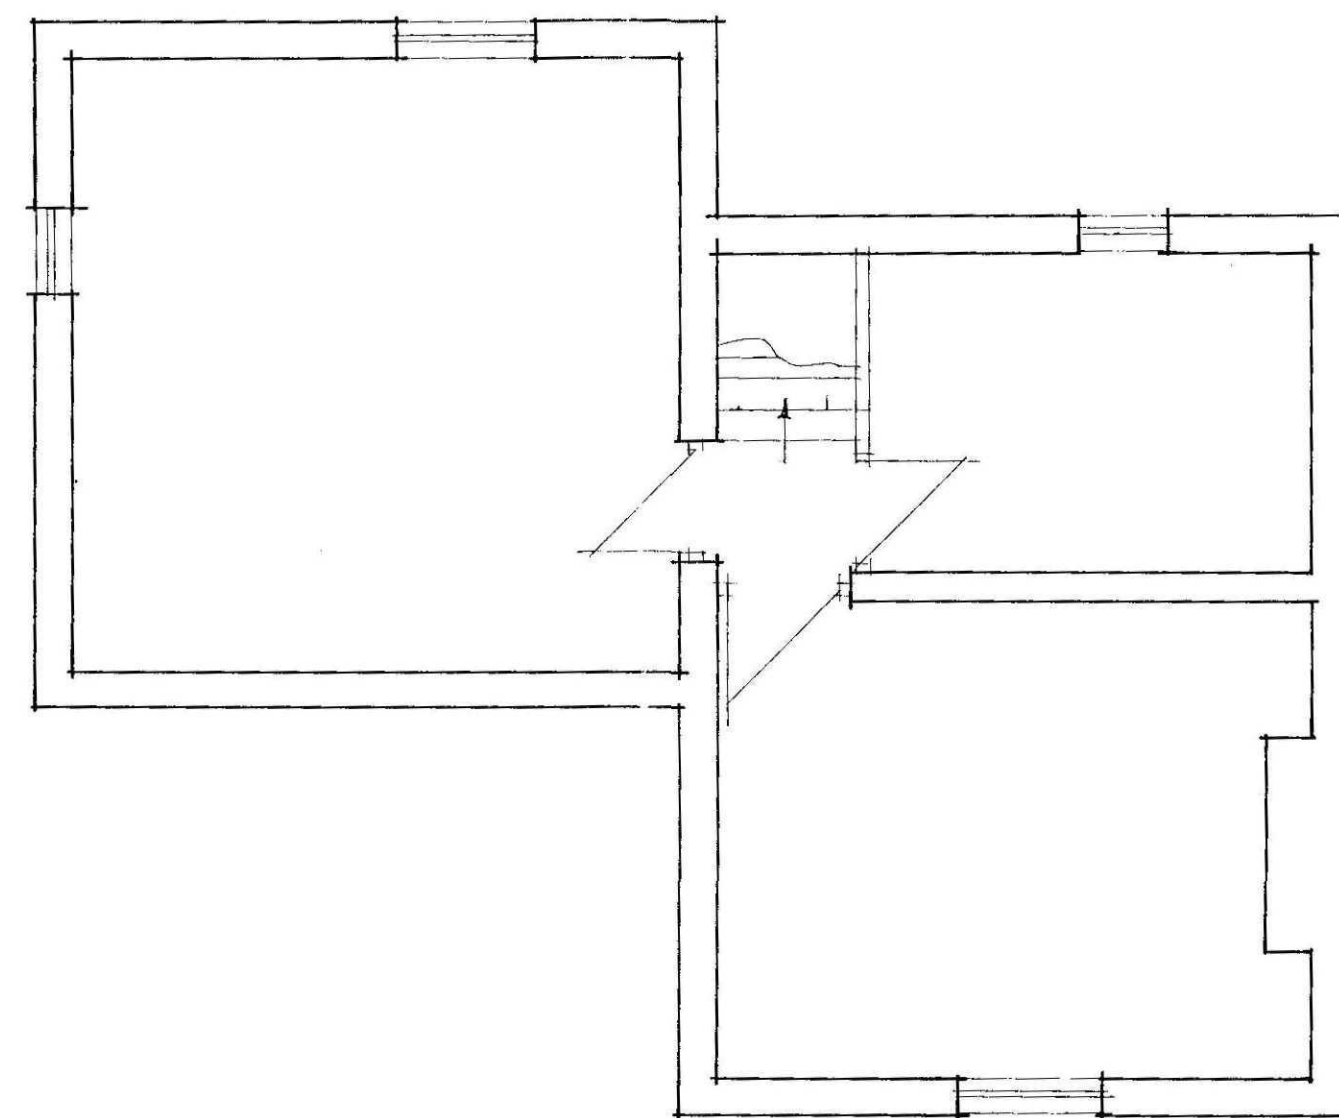

FIRST FLOOR PLAN

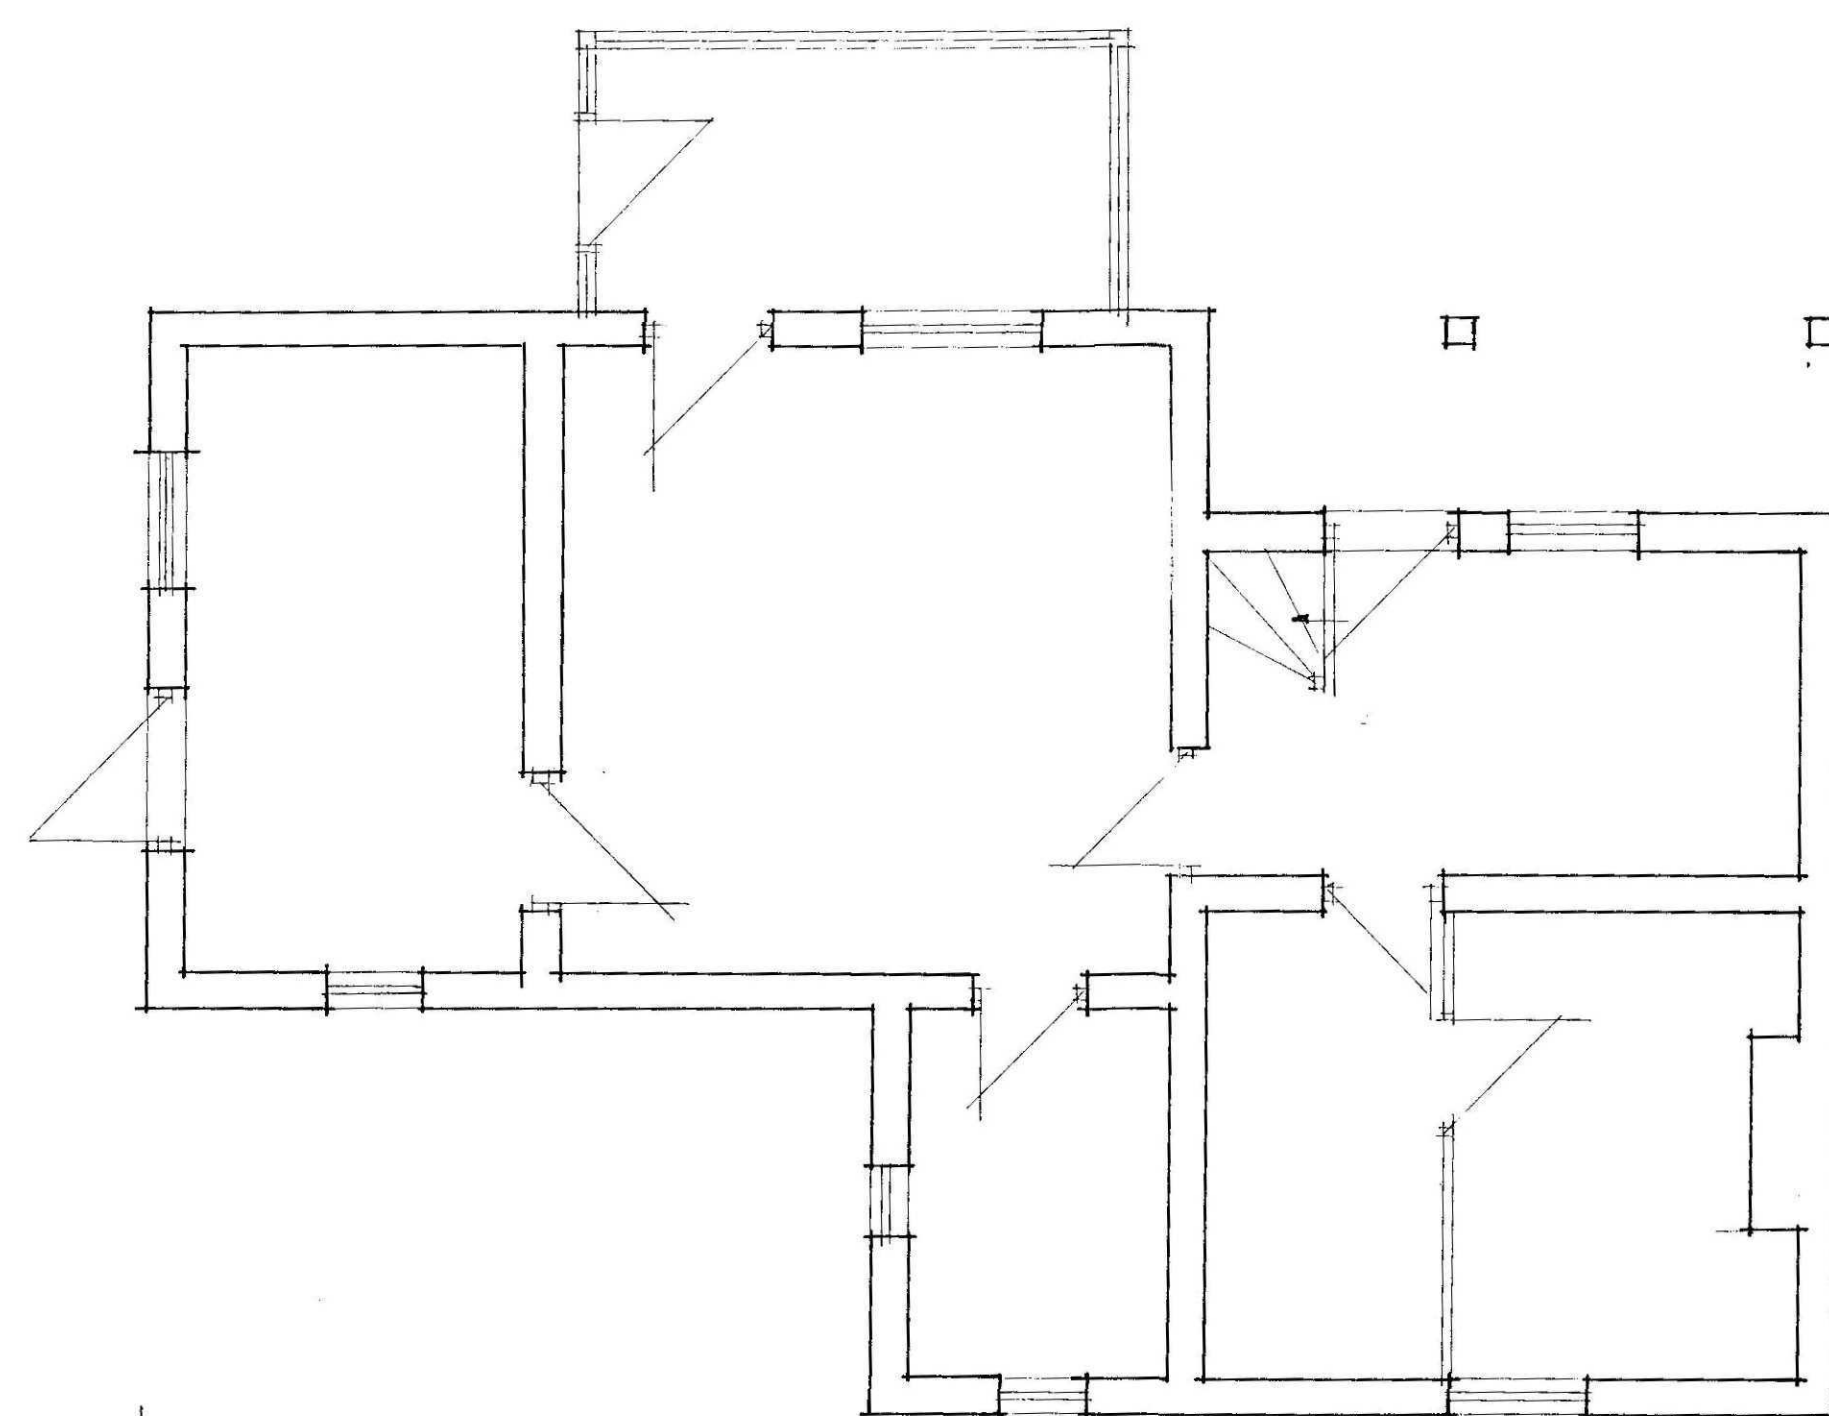


GROUND FLOOR PLAN

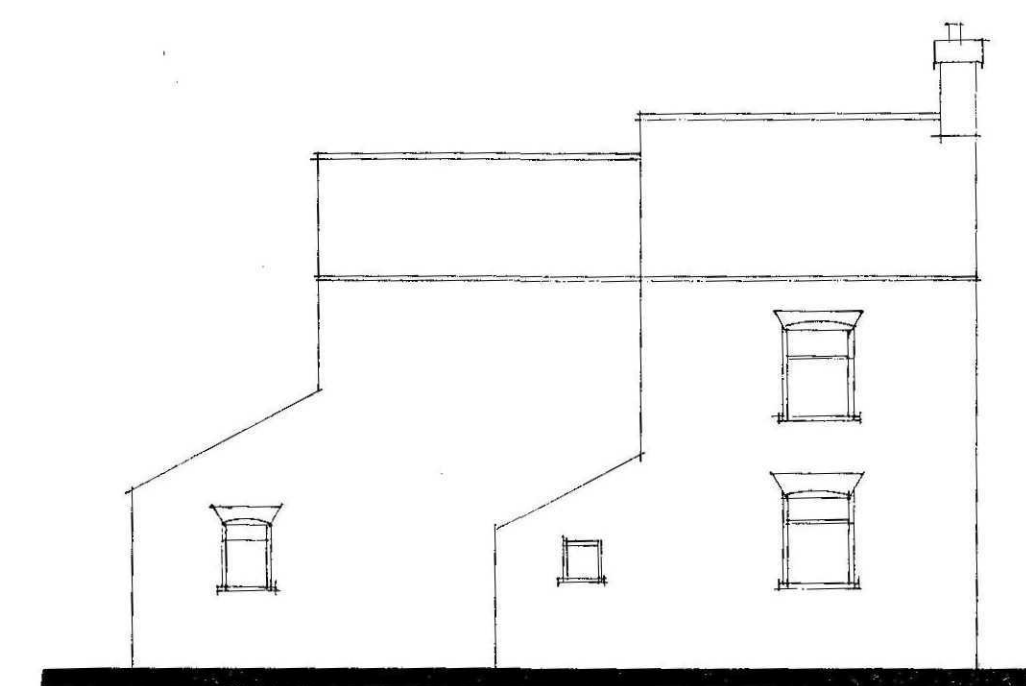

FRONT



REAR

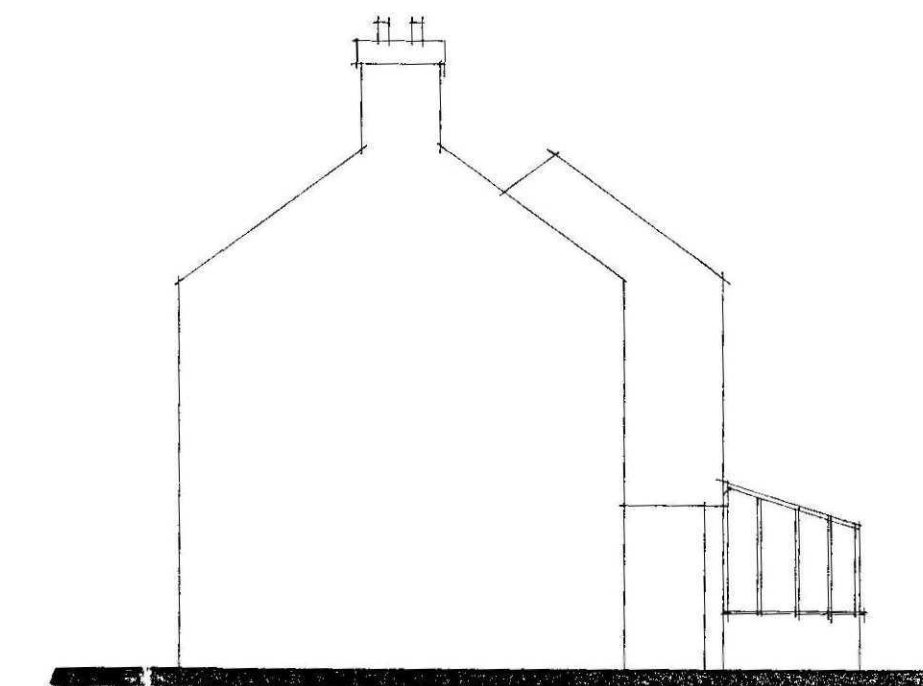

SIDE



SIDE

SHDC  
Planning & Development  
06 MAR 2009  
Ref: 0165 109

**Status**  
DESIGN  
CONSULTANTS IN ARCHITECTURE & PLANNING

DETERMINED  
PLAN

PROPOSED REPLACEMENT  
HOUSE AT BEAKON COTTAGE,  
WISEMANS GATE, WESTON  
FOR

SLATOR BROS [ FARMS ]  
LTD

PLANS AS EXISTING

1:50 1:100 SD06-029/1  
MAY-06 B.GILHAM.