




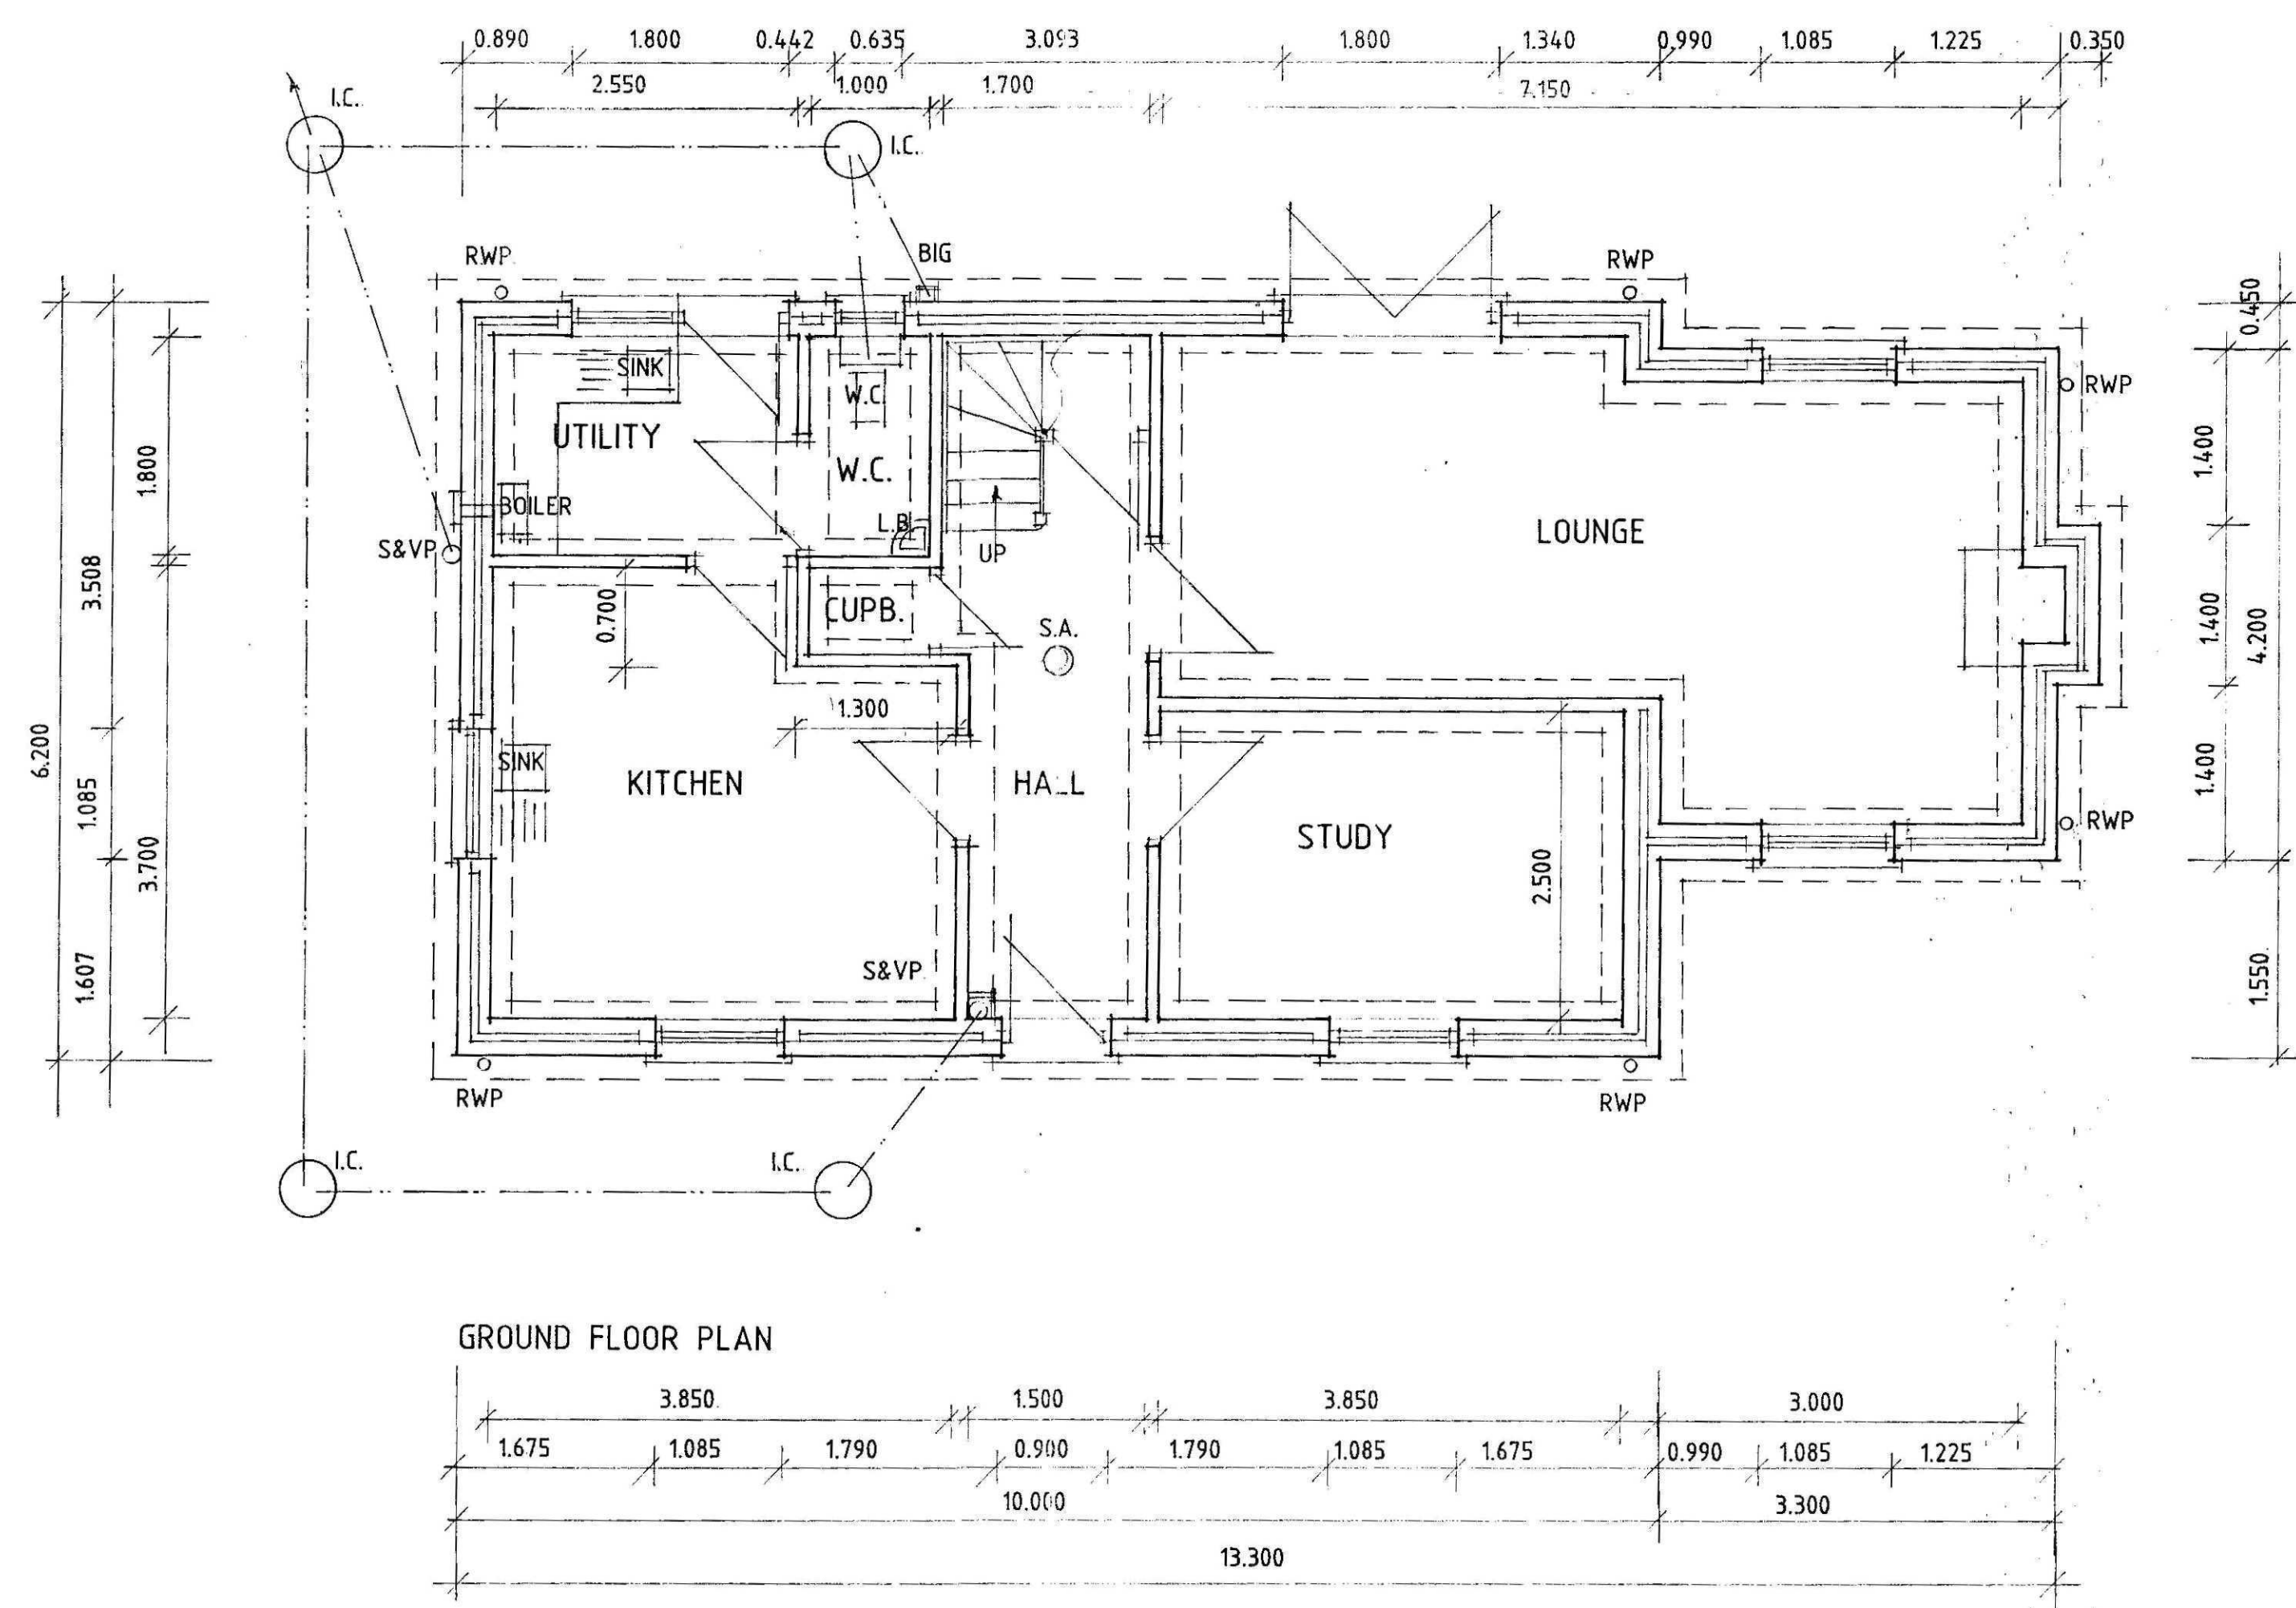


FRONT

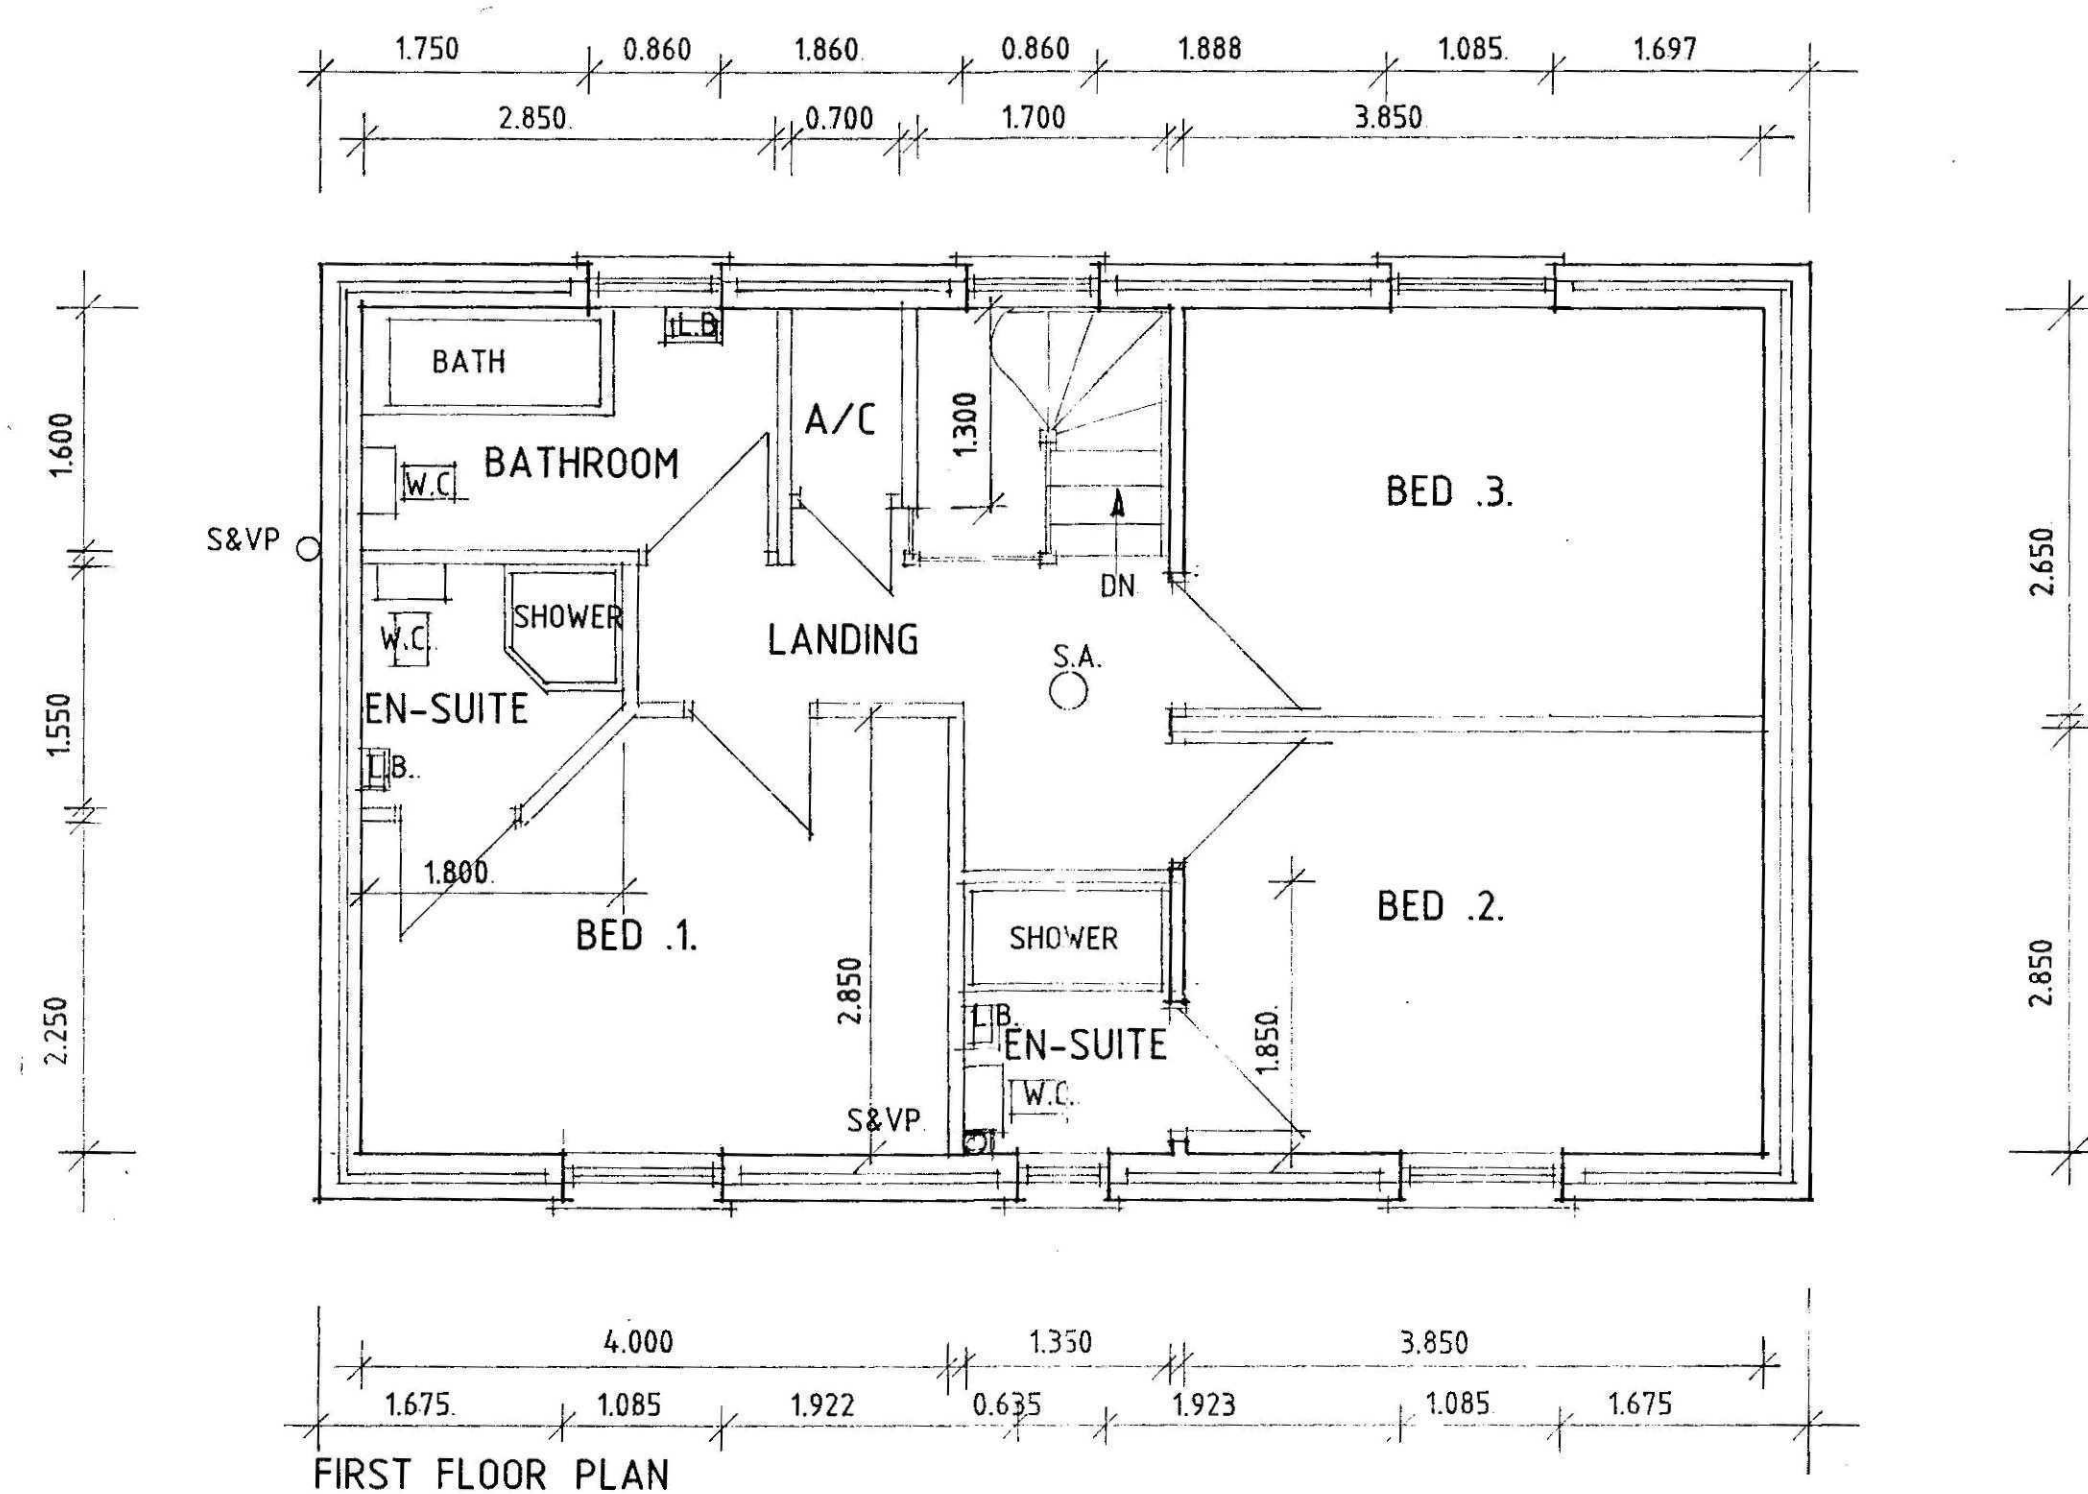



SIDE

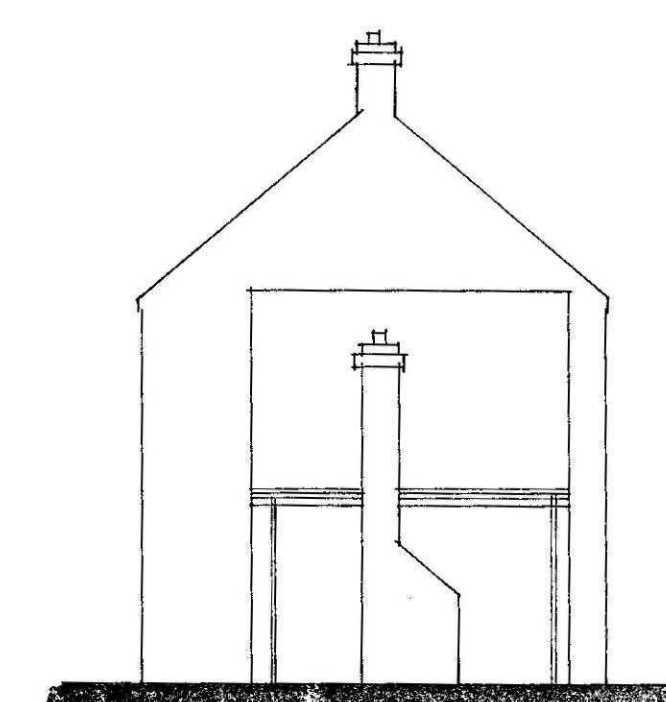

REAR

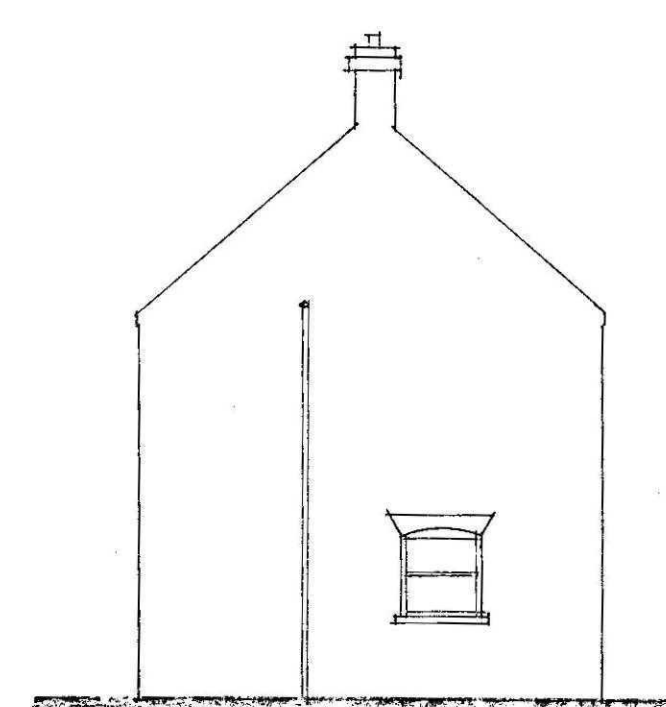


SIDE

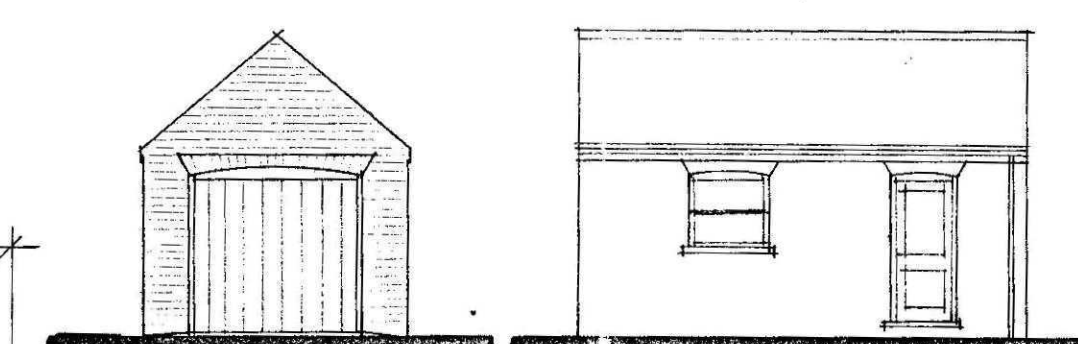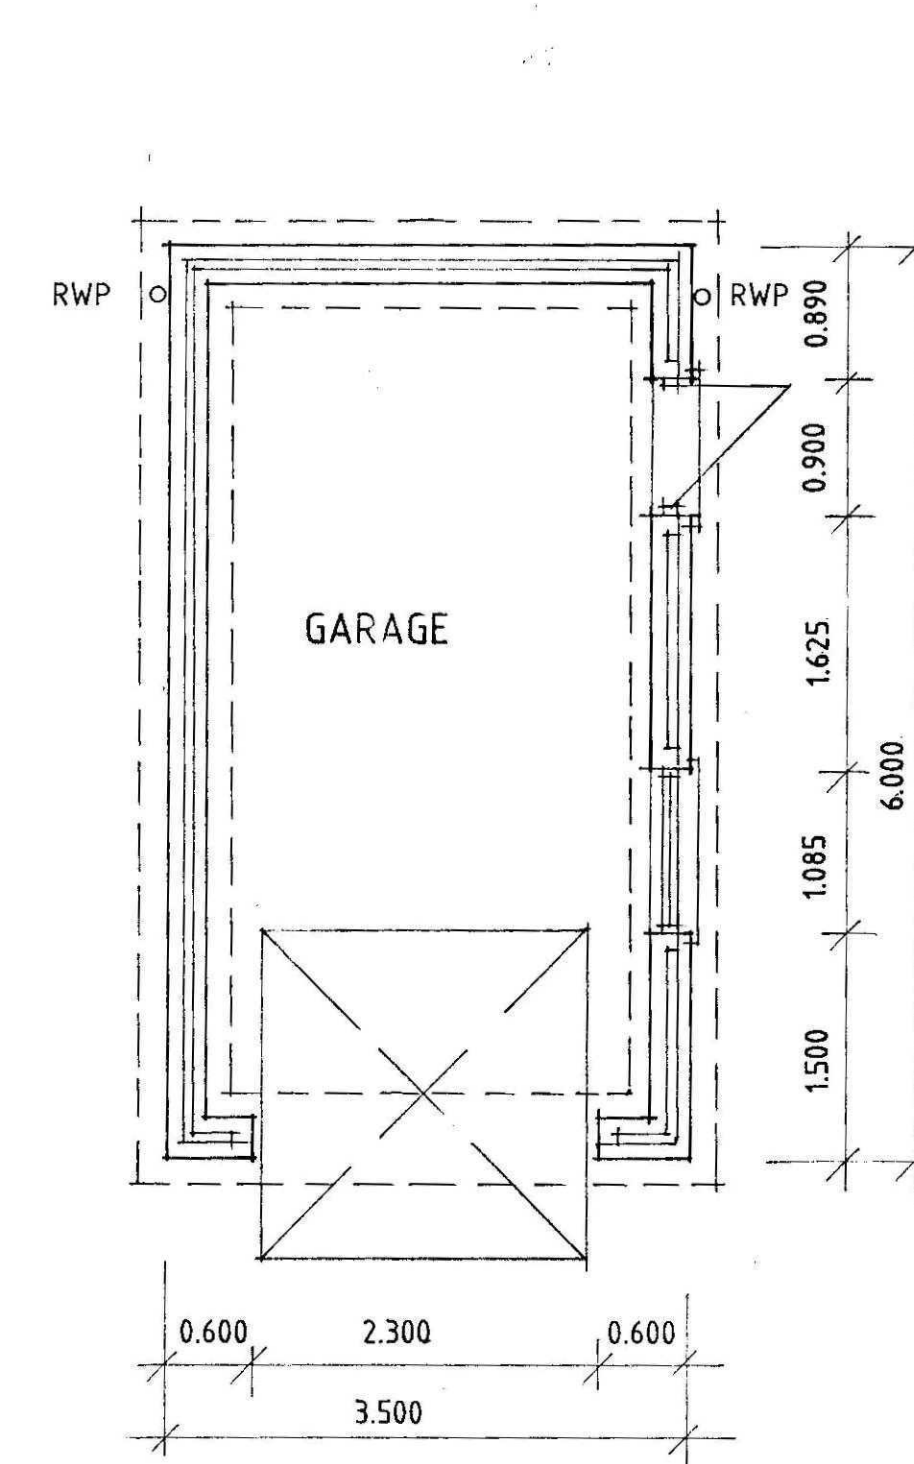

FRONT

SIDE

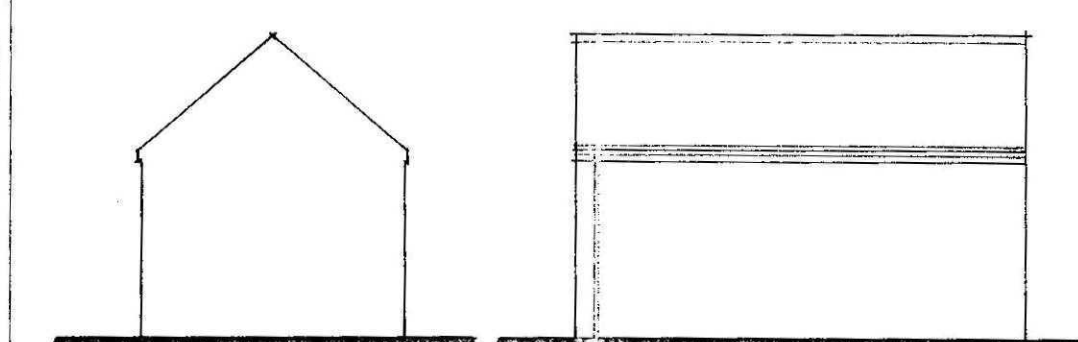

REAR

SIDE

DETERMINED
PLAN

Plan
06 MAR 2009
Ref: 0165109

A - IMF. ADDED - 11.2.09.

Status
DESIGN
CONSULTANTS IN ARCHITECTURE & PLANNING

PROPOSED REPLACEMENT
HOUSE AT BEAKON COTTAGE,
WISEMANS GATE, WESTON
FOR

SLATOR BROS (FARMS)
LTD

PLANS & ELEVATIONS

1:50 1:100 SD06-029/13
NOV-08 B.GILHAM.

2 Edinburgh Walk, Holbeach,
Spalding, Lincs. PE12 7AP
Tel: 01435 424343 Fax: 01435 498707