


EAST

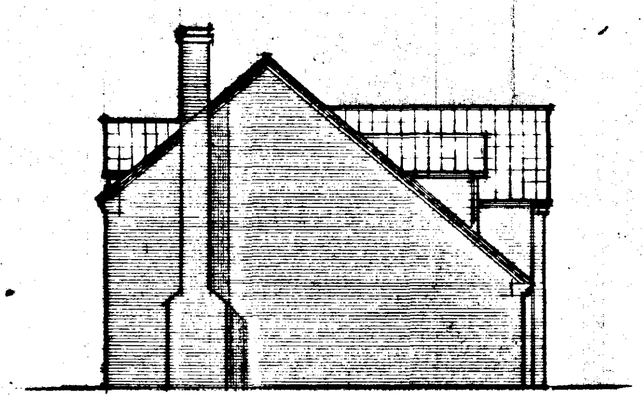

SOUTH




WEST

Existing timber - framework cleaned


Red brick stock facing brick

Slate tiles white to match


[illegible] AND DC
HOUSES [illegible]
18 FEB 1998
Ref: 0178/98

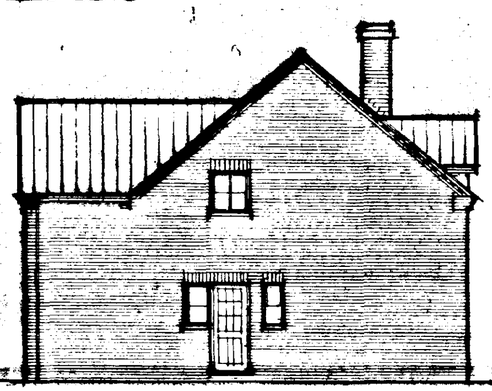


NORTH

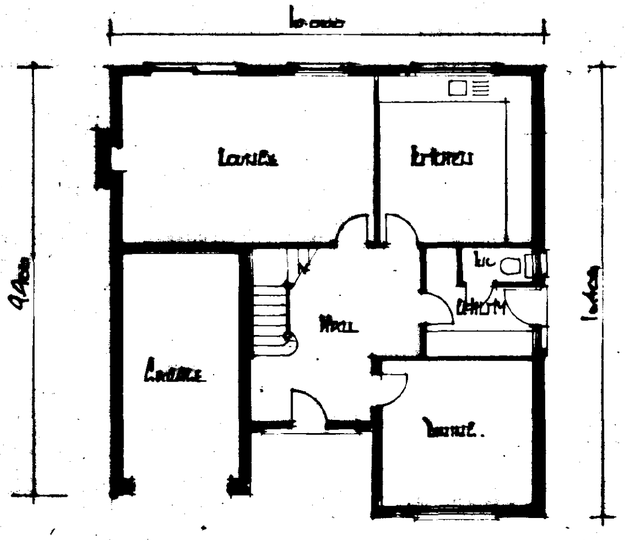

GROUND FLOOR

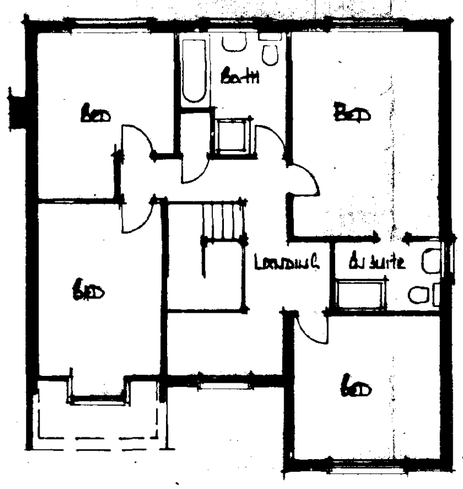

FIRST FLOOR

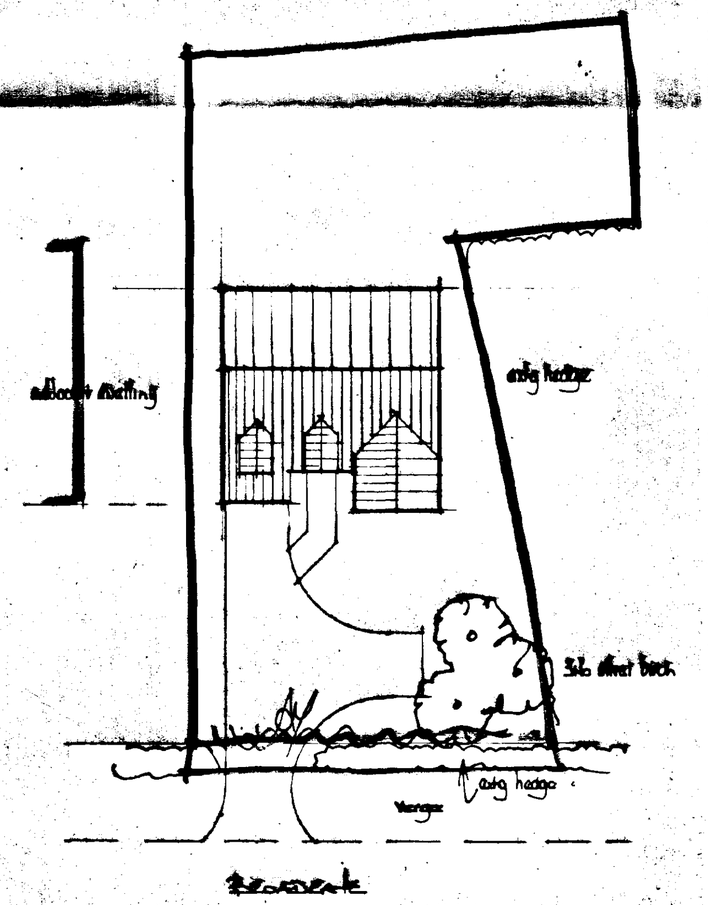

A		
	Date	Revisions

© copyright

East Midlands Design Associates

"Willow Lodge",
Horseshoe Road,
Spalding,
Lincs. PE11 3QA
Tel: Spalding (0775) 767968

Client
Mr. P. Blakey

Job Title
Proposed bungalow at
484 Bloomgate
Barton Mills
Suffolk.

Drawing Title
Plans . Elevations

Scale 1:100 & 1:200

Date Jan 98 | Drawn by AL

Drg. No. 97/46/01 | Rev