




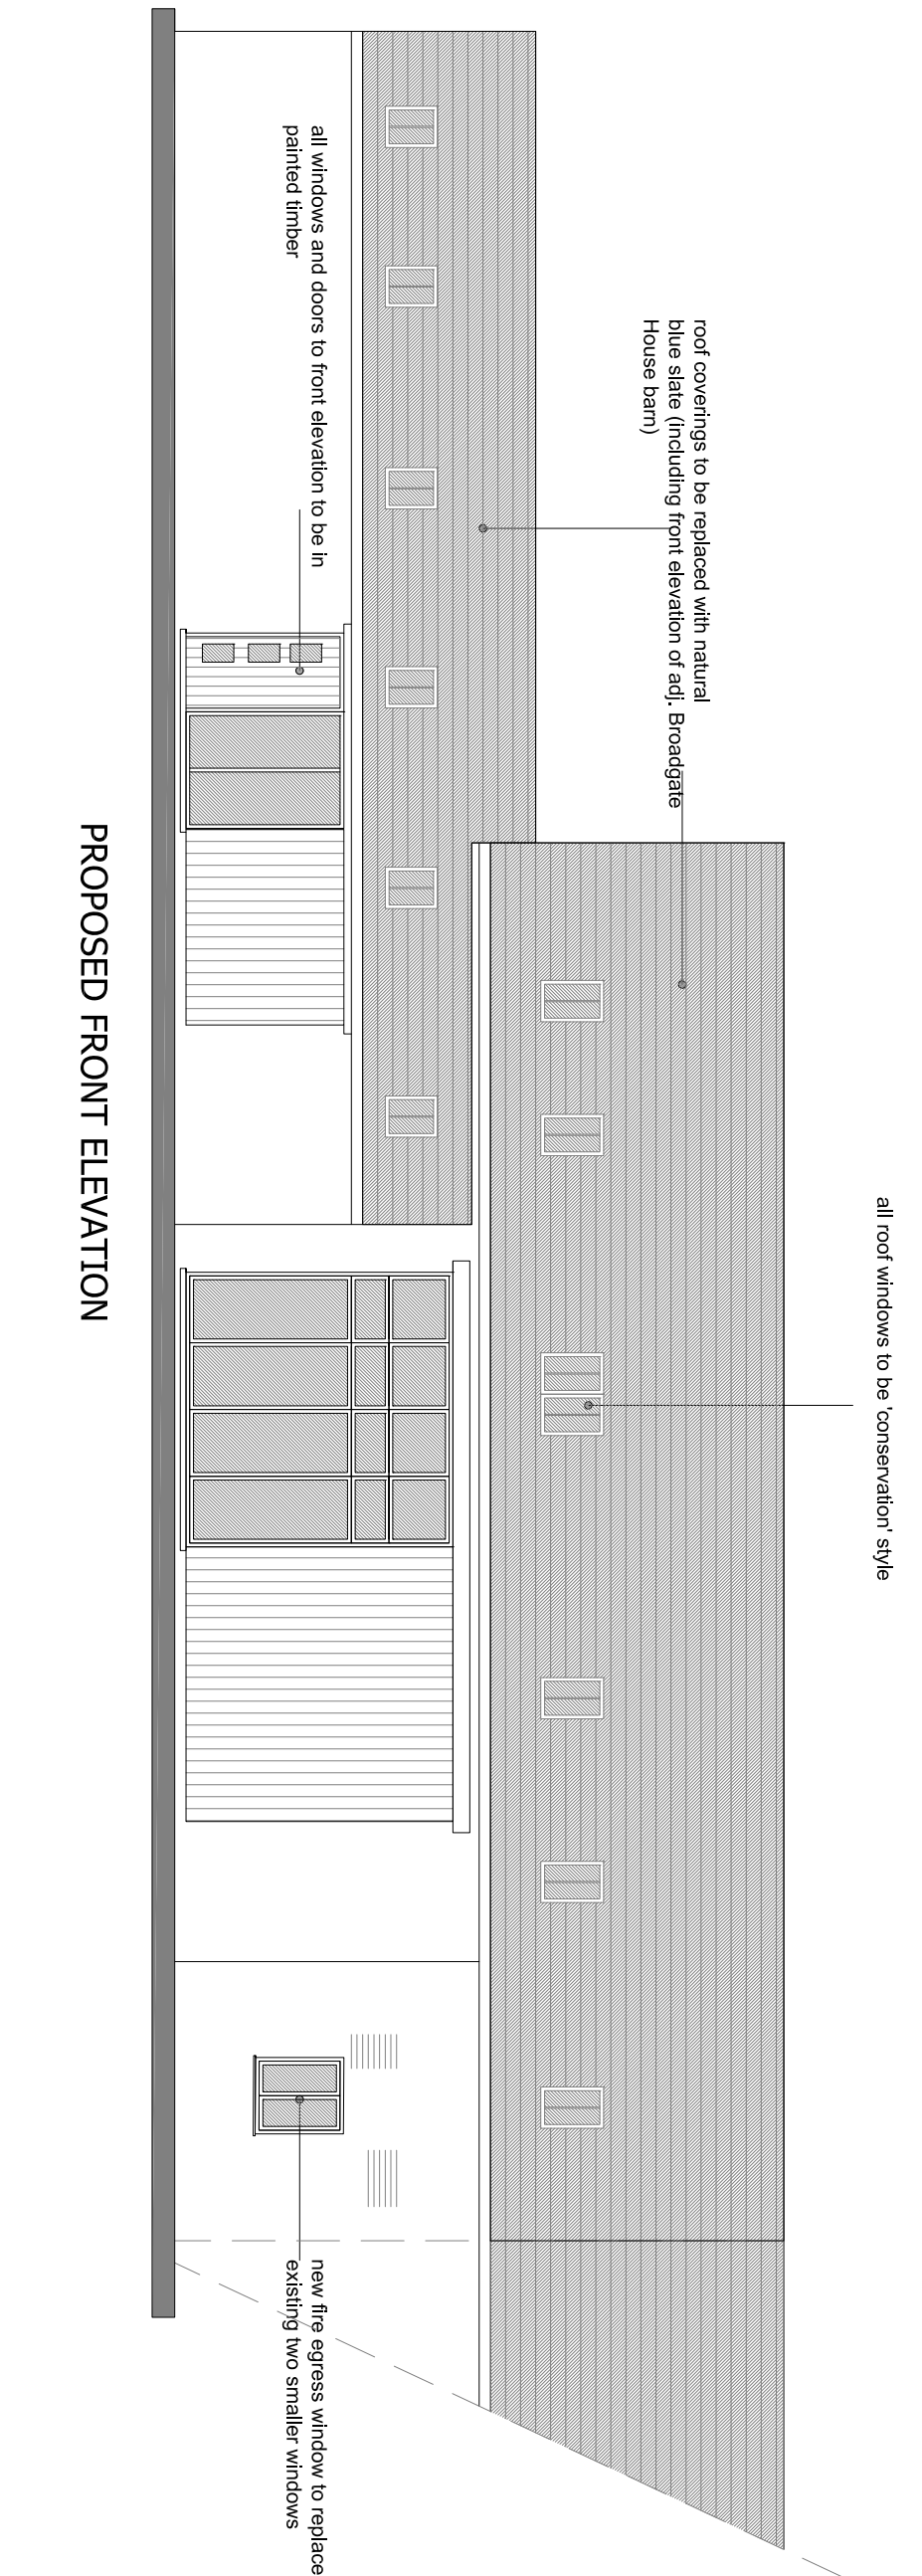


PROPOSED FRONT ELEVATION

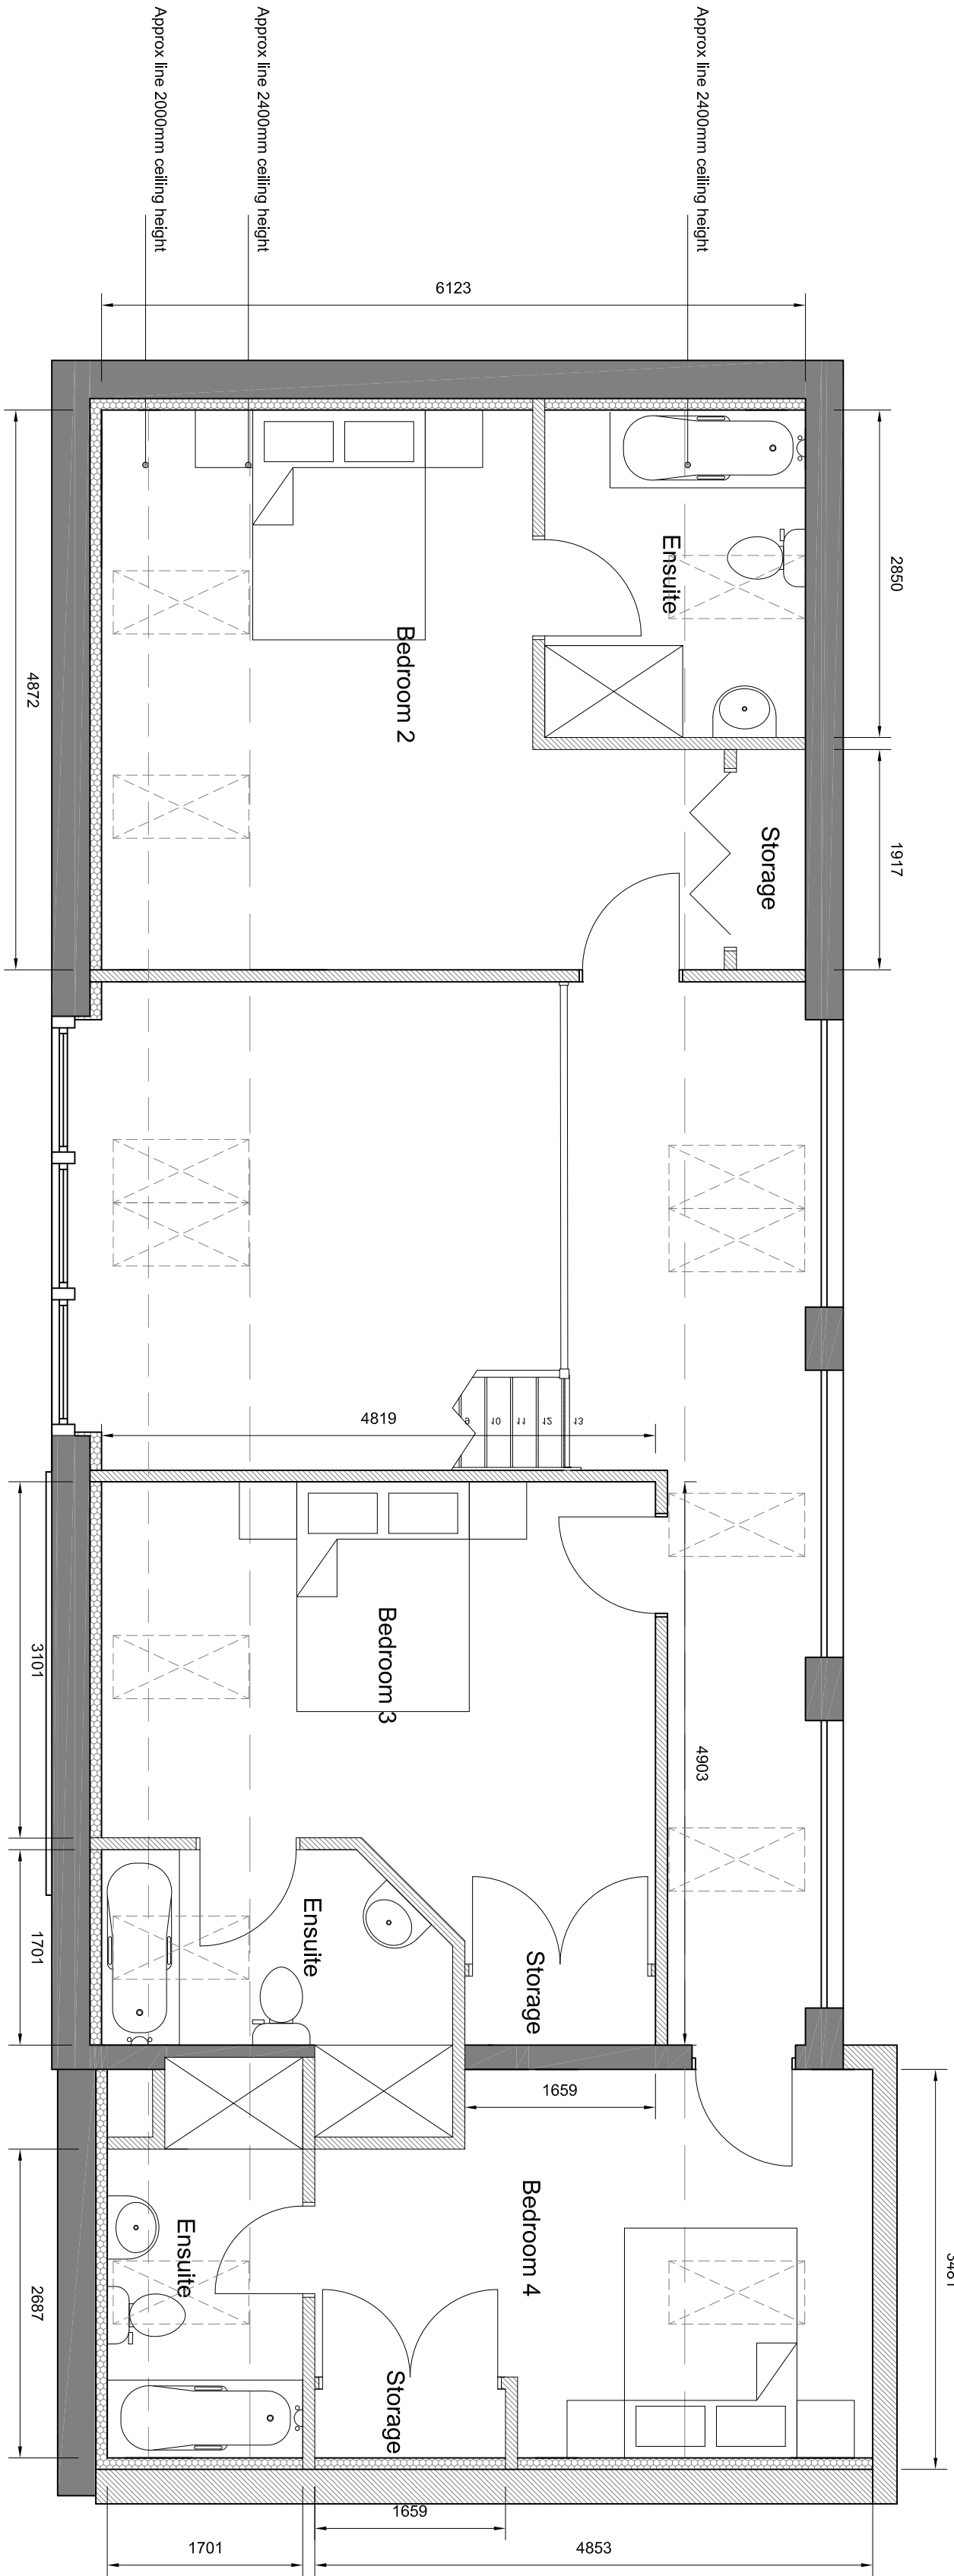

PROPOSED FIRST FLOOR PLAN

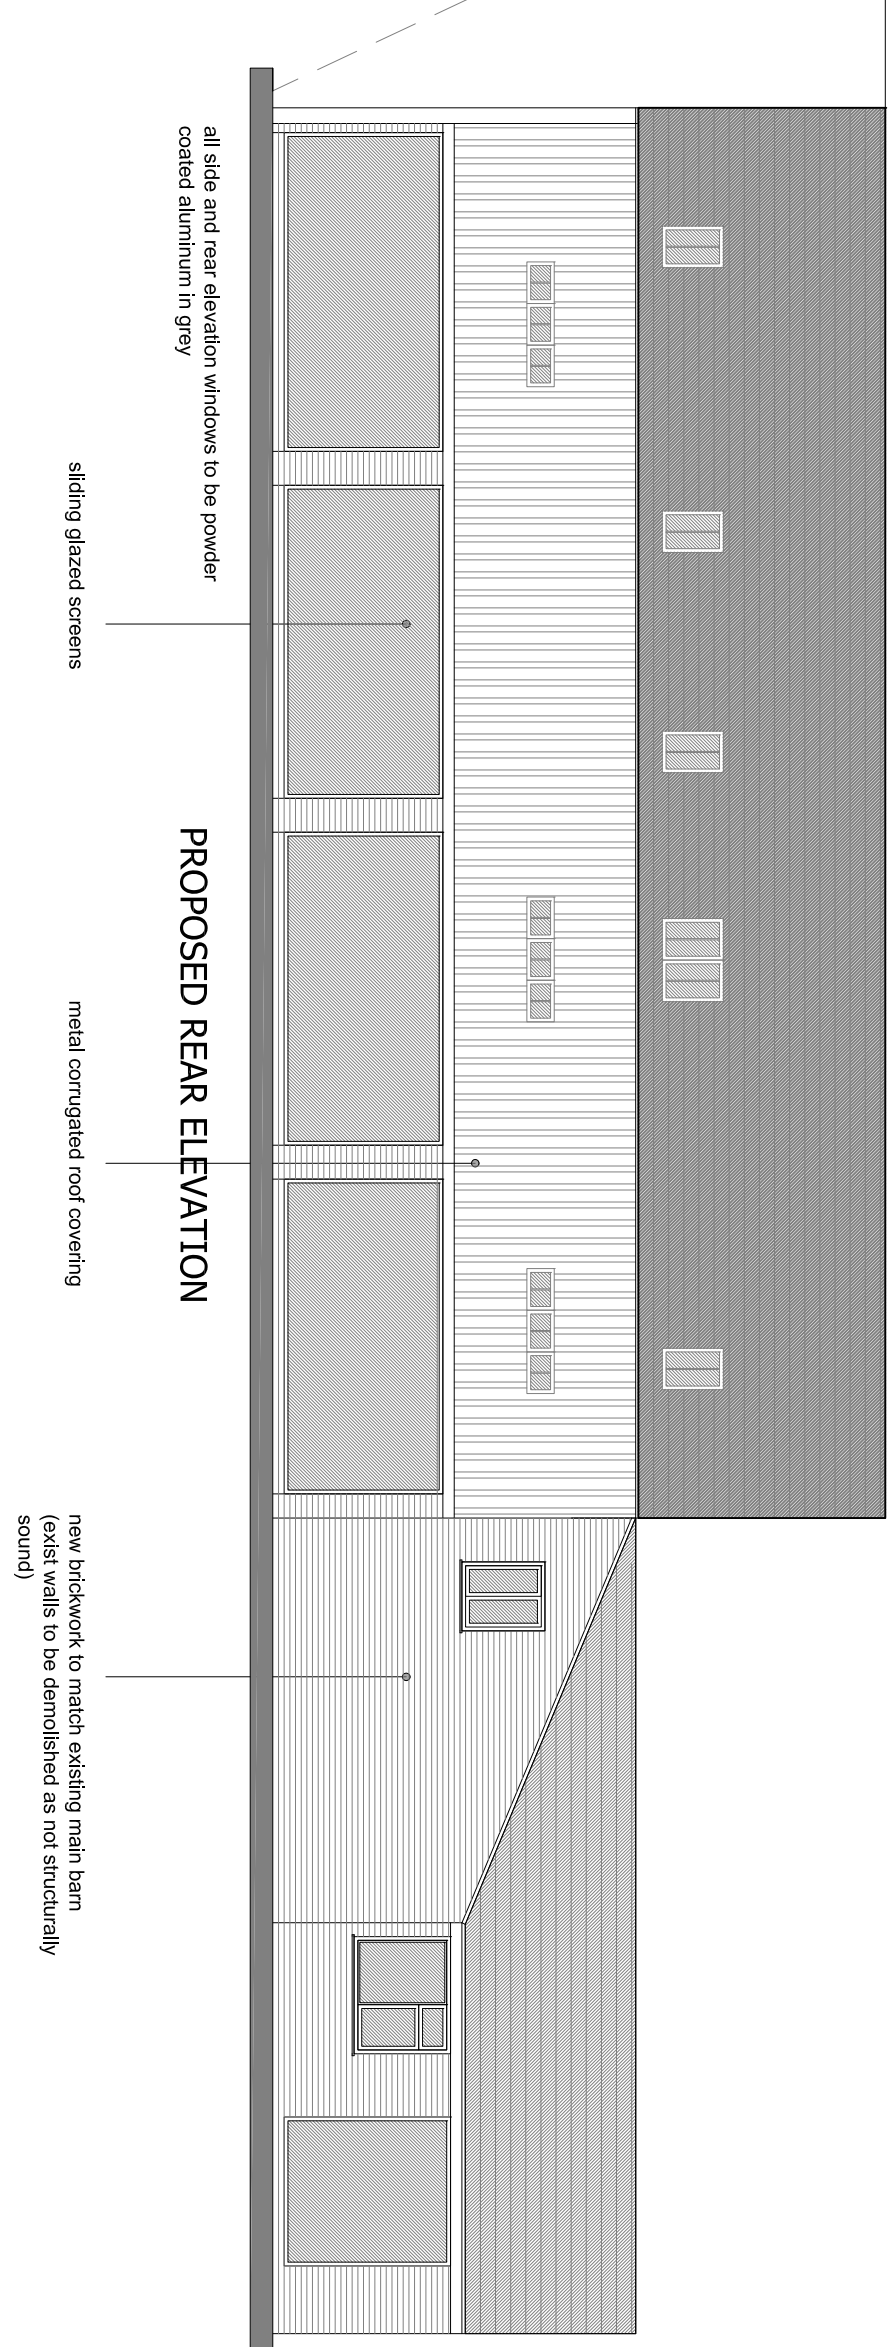

PROPOSED REAR ELEVATION

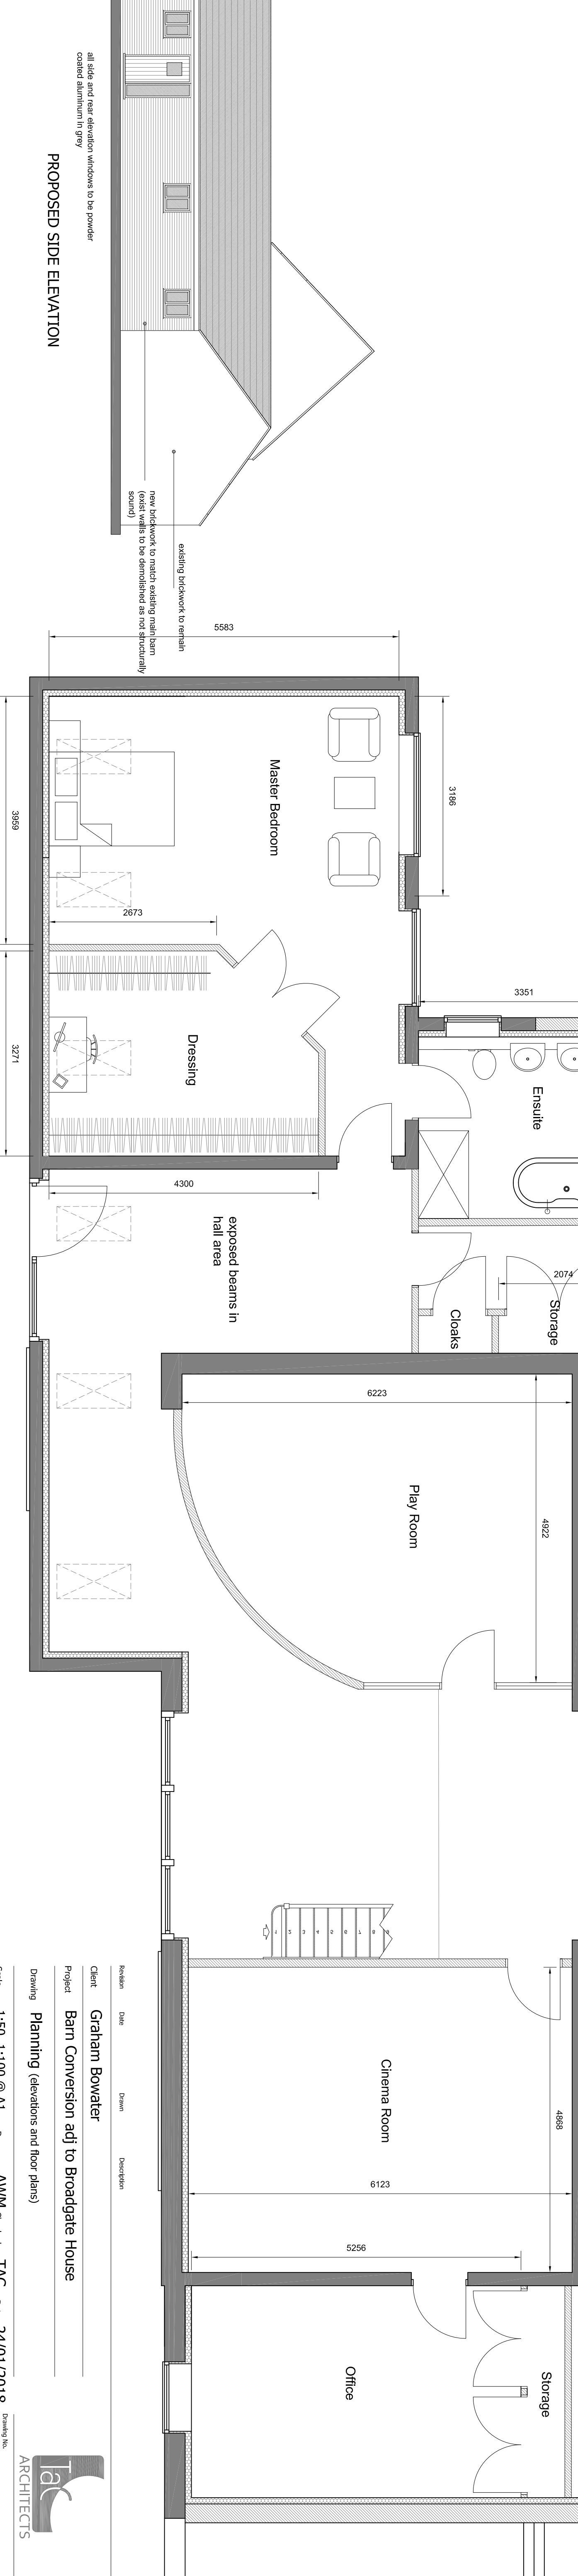

PROPOSED SIDE ELEVATION

PROPOSED GROUND FLOOR PLAN