



PROPOSED GARAGE ELEVATIONS

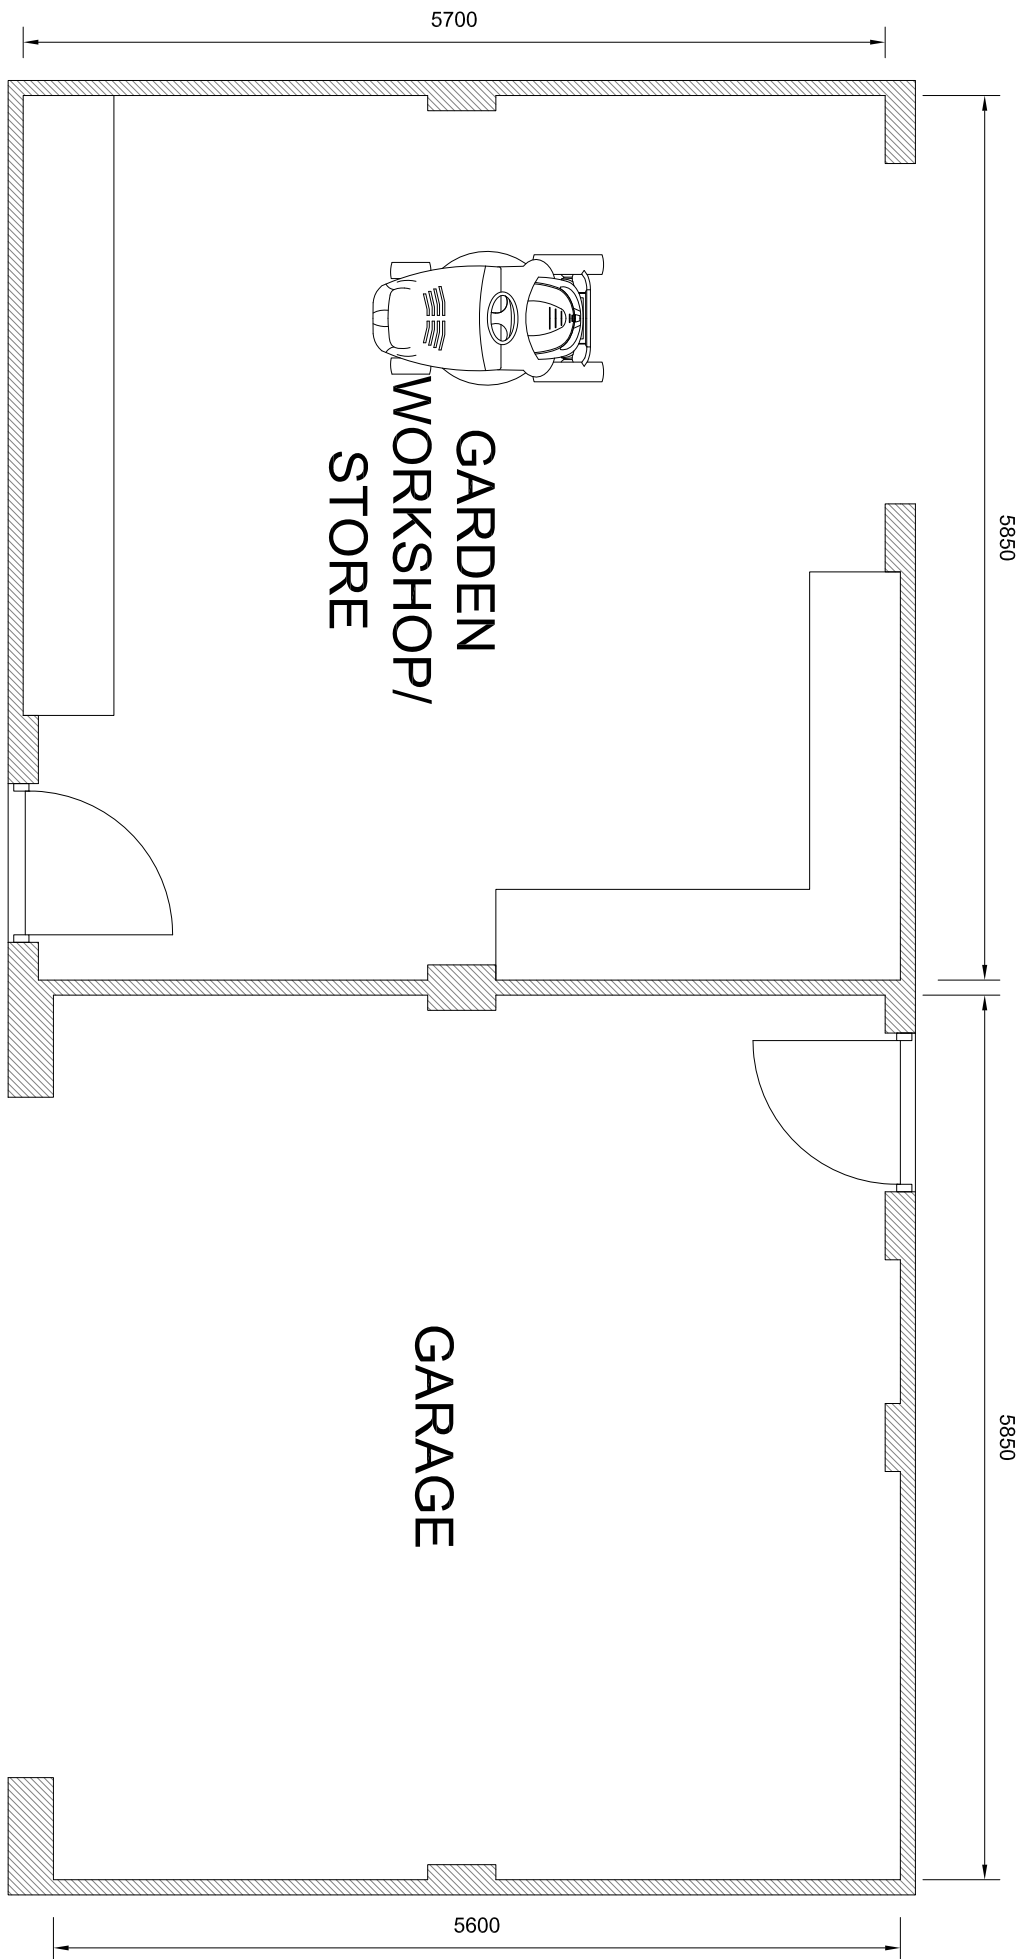

PROPOSED GARAGE FLOOR PLAN

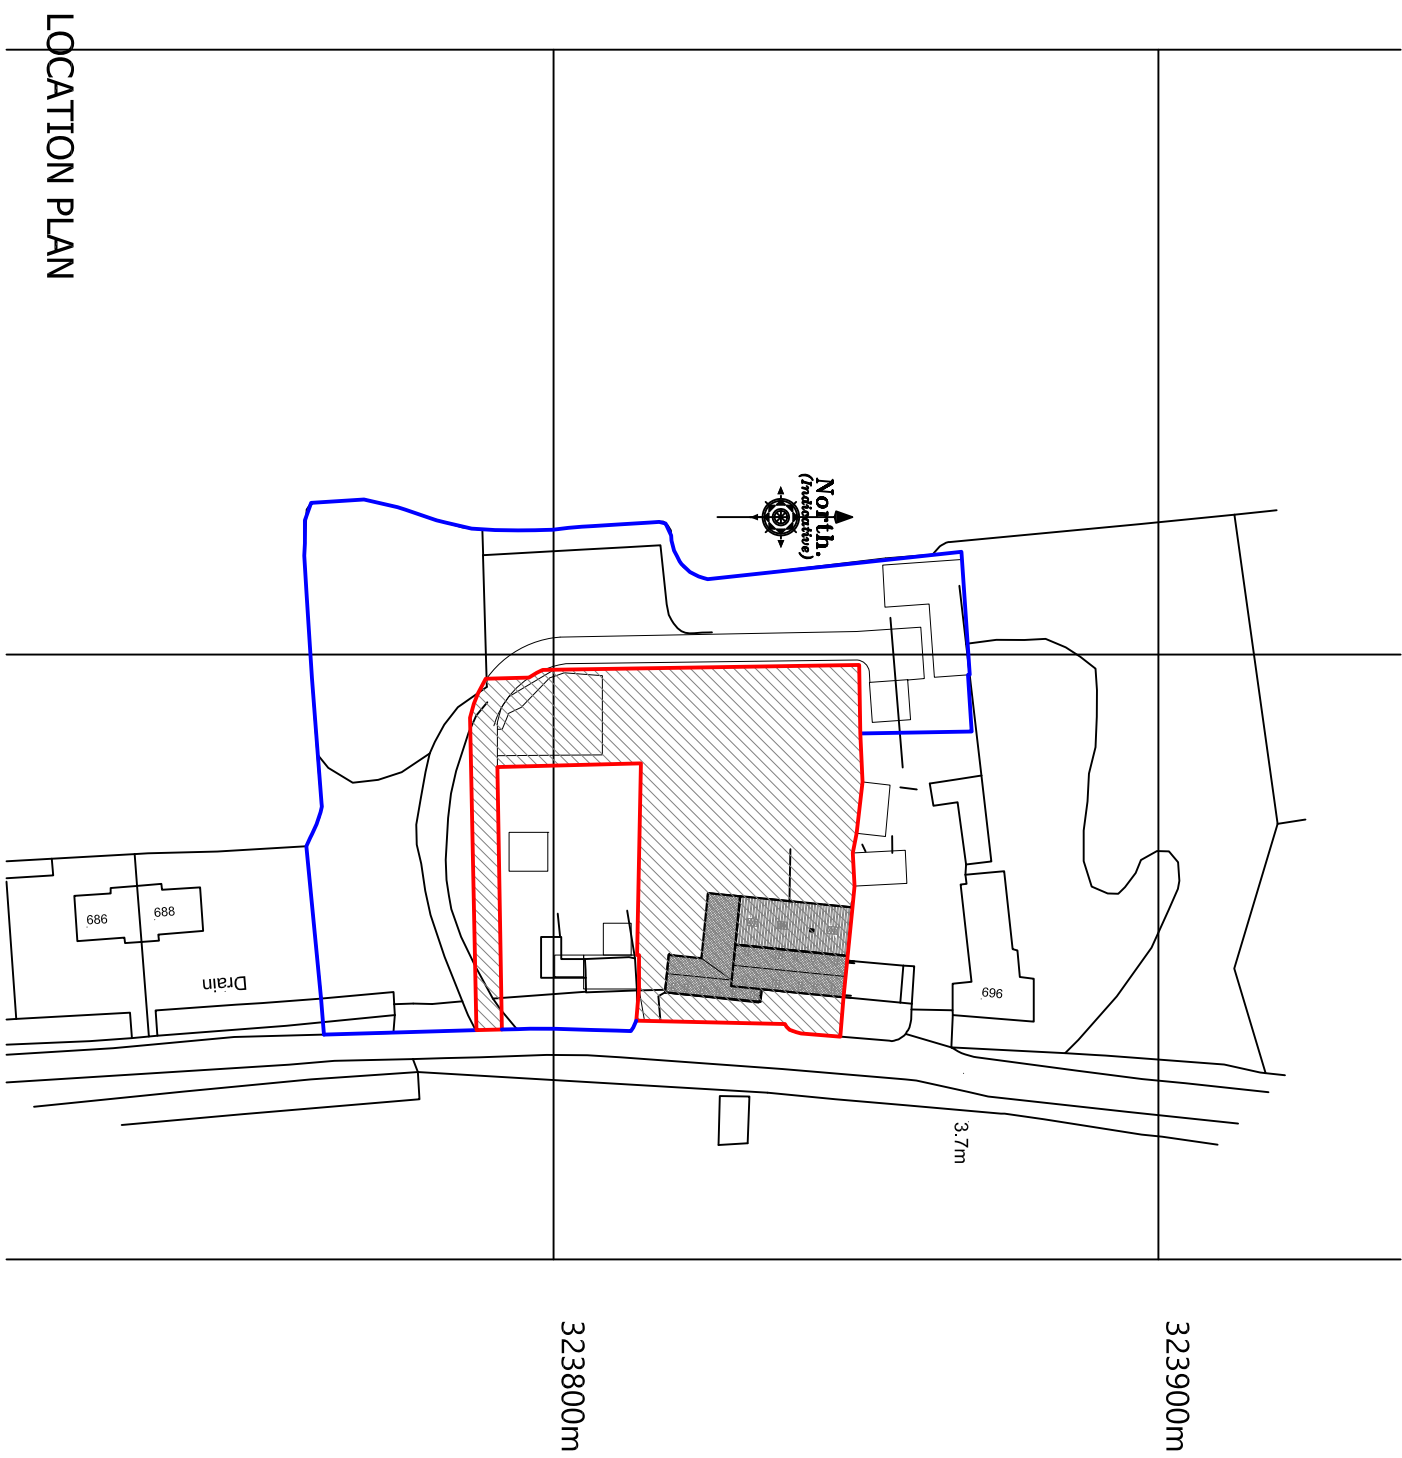

Revision	Date	Drawn	Description
Client	Graham Bowater		
Project	Barn Conversion adf to Broadgate House		

Drawing
Planning (garage, block and location plans)

Scale
1:50, 1:100, 1:200
1:1250 @ A1

Trevor A Clay RIBA Ltd, 14 Old Fendike Road, Weston Hills, Spalding, Lincs, PE326DD
07778 597975
trevor@tclarchitects.co.uk