Ron Oldham MBIAT
Jonathan M Roberts BA Hons Dip Arch RIBA
Anthony J Hunt MBIAT ABEng
Ray Crownshaw Dip Arch ARIBA MIMgt MaPS
Pennie Dolby

Associates
Richard Mair BA Hons B Arch RIBA
Colin Duller
David Broughton Dip Arch
David Biggadike MaPS

Company Secretary
Pennie Dolby

JOHN ROBERTS ARCHITECTS LIMITED

ARCHITECTS DESIGN AND PLANNING CONSULTANTS

1 James Street Lincoln LN2 1QD
Telephone: 01522 533441
Fax: 01522 512888
E - mail: admin@jrarchitects.co.uk
or: technical@jrarchitects.co.uk

CPD/STB/5528L/2

21 February 2001

South Holland District Council,
Planning Department,
Council Offices,
Priory Road,
SPALDING,
Lincolnshire.
PE11 2XE

For the attention of D. Gedney Esq.

Dear Sirs,

Proposed Sign to Flower Pack Building at Stonegate, Weston, Spalding for Lingarden Limited

Please find enclosed 4 copies of our Drawing No. 5528L/2/48A indicating the proposed sign for the above which we would be pleased if you could substitute for the 4 copies of Drawing No. 5528L/2/48 already in your possession.

Should you wish to discuss any point please do not hesitate to contact the writer.

Yours faithfully,

John Roberts Architects Limited.

c.c. Lingarden Limited - J. Digby Esq.

Enc.

Ron Oldham MBIAT
Jonathan M Roberts BA Hons Dip Arch RIBA
Anthony J Hunt MBIAT ABEng
Ray Crownshaw Dip Arch ARIBA MIMgt MaPS
Pennie Dolby

Associates
Richard Mair BA Hons B Arch RIBA
Colin Duller
David Broughton Dip Arch
David Biggadike MaPS

Company Secretary
Pennie Dolby

JOHN ROBERTS ARCHITECTS LIMITED

ARCHITECTS DESIGN AND PLANNING CONSULTANTS

1 James Street Lincoln LN2 1QD
Telephone: 01522 533441
Fax: 01522 512888
E - mail: admin@jrarchitects.co.uk
or: technical@jrarchitects.co.uk

CPD/STB/5528L/2

15 February 2001

Housing & Planning Services Department,
South Holland District Council,
Council Offices,
Priory Road,
Spalding,
Lincolnshire.
PE11 2XE

For the attention of Mr. D. Gedney

Dear Sirs,

Extension and Alterations to Flower Packaging Unit at Stonegate, Weston, Spalding for Lingarden Limited - New Externally Illuminated Sign

In connection with the above, please find enclosed 3 copies of an application form duly completed together with 3 copies of our Drawing No. 5528L/2/35B and 48.

Also enclosed is a cheque in the sum of £50.00 made payable to South Holland District Council being the application fee as discussed and agreed with yourselves.

Should you require to discuss any points please do not hesitate to contact the writer.

Yours faithfully,

John Roberts Architects Limited.

c.c. Lingarden Limited - J. Digby Esq.


Enc.

0184/01

COPYRIGHT RESERVED

Reproduced from the Ordnance Survey 1:2500 map with the permission of The Controller of Her Majesty's Stationery Office, © Crown copyright.
John Roberts Architects Limited,
1 James Street,
Lincoln. LN2 1QD

Licence No. AR 154164

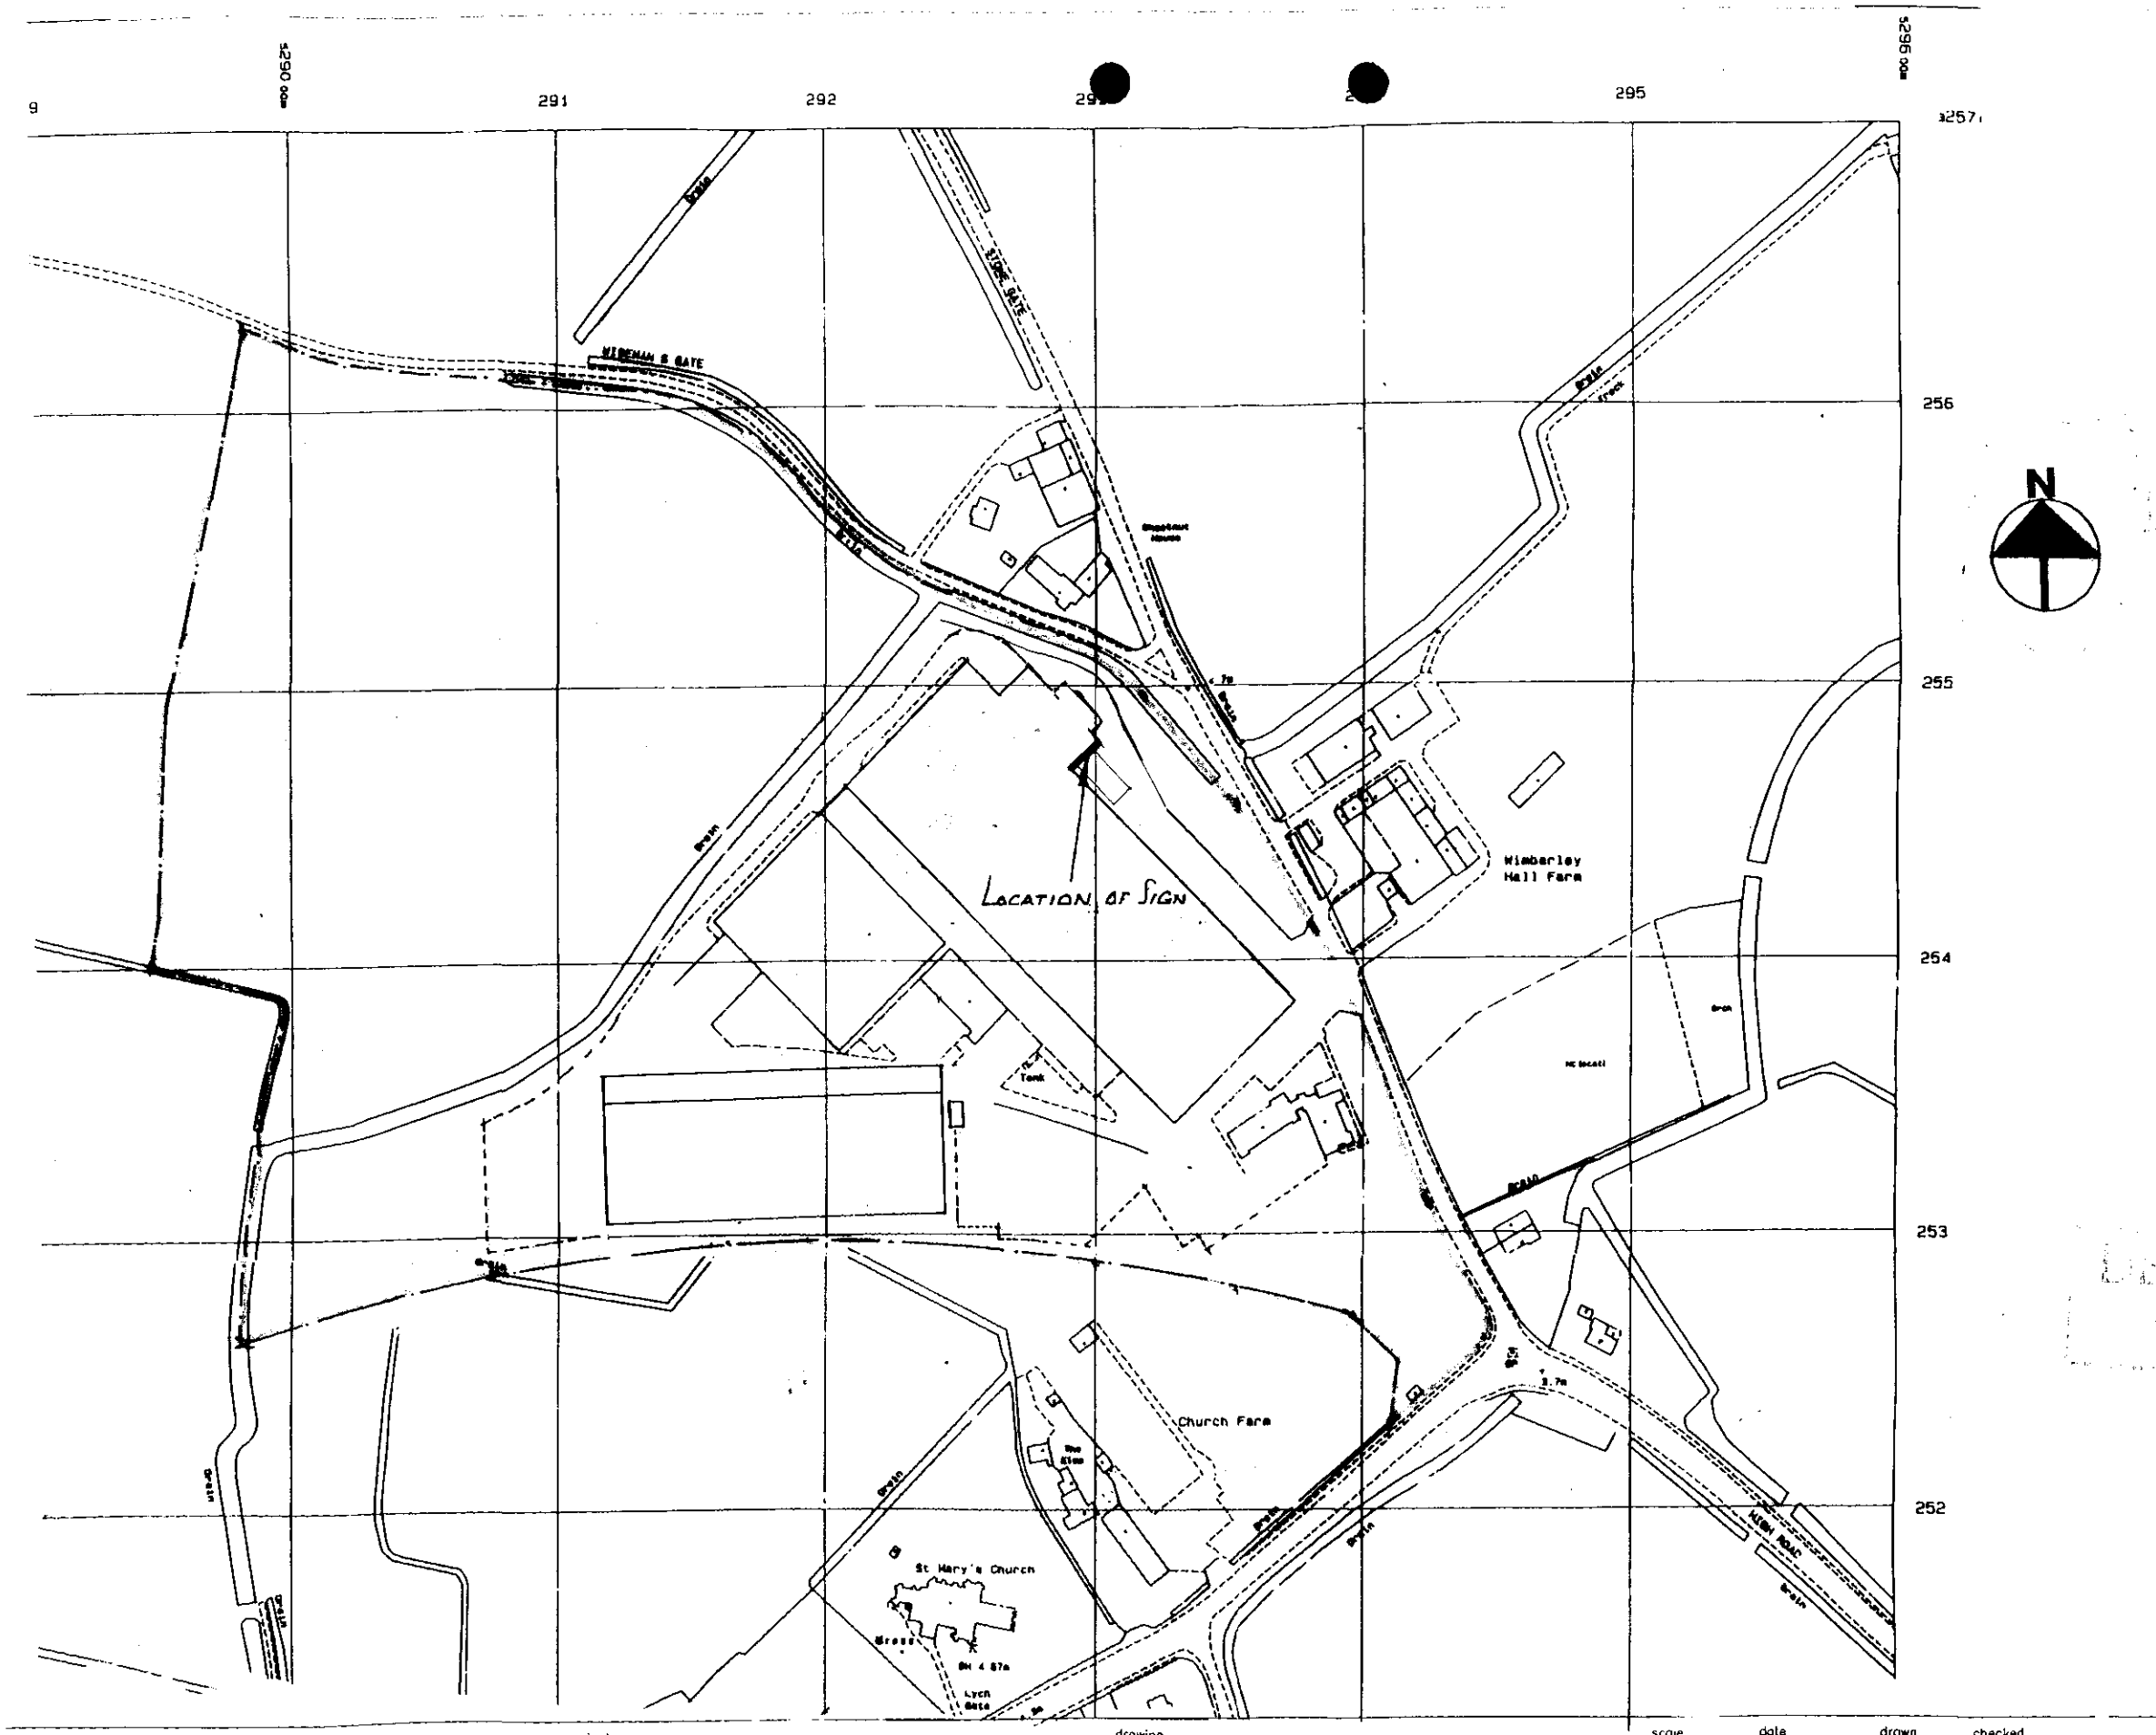

N

UNDETERMINED PLAN


01841

client	project	drawing	scale	date	drawn	checked
LINGARDEN LIMITED	STONEGATE WESTON SPALDING LINCOLNSHIRE	EXISTING SITE PLAN	1:2500	SEPT99	GM	DB
			drawing no. 5528L/35			revision B

JOHN ROBERTS ARCHITECTS LIMITED
ARCHITECTS DESIGN AND PLANNING CONSULTANTS
1 James Street Lincoln LN2 1QD Tel 01522 533441 Fax 01522 512888

ALL DIMENSIONS AND SETTING OUT ARE TO BE VERIFIED ON SITE AND ALL DISCREPANCIES REFERRED TO THE ARCHITECT BEFORE WORK COMMENCES. ---- COPYRIGHT RESERVED

REV.	DATE	DESCRIPTION
A	21.02.01	SIGN CHANGED

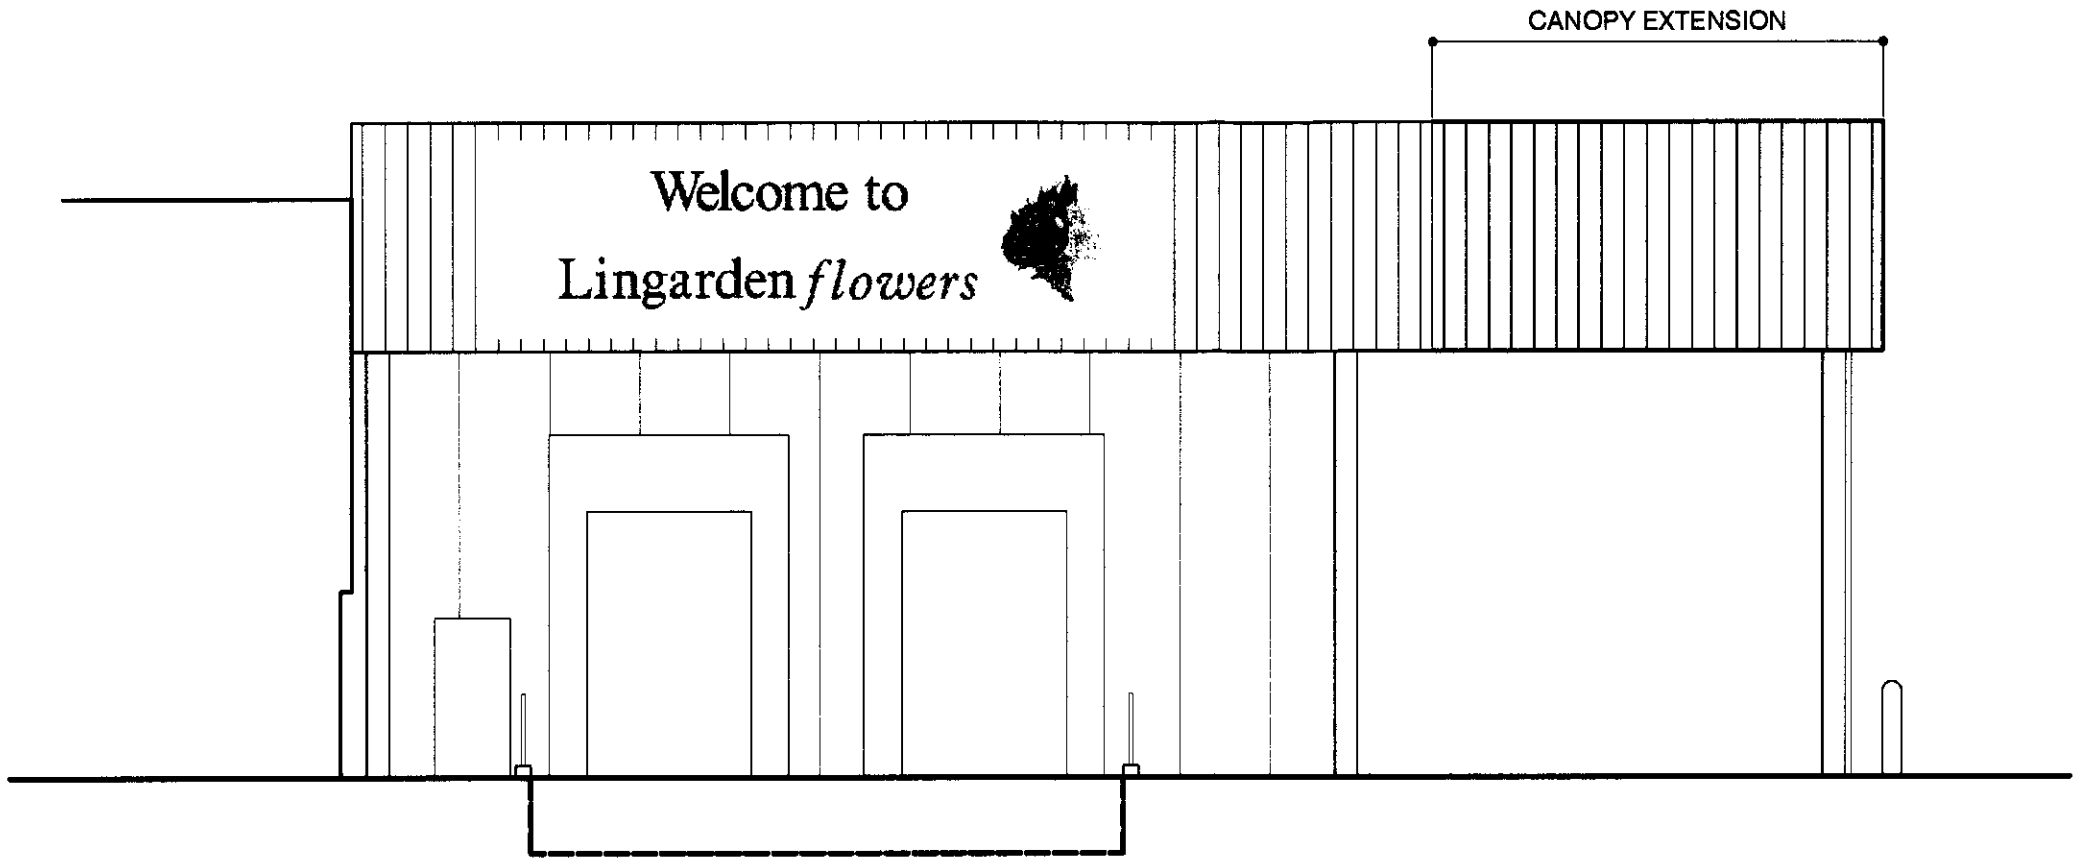

EAST ELEVATION - LOADING DOCK

22 FEB 2001
184/01

client
LINGARDEN LIMITED

project
EXISTING STORAGE BUILDING,
WESTON, SPALDING.
LINCOLNSHIRE

drawing
ELEVATION OF LOADING DOCK -
FLOWER PACK BUILDING
NEW SIGNAGE

scale	date	drawn	checked
1:100	FEB 01		


drawing no.	revision
5528L2/48	A

JOHN ROBERTS ARCHITECTS LIMITED
ARCHITECTS DESIGN AND PLANNING CONSULTANTS

1 James Street Lincoln LN2 1QD Tel 01522 533441 Fax 01522 512888

ALL DIMENSIONS AND SETTING OUT ARE TO BE VERIFIED ON SITE AND ALL DISCREPANCIES REFERRED TO THE ARCHITECT BEFORE WORK COMMENCES. ---- COPYRIGHT RESERVED

REV.	DATE	DESCRIPTION

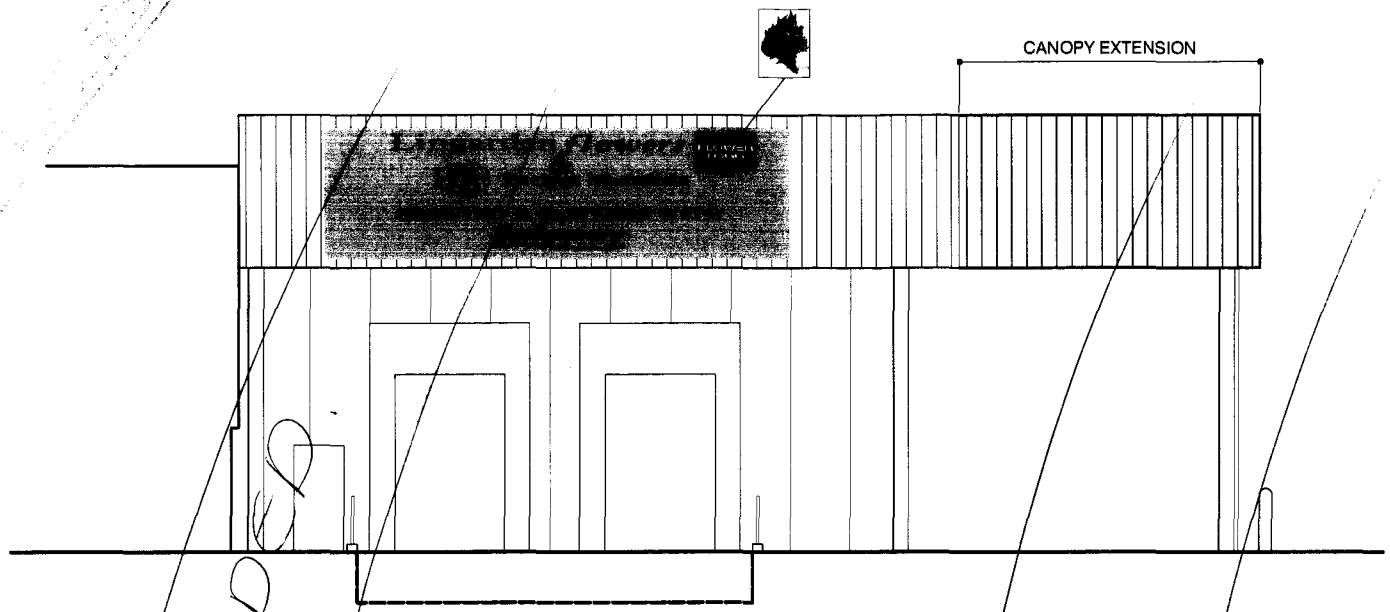

Superceded

0184/01

EAST ELEVATION - LOADING DOCK

client
LINGARDEN LIMITED

project
EXISTING STORAGE BUILDING,
WESTON, SPALDING.
LINCOLNSHIRE

drawing
ELEVATION OF LOADING DOCK -
FLOWER PACK BUILDING
NEW SIGNAGE

scale	date	drawn	checked
1:100	FEB 01		

drawing no. 5528L2/48 revision

JOHN ROBERTS ARCHITECTS LIMITED
ARCHITECTS DESIGN AND PLANNING CONSULTANTS

1 James Street Lincoln LN2 1QD Tel 01522 533441 Fax 01522 512888