

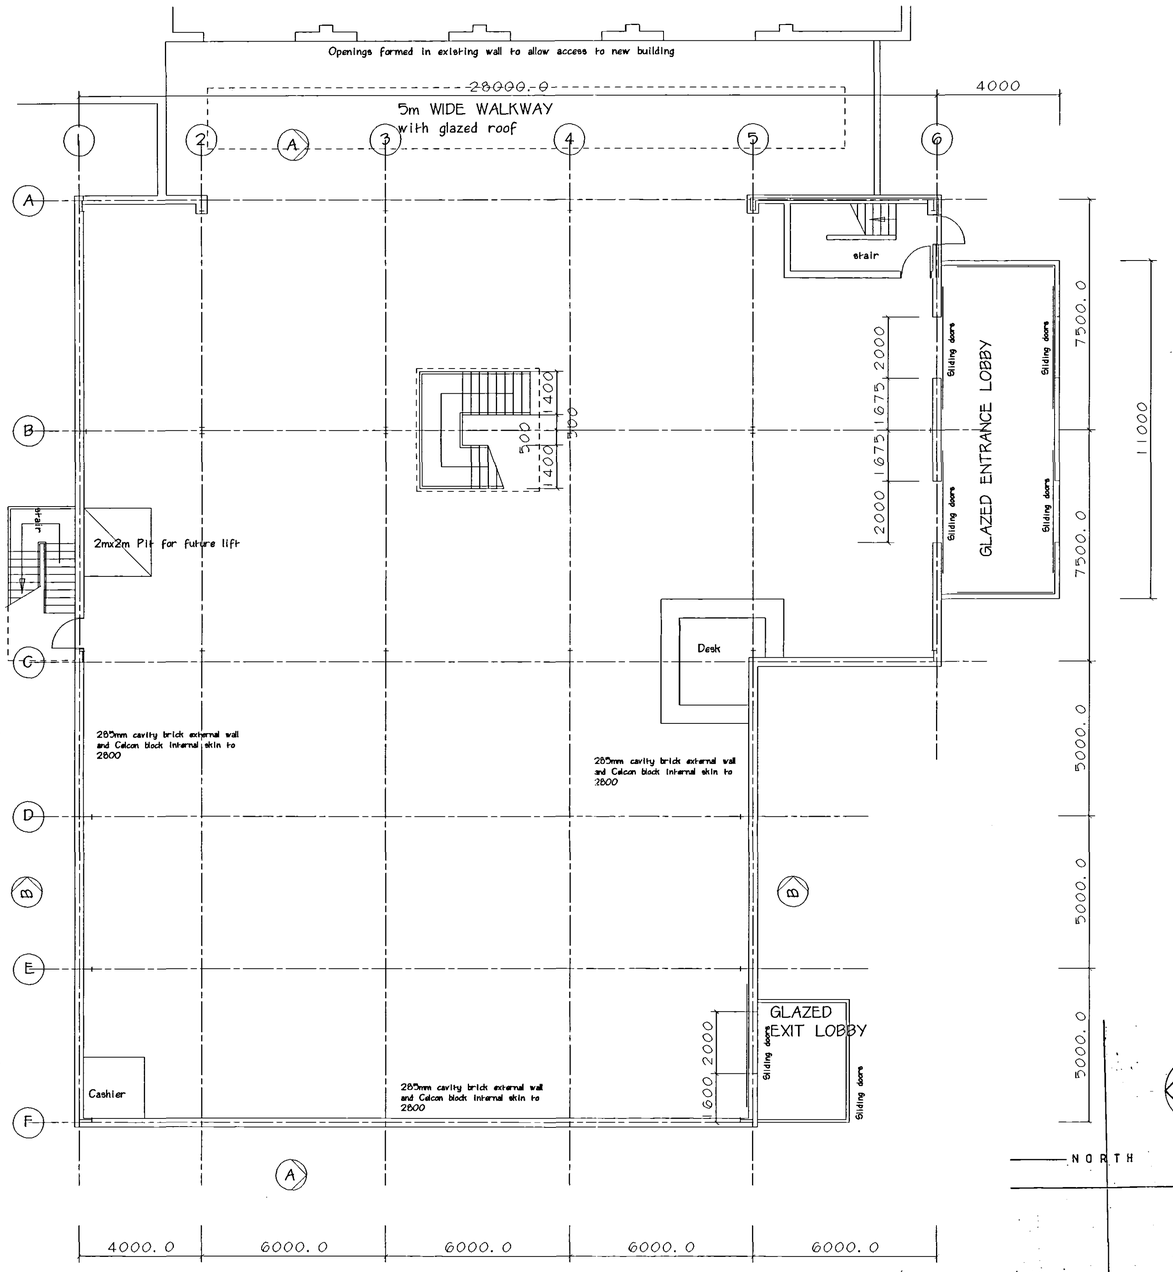


GROUND FLOOR

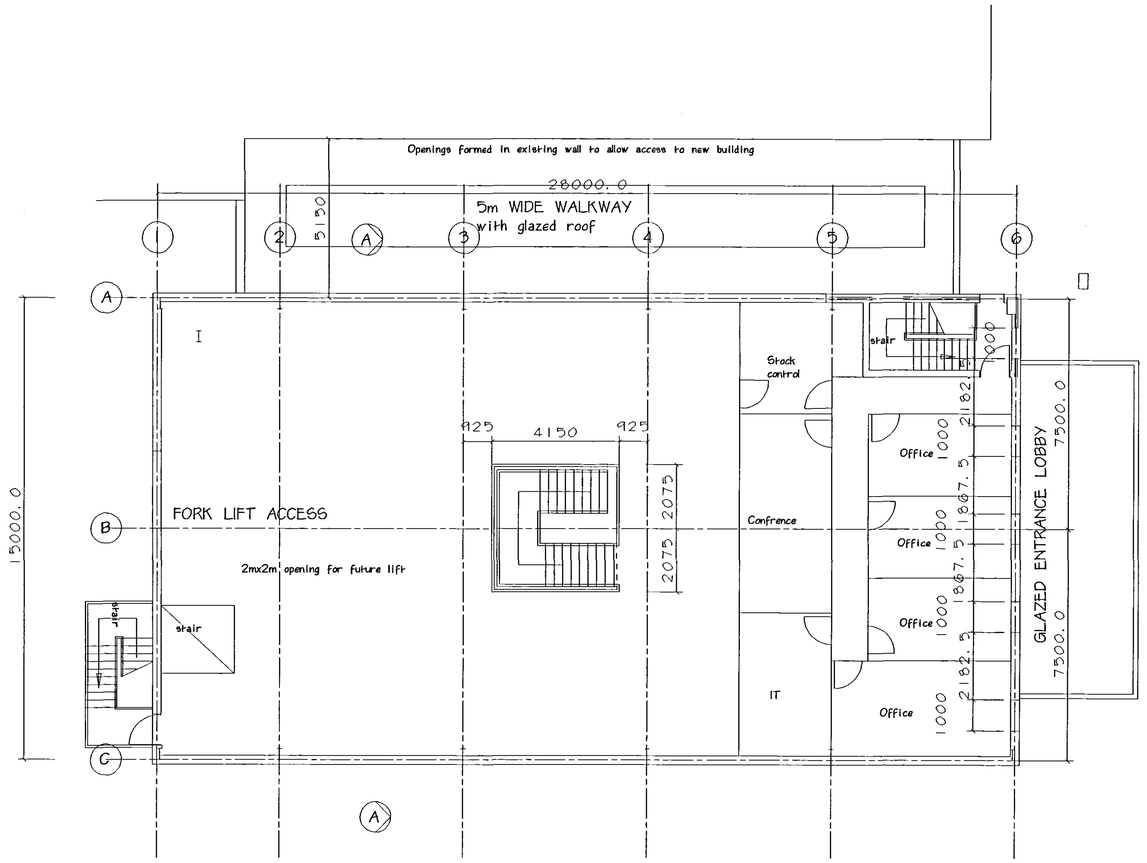

FIRST FLOOR

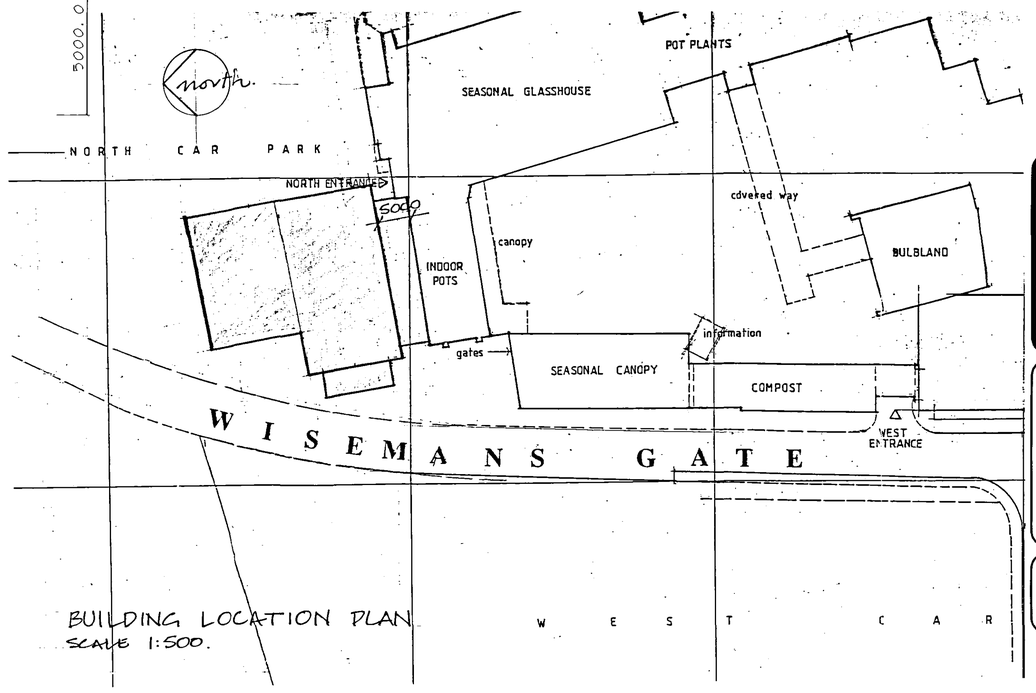

BUILDING LOCATION PLAN
SCALE 1:500.

REVISIONS:-

DETERMINED PLAN

M. PARKER & SONS LIMITED

BUILDERS & CONTRACTORS

ST. JOHNS RD SPALDING LINCS PE11 1JX
FAX. 01775 762171 TEL. 01775 724777

PROPOSED RETAIL/DISPLAY BUILDING
BAYTREE NURSERIES GARDEN CENTRE
WESTON, SPALDING

PLANS

SHDC PLANNING & DEVELOPMENT
12 FEB 2004
Ref. 0192/04

SCALES 1:100,1:50
DRG. NO. BNW01 DATE