





LAYOUT 1:100 scale

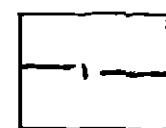


timber fence




steep slope, with gradient

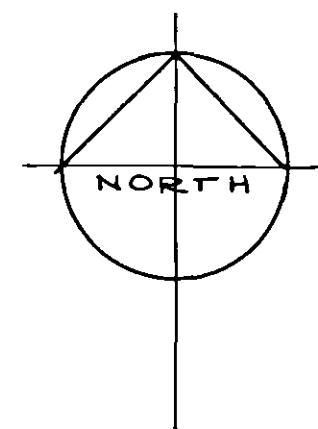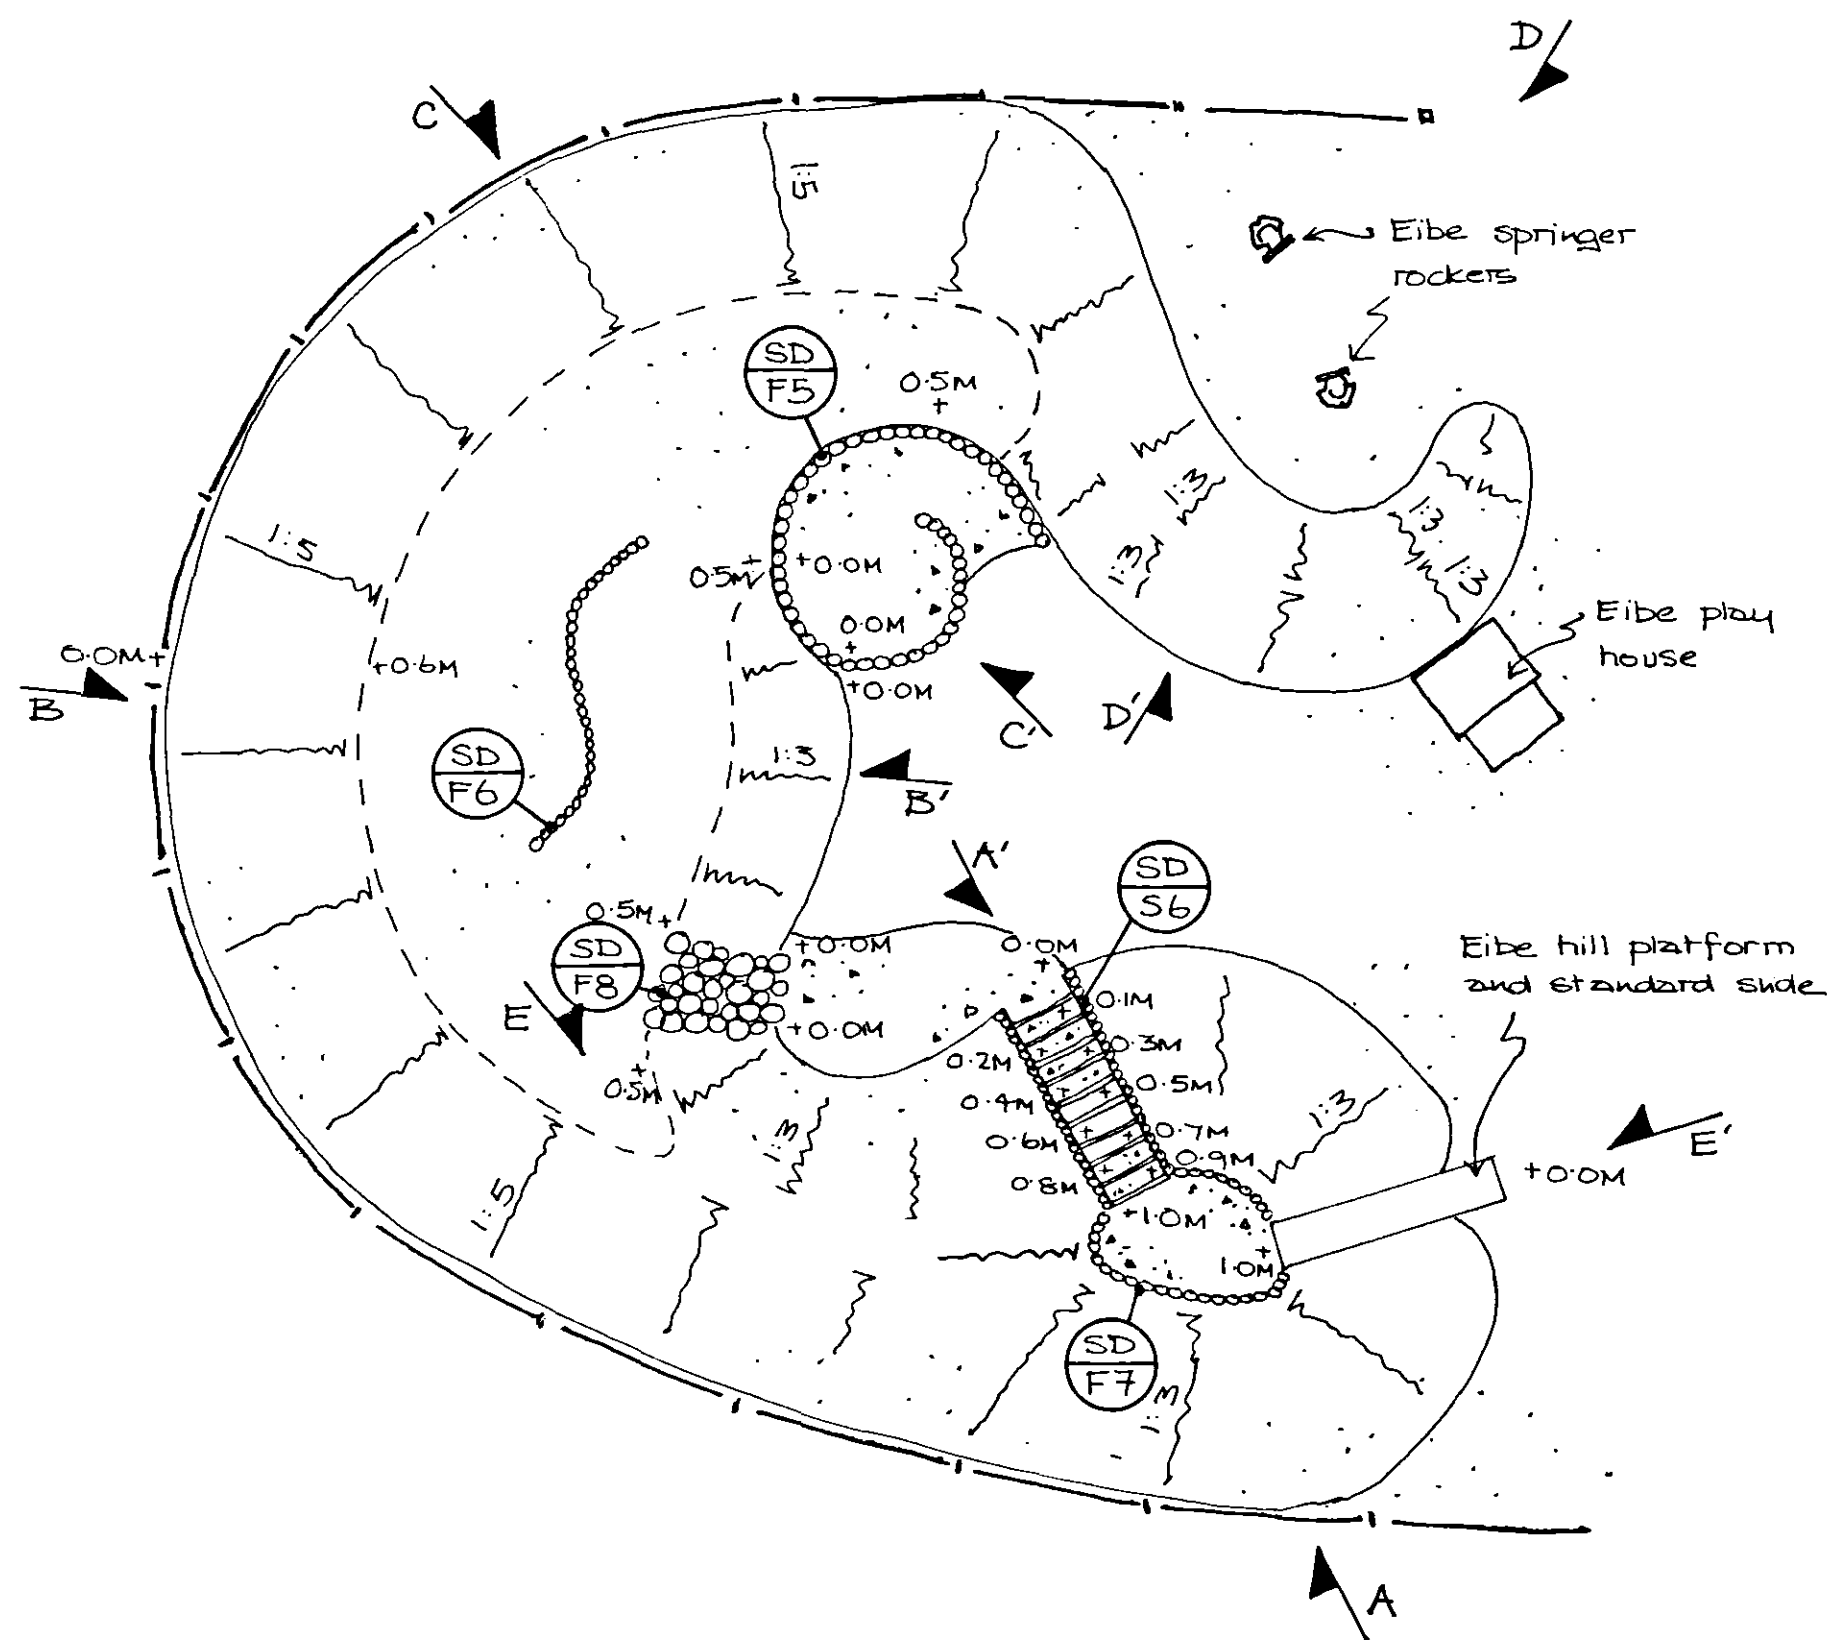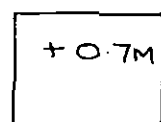


spot height

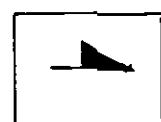

section line

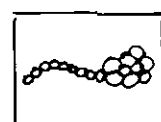


log feature

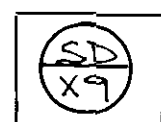

standard detail reference




bound gravel surface

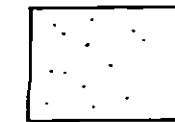


grass surface


SECTION AA' through head.

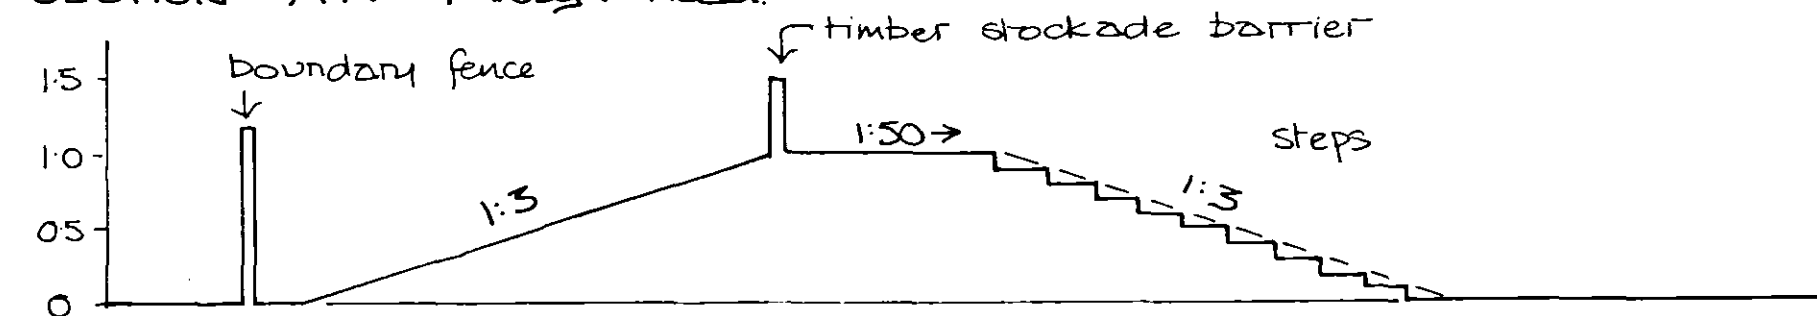

SECTION BB' through tummy

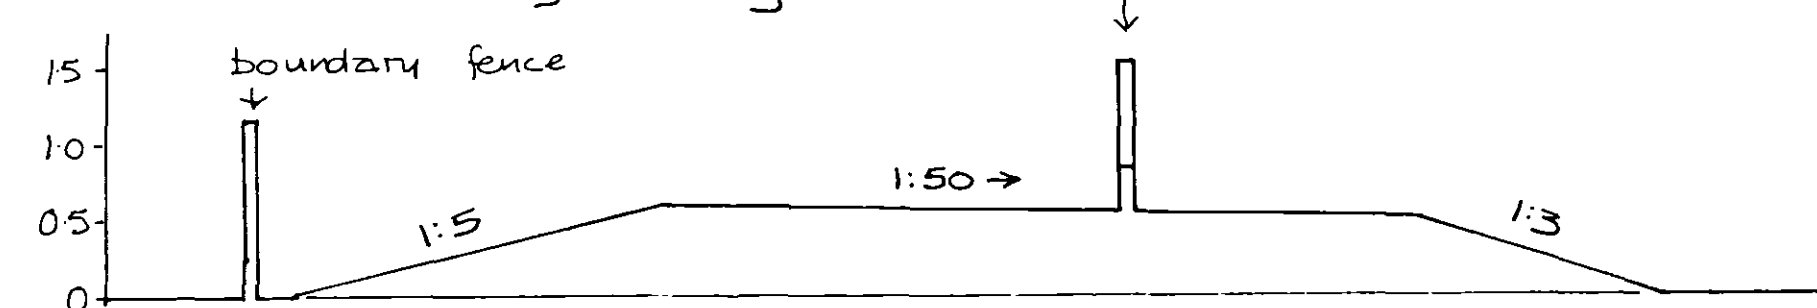


SECTION CC' through leg

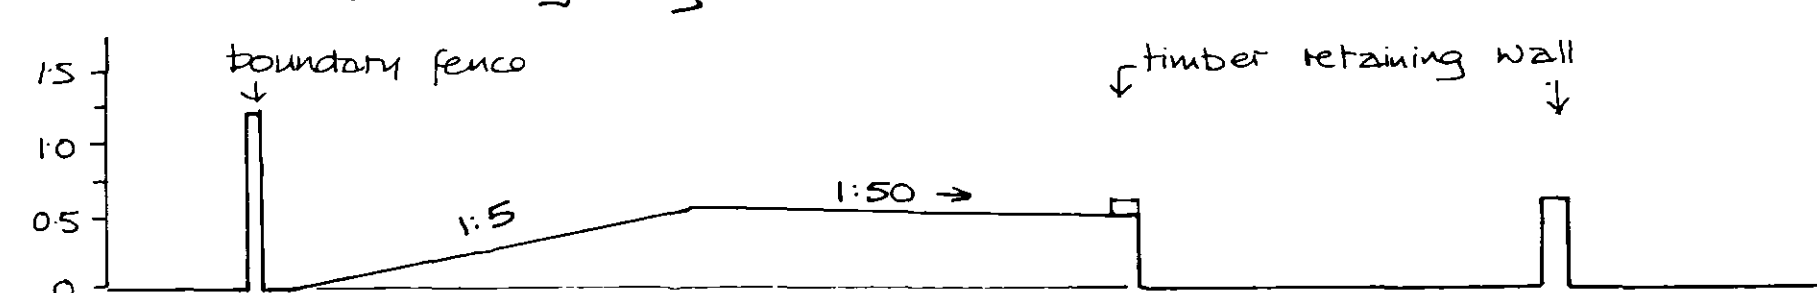

SECTION DD' through tail



SECTION EE' from shoulders over head.

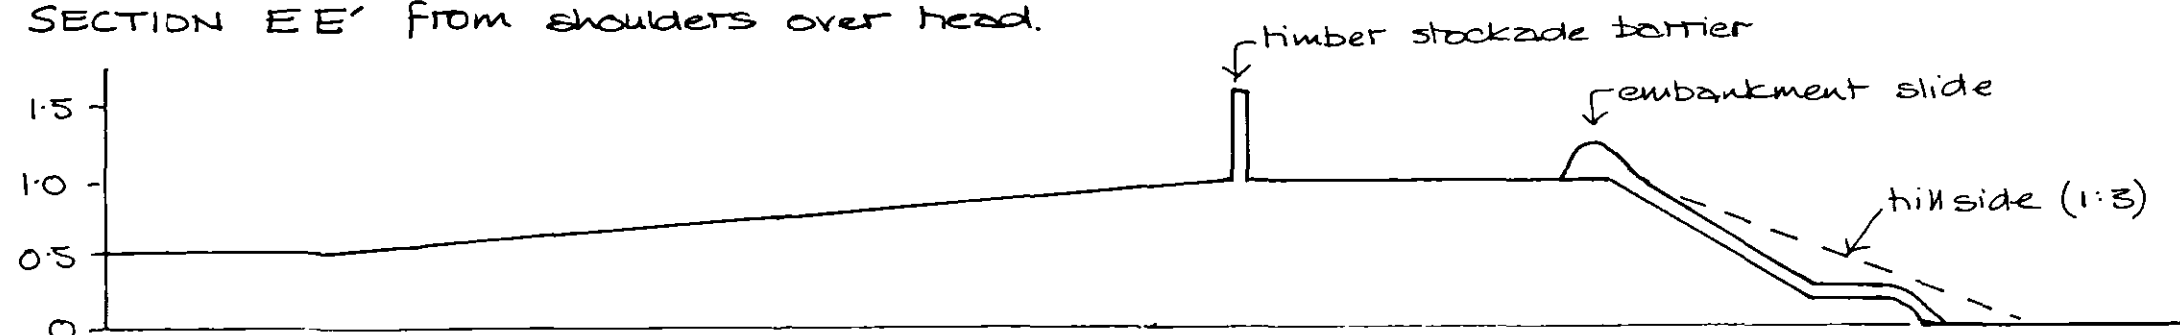

N.B. All sections @ 1:50 scale. Base of mound not to be feathered into surroundings.

DETERMINED
PLAN

PLANNING & DEVELOPMENT
13 FEB 2004
Ref. 0198/04

Karen Elliott Landscape Design
179 Haigh Moor Road
Tingley
Wakefield
WF3 1EH
Tel: 0113 252 9209



Drawing Title: Toddler Mound

Drawing Number: D/WPF/152/A2/16
Rev A/B

Client: Weston Playing Field
Committee

Date: 21 February 2003
3 February 2004

Project: Weston Playing Field,
Weston

Scale: 1:100 x 1:50