



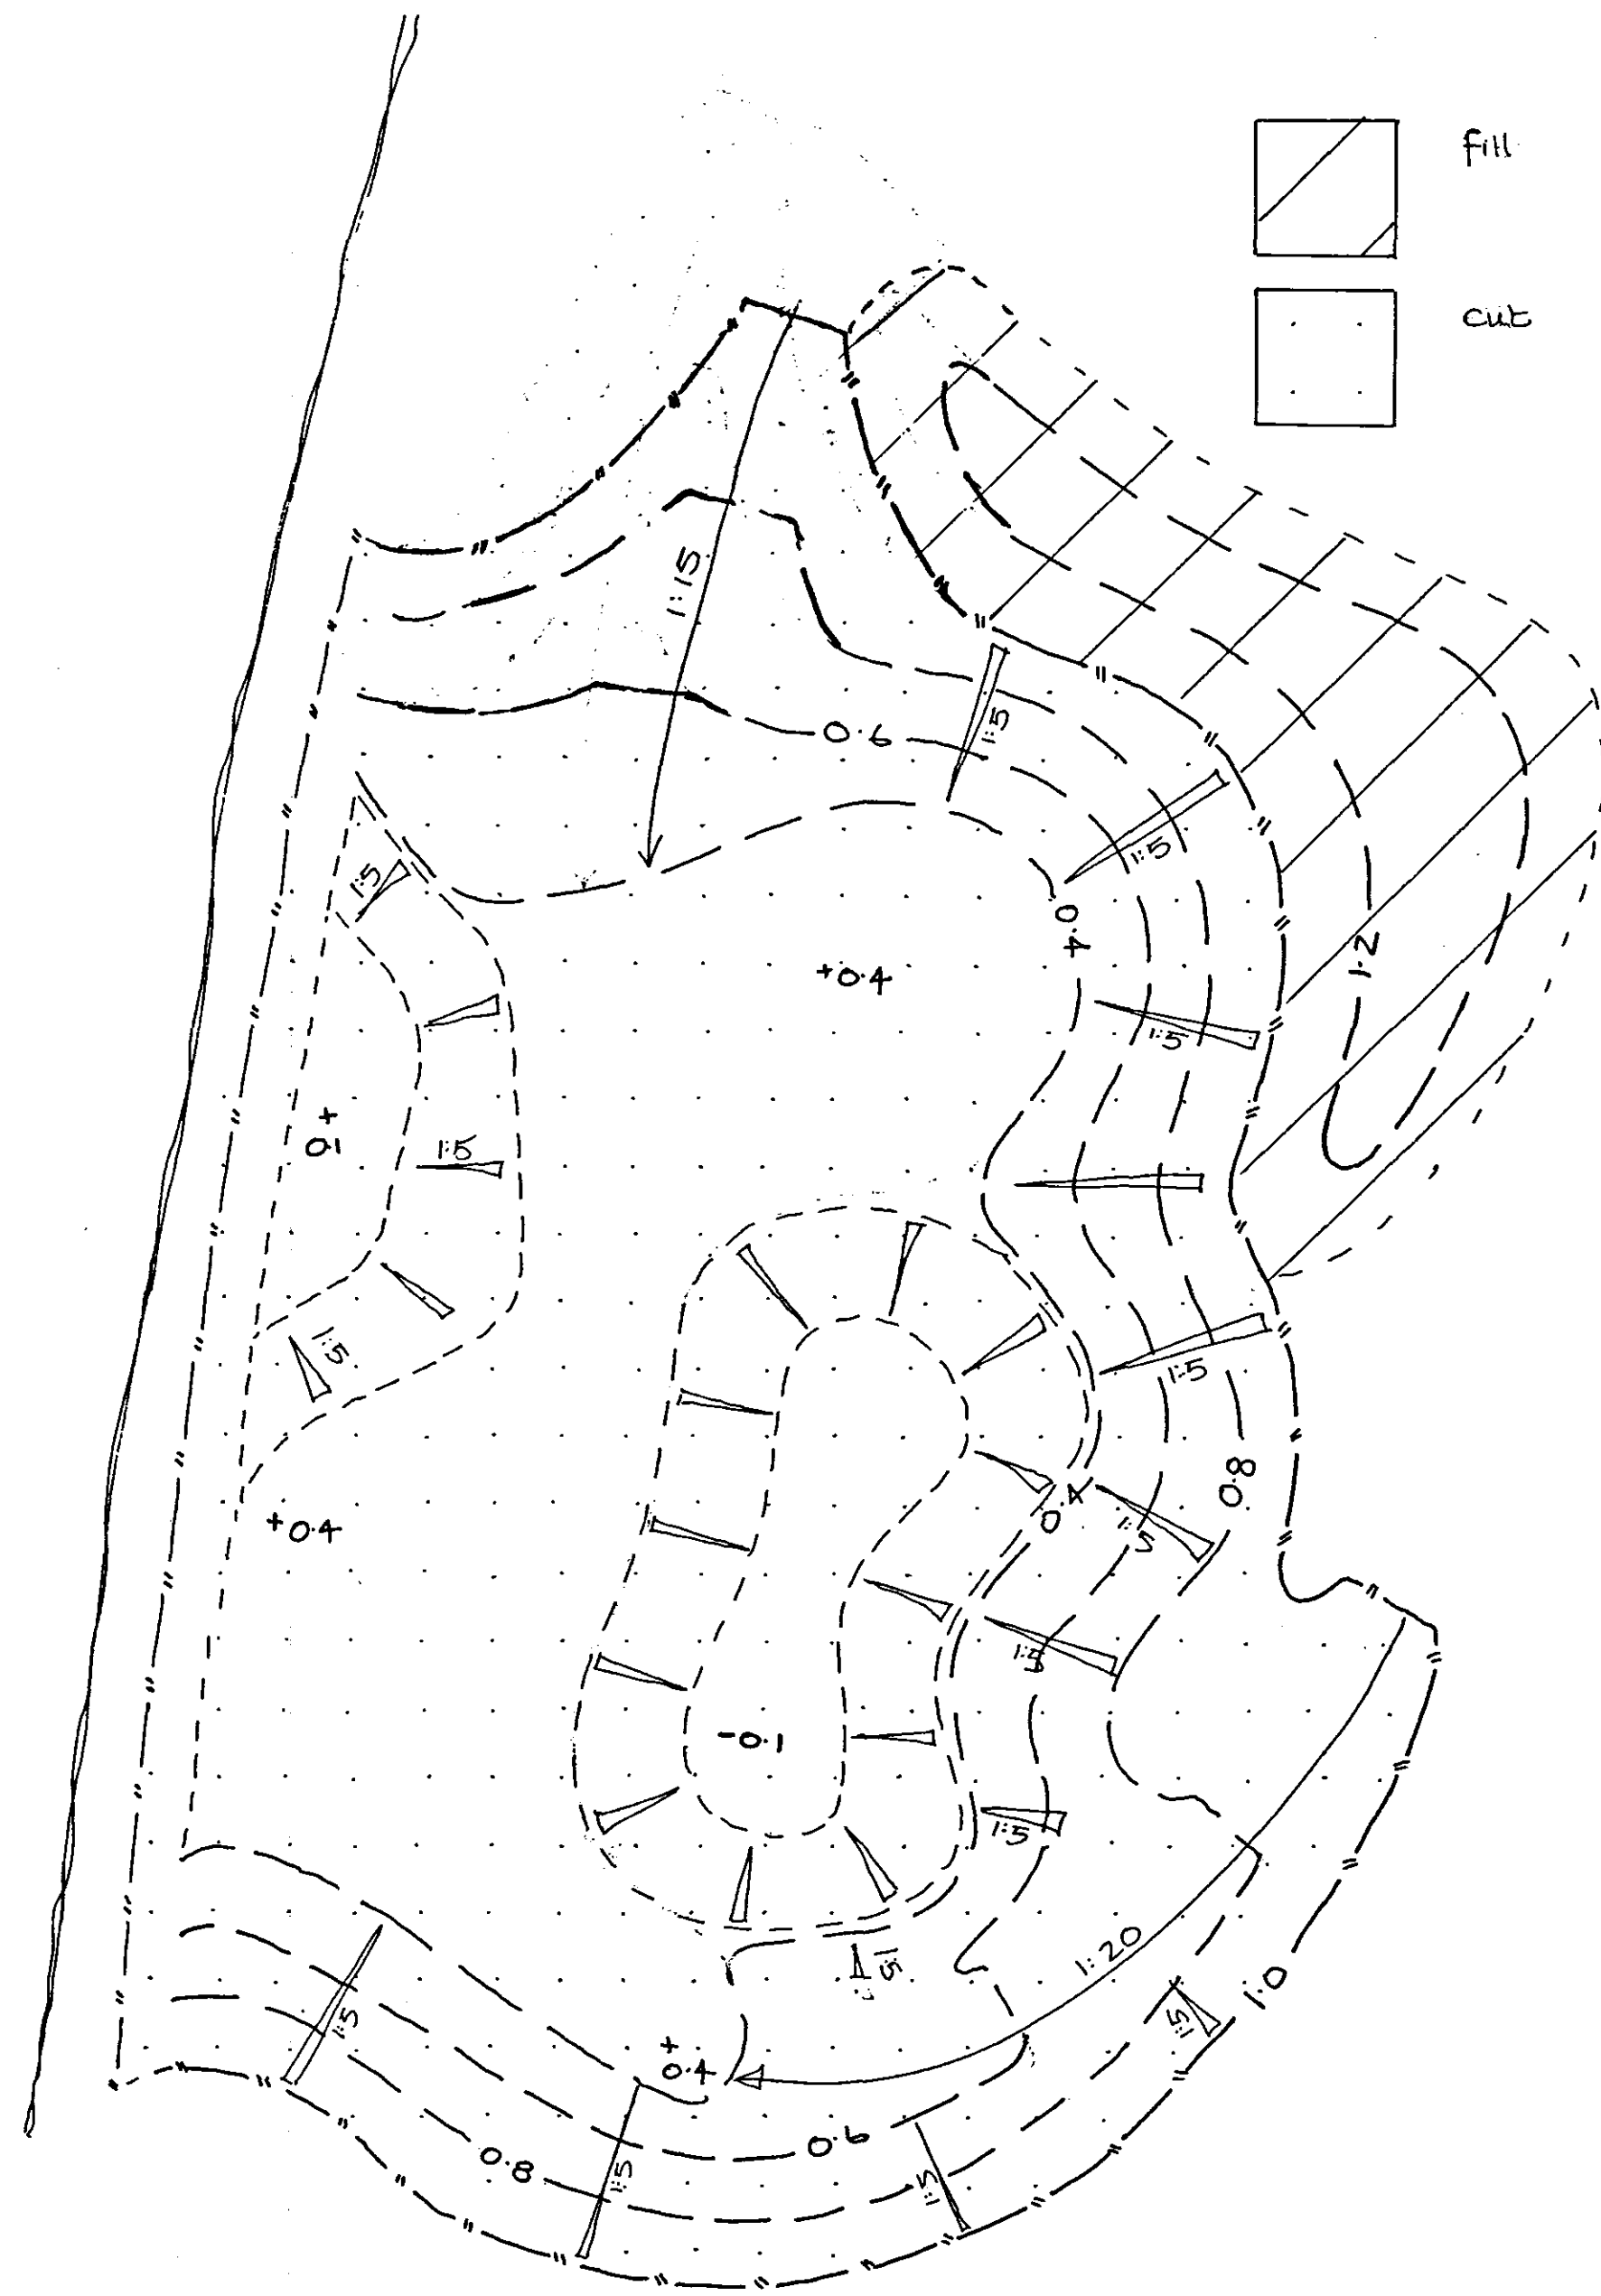

- boundary of cut
- contour (10 is existing level of ground)
- spot height
- significant gradient
- steep slope (with gradient)
- N.B. final depth of pond to be determined.

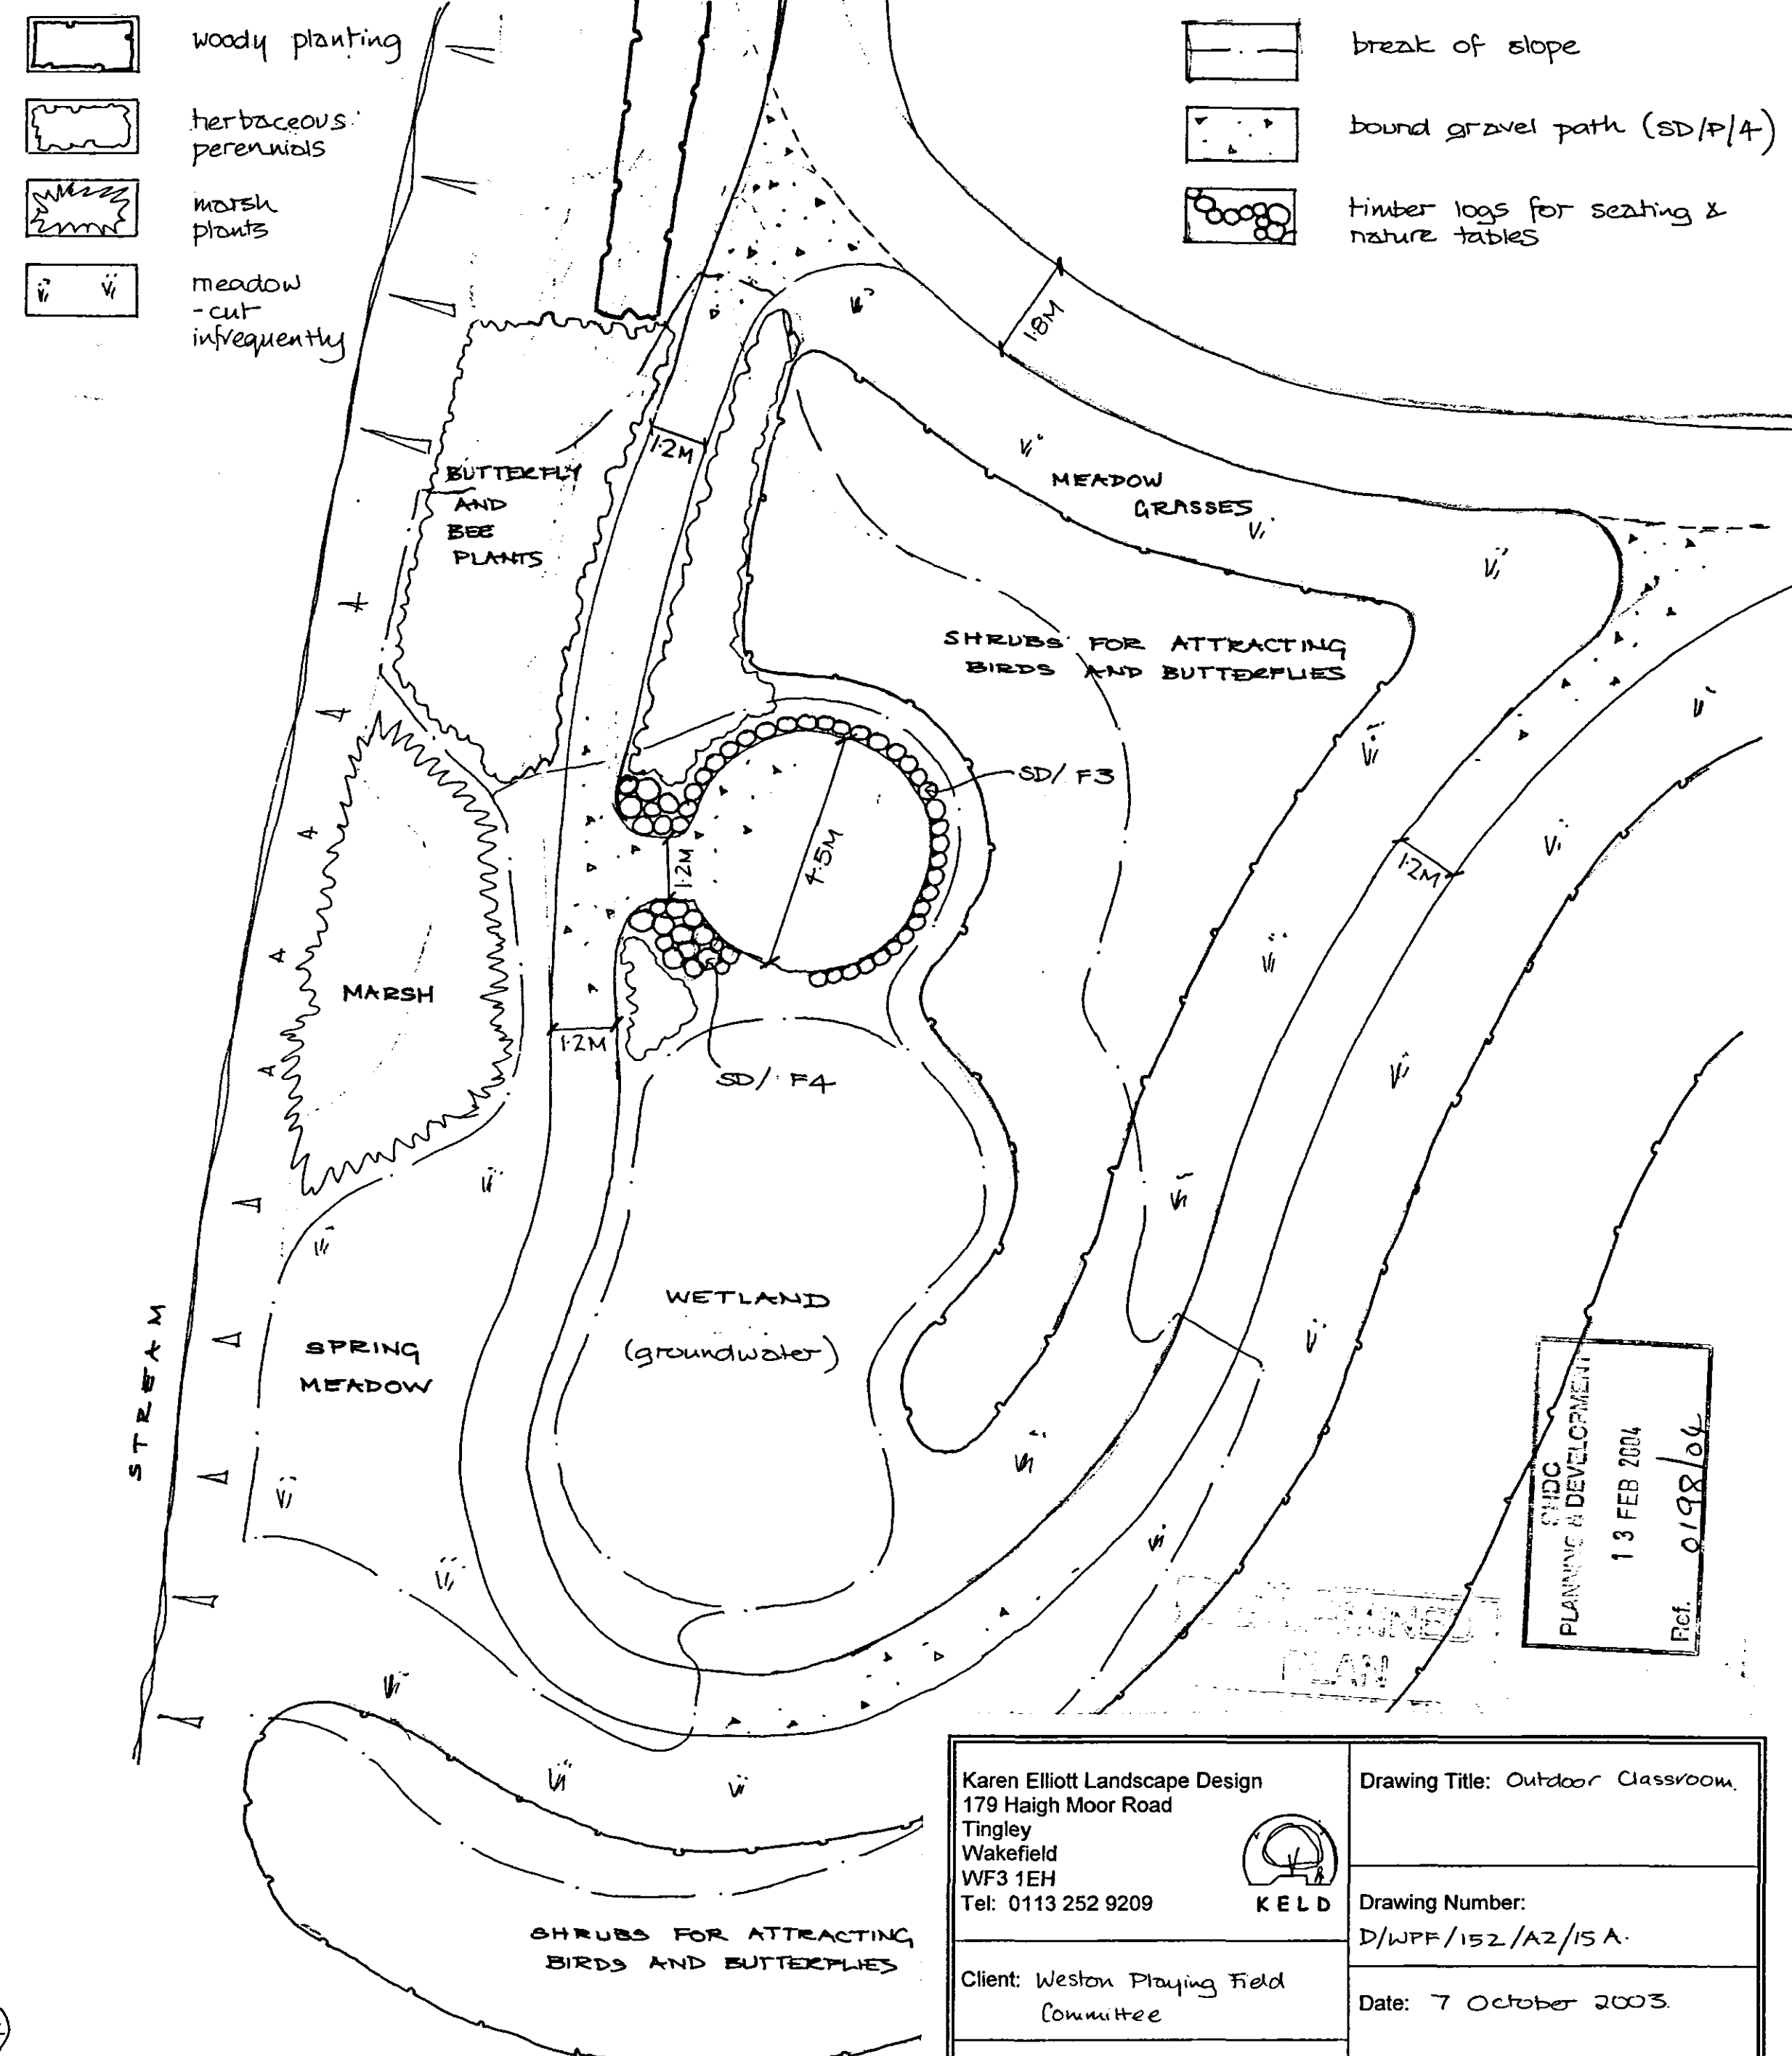

Rev A: 7.10.03. Realignment of wotton path around existing hedgerow. SD refs added.

<p>Karen Elliott Landscape Design 179 Haigh Moor Road Tingley Wakefield WF3 1EH Tel: 0113 252 9209</p>		Drawing Title: Outdoor Classroom.
		Drawing Number: D/WPF/152/A2/15 A.
Client: Weston Playing Field Committee	Date: 7 October 2003.	
Project: Weston Playing Field, Weston.	Scale: 1: 100	

SHDC
PLANNING & DEVELOPMENT
13 FEB 2004
Ref: 0198/04