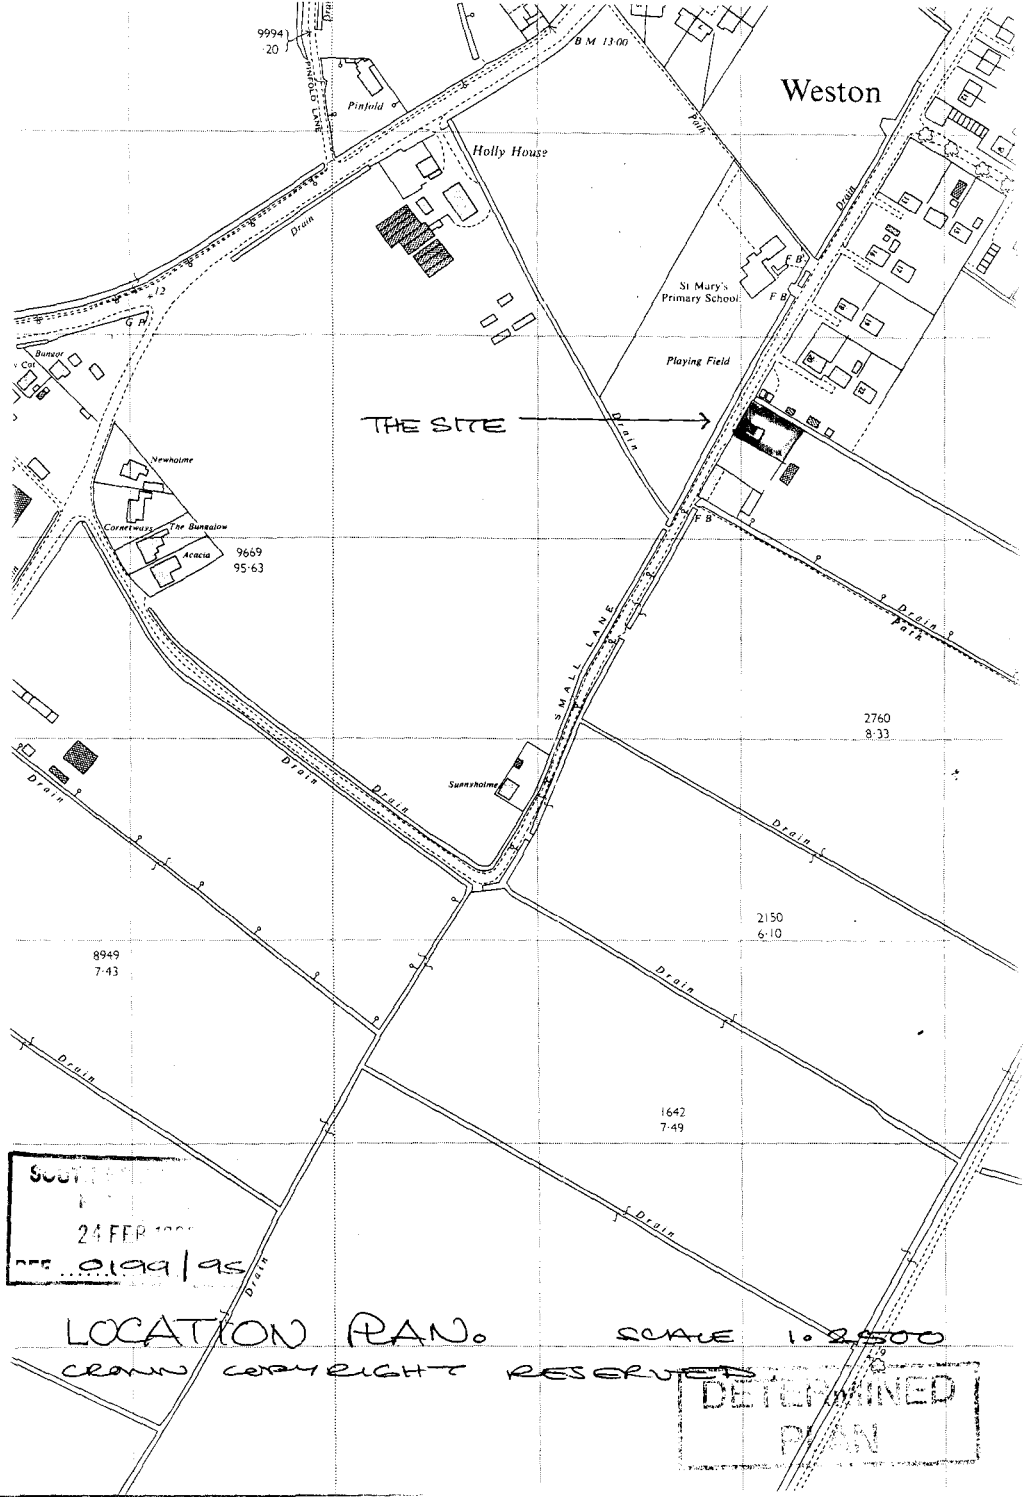


24 FEB

REF 0199/95

LOCATION PLAN. SCALE 1:2500

CROWN COPYRIGHT RESERVED

DETERMINED PLAN