
Do not scale directly from this drawing. All discrepancies are to be brought to the attention of the below office.

The copyright to this drawing is owned by studio 11 architecture.

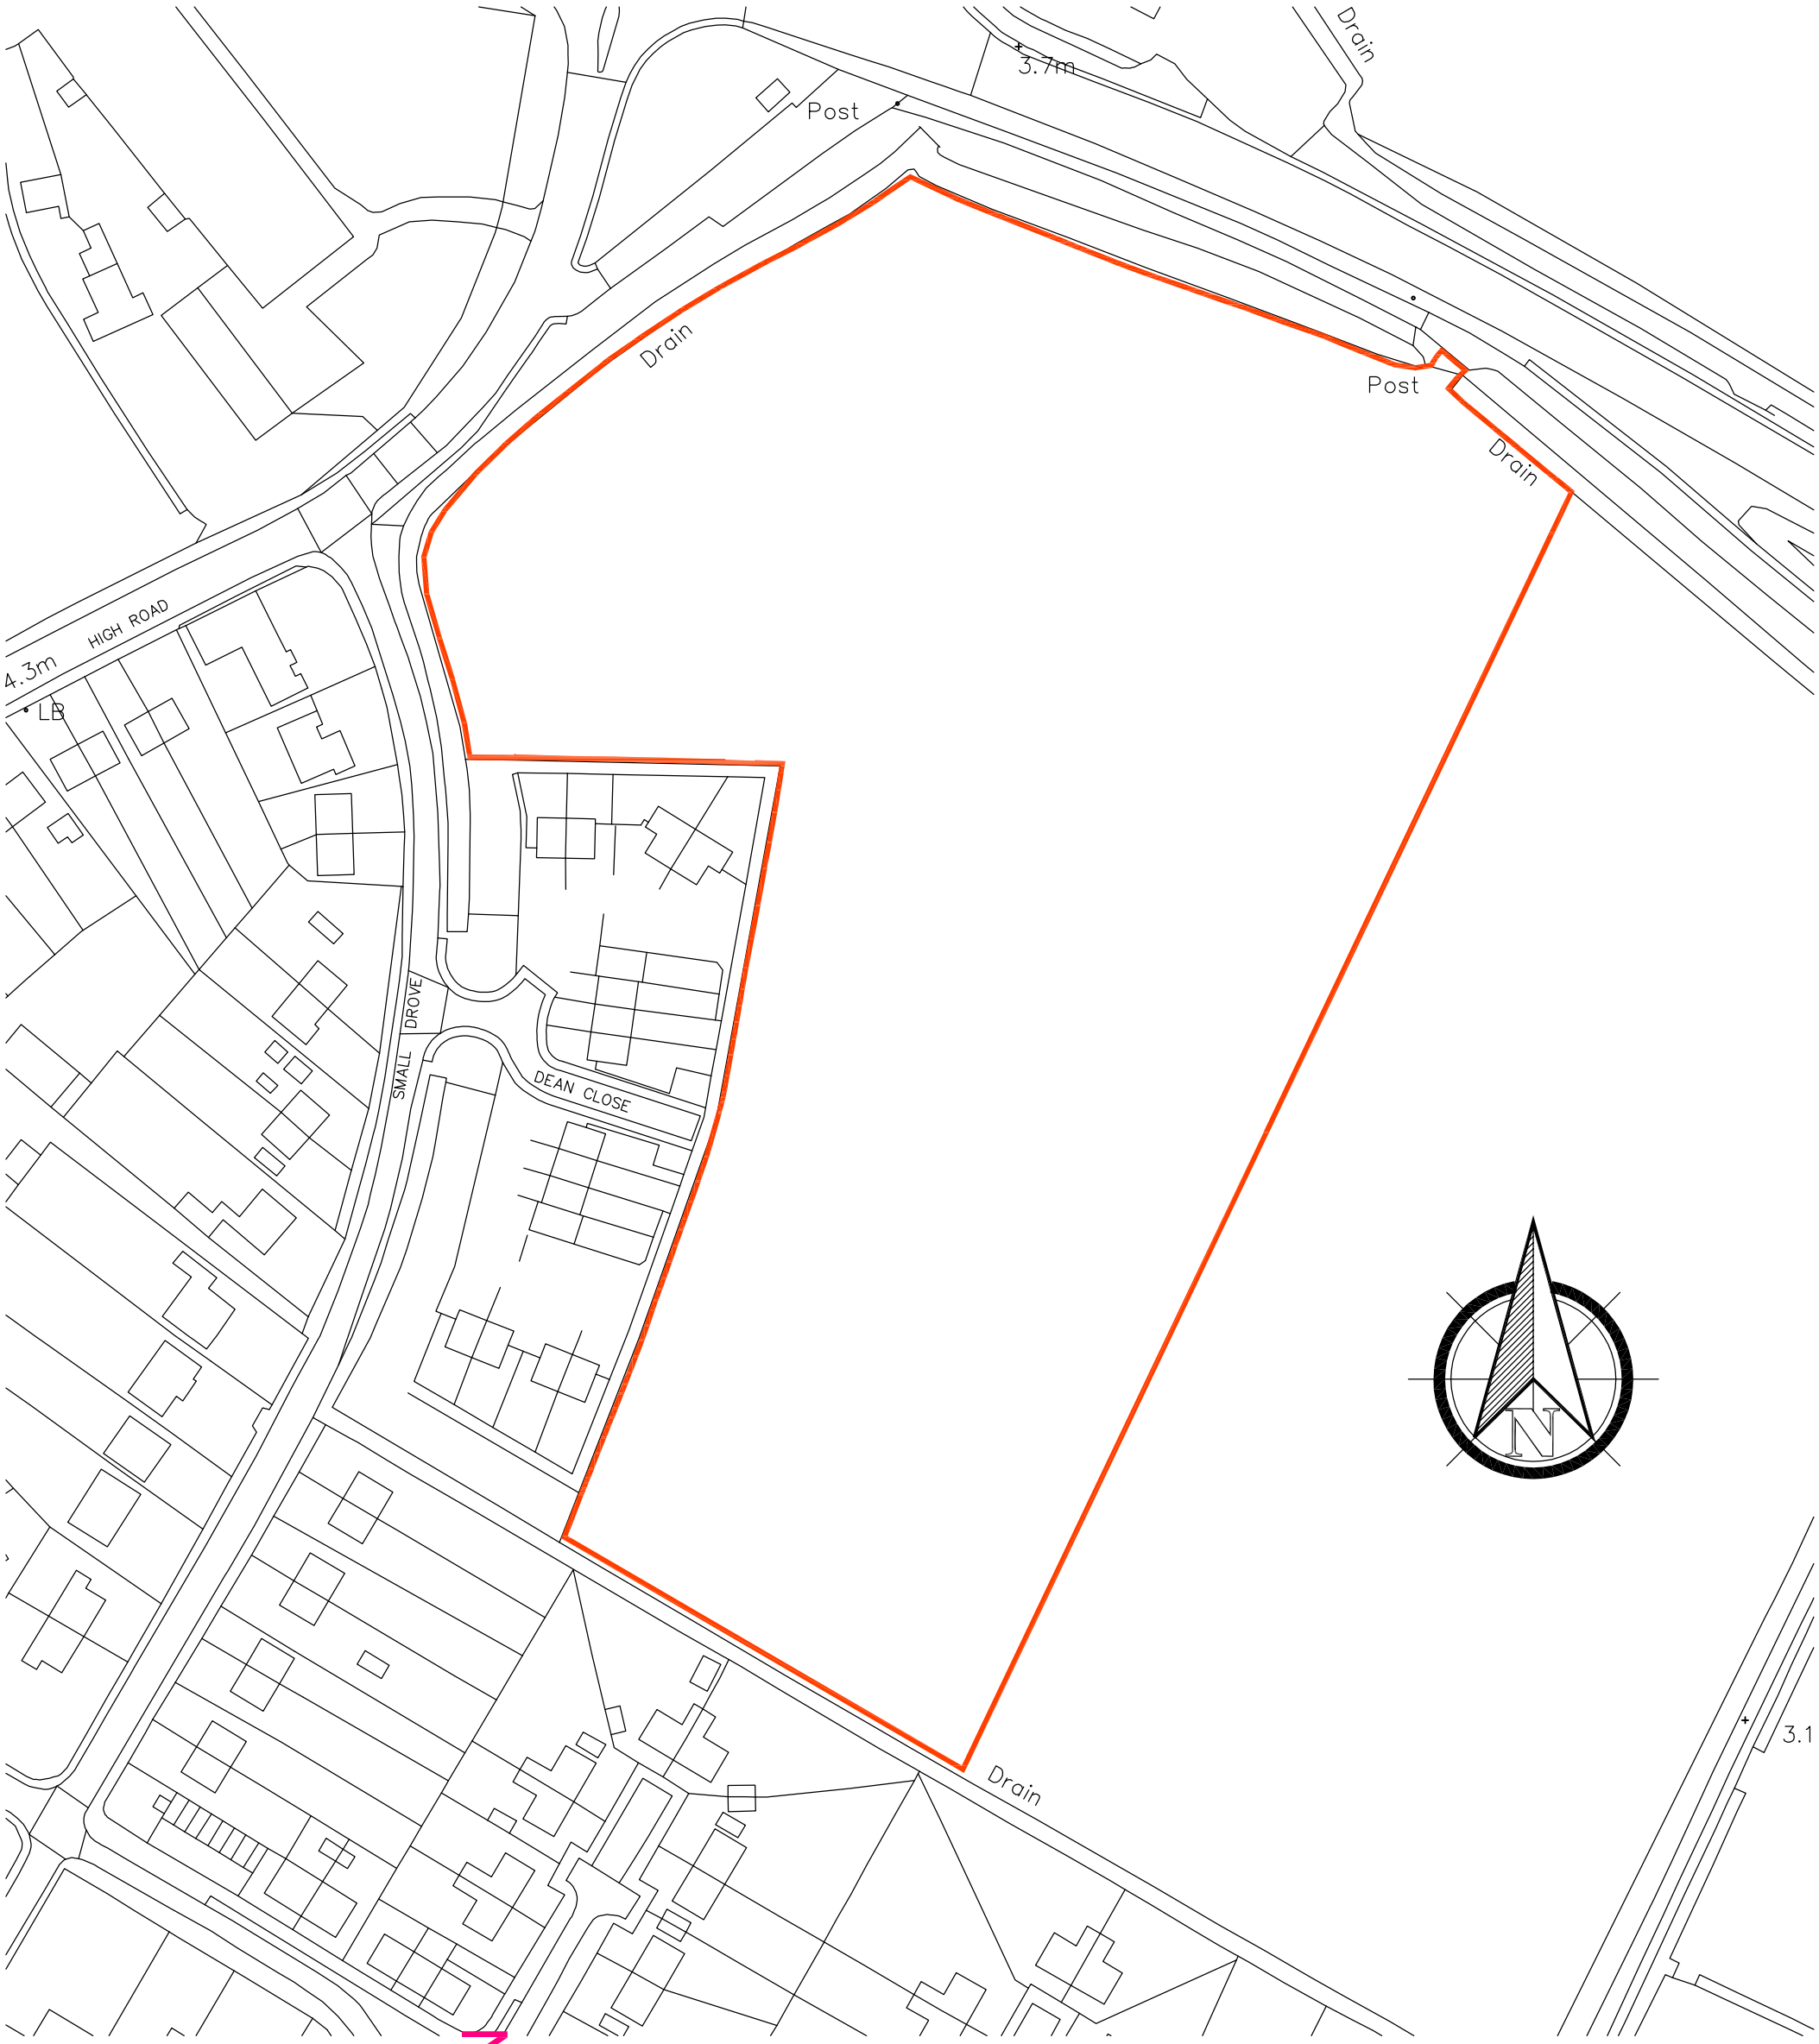

PLANNING APPLICATION

REVISION	DATE	DRAWN	DESCRIPTION

CLIENT	Seagate Homes
PROJECT	Proposed residential development at Small Drove/Dean Close, Weston
DRAWING	Location Plan

SCALE 1:500 @ A1 **DRAWN** CLH **DATE** 23.02.2016

STUDIO **11** architecture

DRAWING NO.
293.LP.01

STUDIO 11 ARCHITECTURE LTD, THE SPARKHOUSE, BRAYFORD POOL, LINCOLN, LINCOLNSHIRE, LN6 7TS
T: 01945 467339 E: design@studio11architecture.co.uk W: www.studio11architecture.co.uk
OFFICES: ***THE SPARKHOUSE****, LINCOLN, LINCOLNSHIRE LN6 7TS* ***THE BOATHOUSE****, WISBECH, CAMBRIDGESHIRE PE13 3BH* ***KEYSTONE INNOVATION CENTRE****, THETFORD, NORFOLK IP24 1JD*