
ALL DIMENSIONS AND SETTING OUT ARE TO BE VERIFIED ON SITE AND ALL DISCREPANCIES REFERRED TO THE ARCHITECT BEFORE WORK COMMENCES. ------- COPYRIGHT RESERVED

REV.	DATE	DESCRIPTION

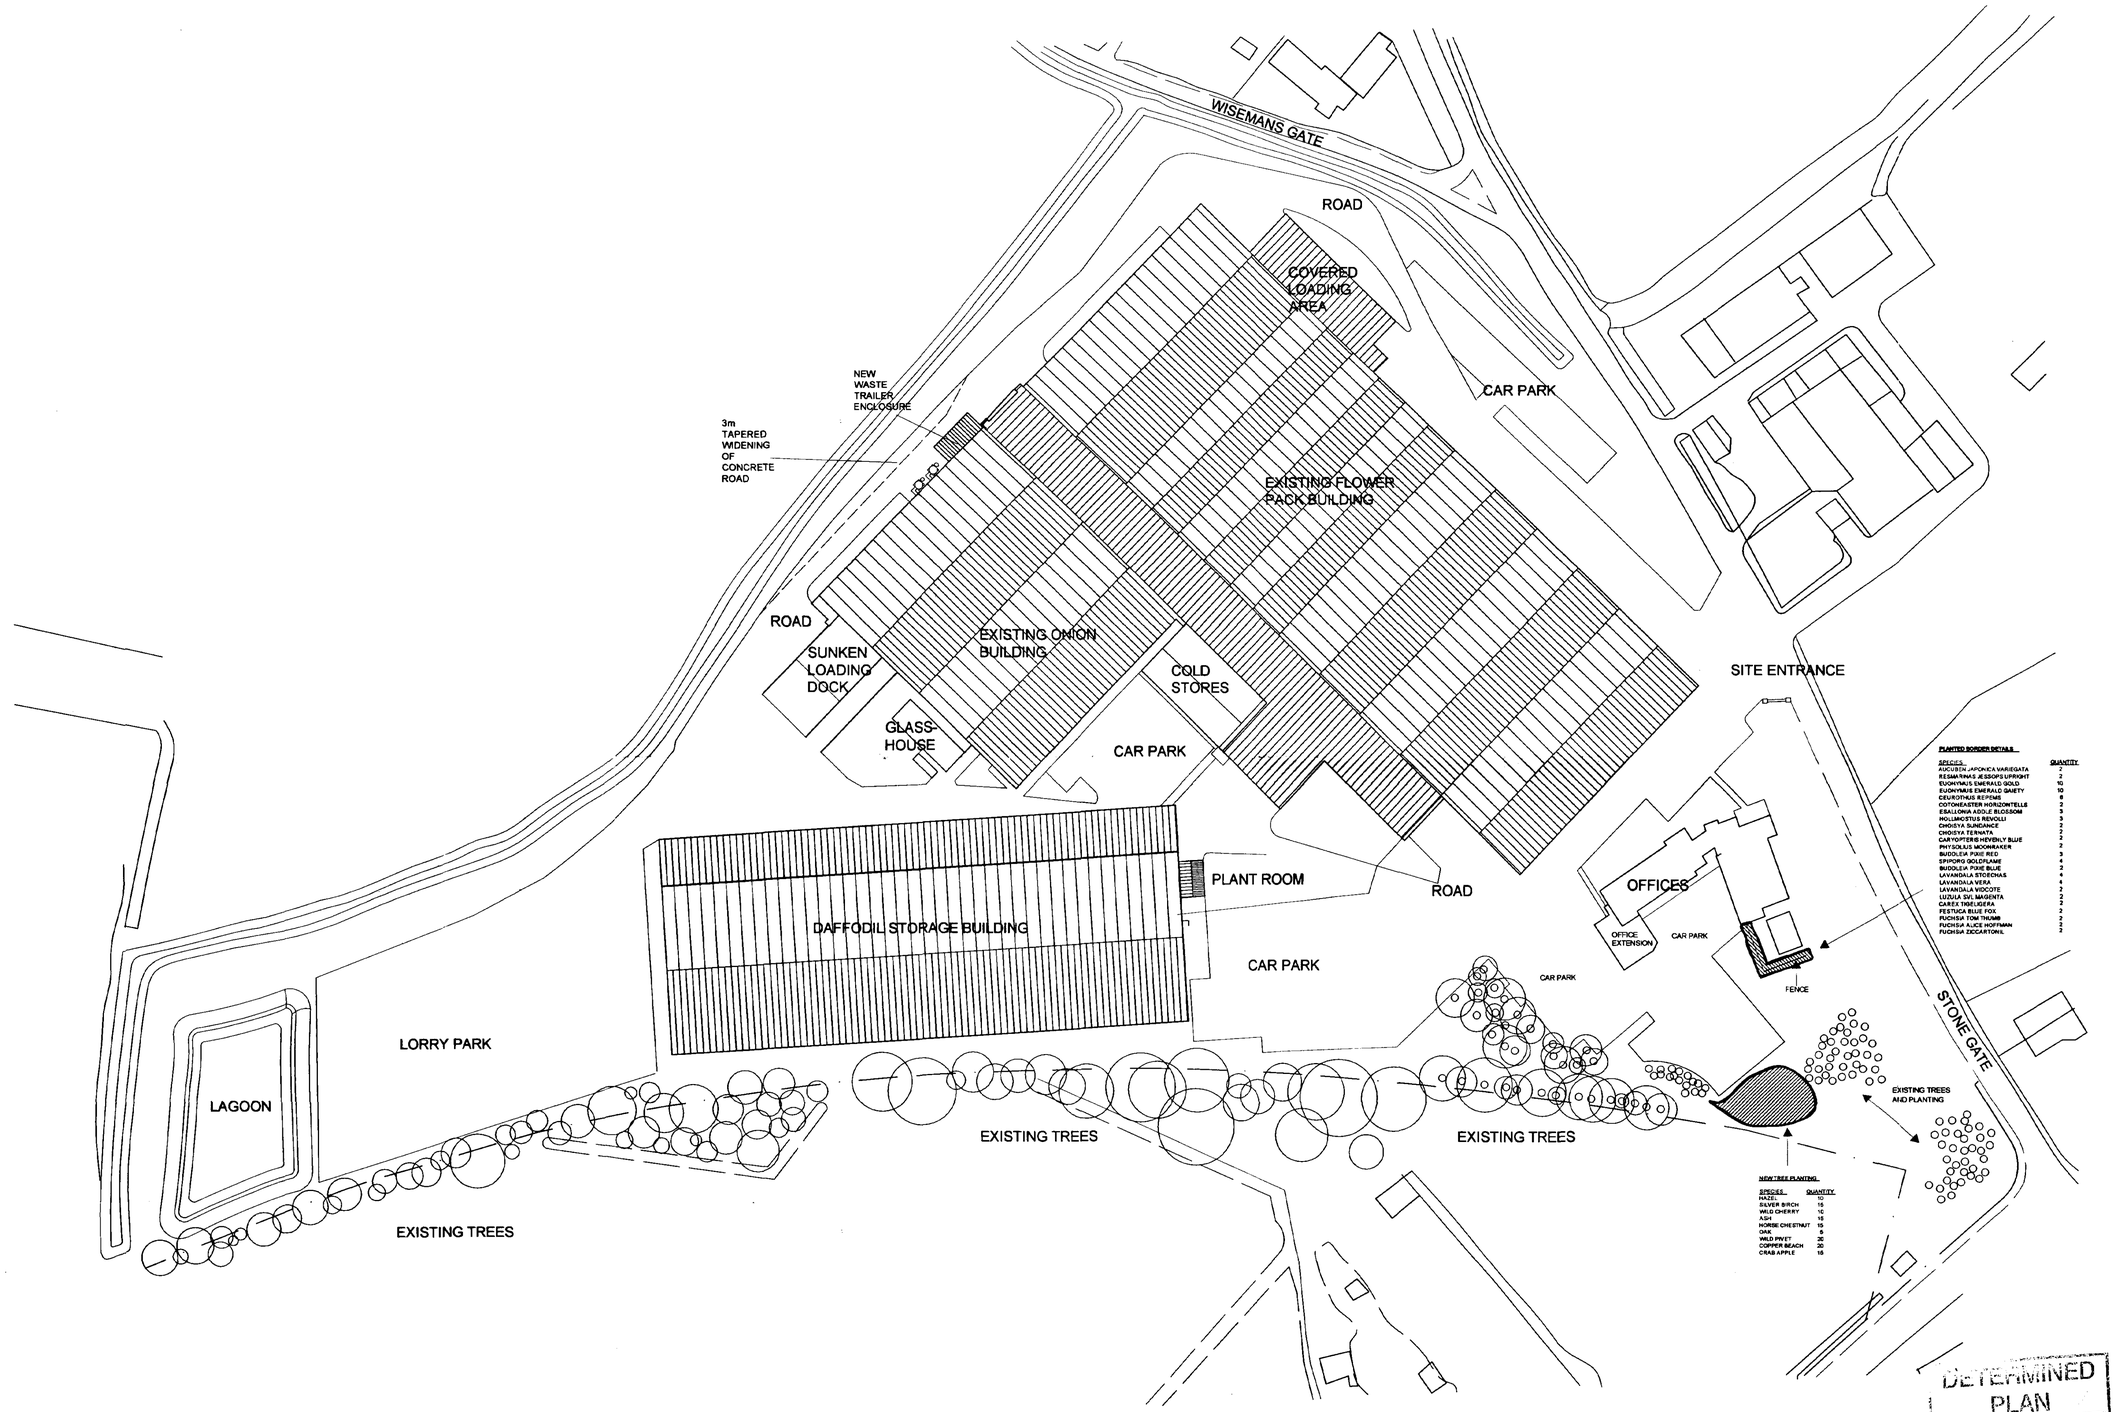

PLANTED BORDER DETAILS

SPECIES	QUANTITY
AUCUBIN JAPONICA VARIEGATA	2
RESARTHAS JESSOPS UPRIGHT	2
EUONYMUS EMERALD GOLD	10
EUONYMUS EMERALD GAIETY	10
CEURSTHUS REPENS	8
COTONEASTER HORIZONTELLS	2
ESALLONIA ADOLE BLOSSOM	3
HOLLIMOSTUS REVOLLI	3
CHOISYA SUNDANCE	2
CHOISYA TERNATA	2
CARYOPTERIS HEVENLY BLUE	3
PHYSOLUS MOONRAKER	3
BUDDLEA PIXIE RED	3
EPIPORO GOLDFLAME	4
BUDDLEJA PIXIE BLUE	2
LAVANDALA STOECHAS	4
LAVANDALA VERA	4
LAVANDALA VIDCOTE	2
LUZULA SEL MAGENTA	2
CAREX TIGELIGERA	2
FESTUCA BLUE FOX	2
FUCHSA TOM THUMB	2
FUCHSIA ALICE HOFFMAN	2
FUCHSIA ZICCARTONII	2

NEW TREE PLANTING

SPECIES	QUANTITY
HAZEL	10
SILVER BIRCH	15
WILD CHERRY	10
ASH	15
HORSE CHESTNUT	15
OAK	5
WILD PIVET	30
COPPER BEACH	20
CRAB APPLE	15

DETERMINED PLAN

SOUTH HOLLAND DC HOUSING & PLANNING 23 FEB 2001 Ref: 0215/01

client

LINGARDEN LIMITED

project

EXISTING COMPLEX

drawing

LANDSCAPING LAYOUT

scale	date	drawn	checked
1:750	FEB 01	GS	CPD

drawing no. | revision

5573L/21

JOHN ROBERTS ARCHITECTS LIMITED
ARCHITECTS DESIGN AND PLANNING CONSULTANTS

1 James Street Lincoln LN2 1QD Tel 01522 533441 Fax 01522 512688