
STUDIO 11 ARCHITECTURE


All discrepancies are to be brought to the attention of the below office.

The copyright to this drawing is owned by Studio 11 Architecture.

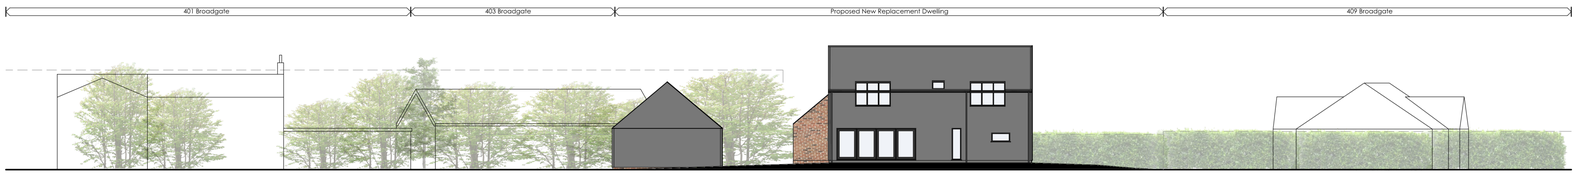


Site Section A-A

4m 0 4 8 12
1:200

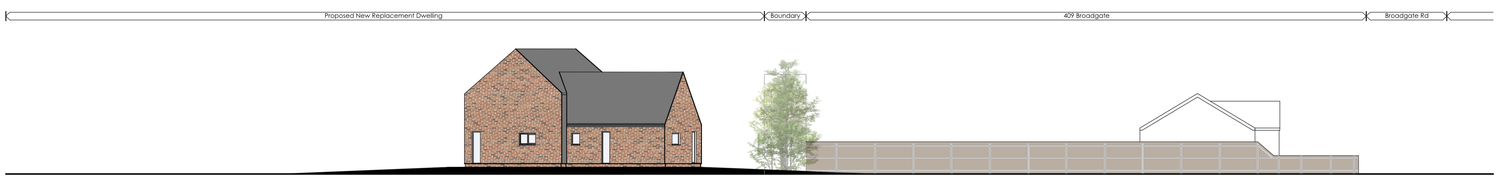


Site Section B-B

4m 0 4 8 12
1:200

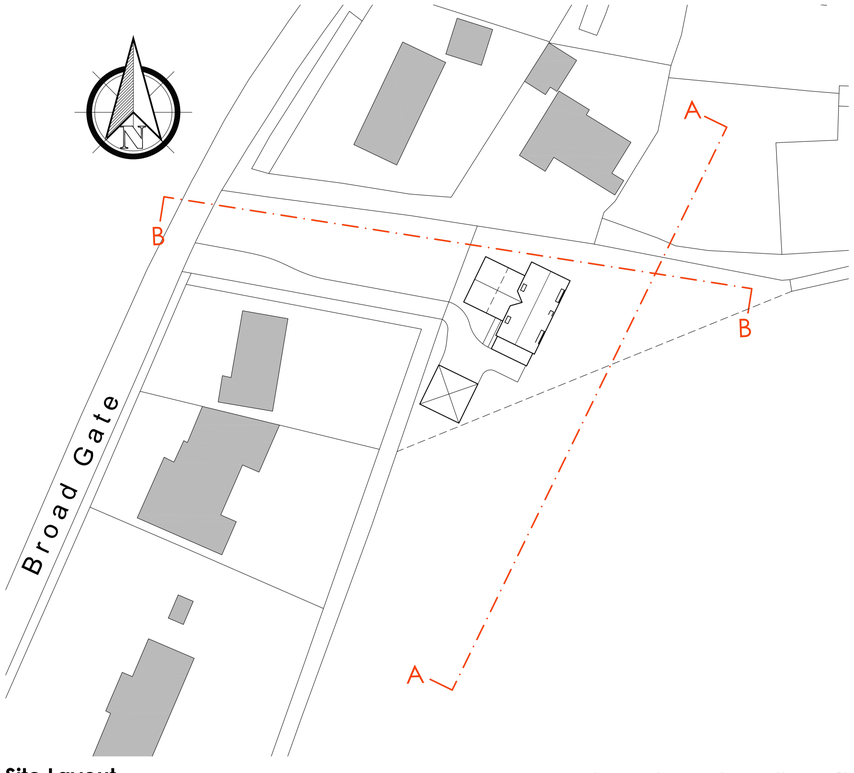

Site Layout
1:500

10m 0 10 20 30
1:500

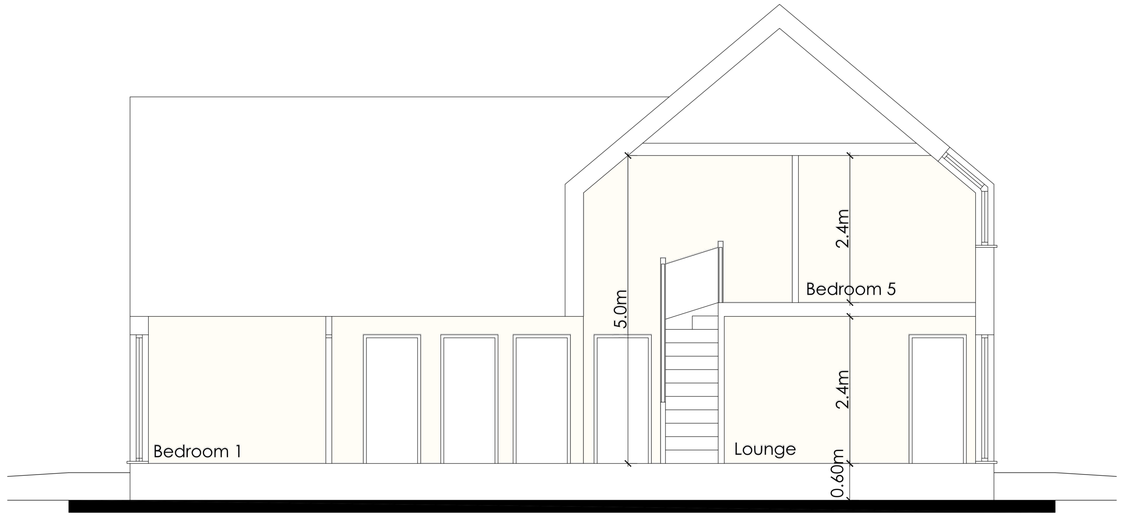

Typical Section A-A
1:50

1m 0 1 2 3
1:50

REVISION	DATE	DRAWN	DESCRIPTION
A	28.11.2025	EG	Revised based on updated design.

ISSUE STATUS

PLANNING

STUDIO11 architecture

KING'S LYNN INNOVATION CENTRE,
INNOVATION DRIVE, KING'S LYNN,
PE30 5BY

T: 01553 970033
E: design@studio11architecture.co.uk
W: www.studio11architecture.co.uk

CLIENT Halgarth Farms

PROJECT Proposed New Replacement Dwelling on land off Broadgate, Weston Hills

DRAWING Site Section A-A, Site Section B-B & Typical Section A-A

DRAWN	PROJECT DESIGNER	PROJECT DIRECTOR
MCH	KB	KB

DATE	SCALE	PAPER SIZE
17.01.2025	See Drawing	A1

DRAWING NUMBER

623.PD.03

ARCHITECTURE