
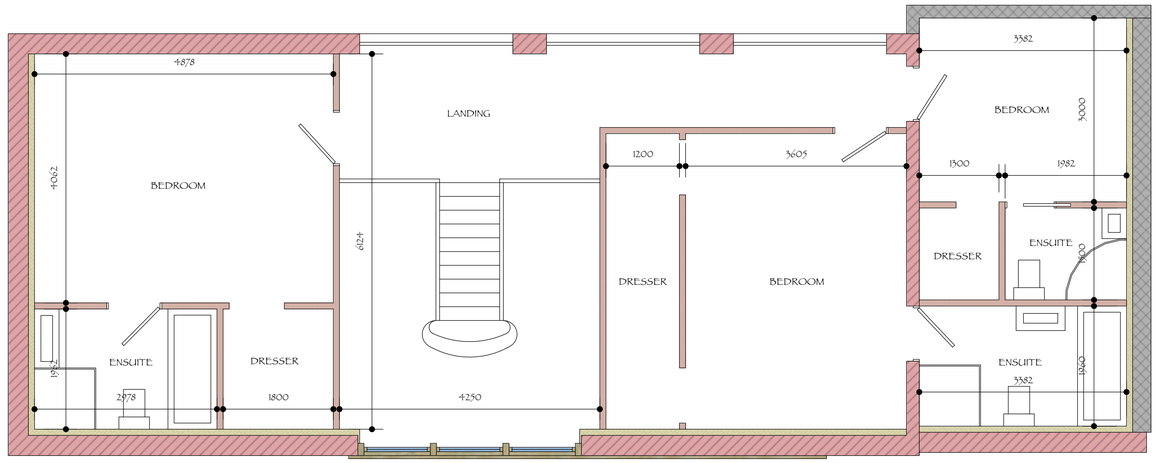


FIRST FLOOR PLAN

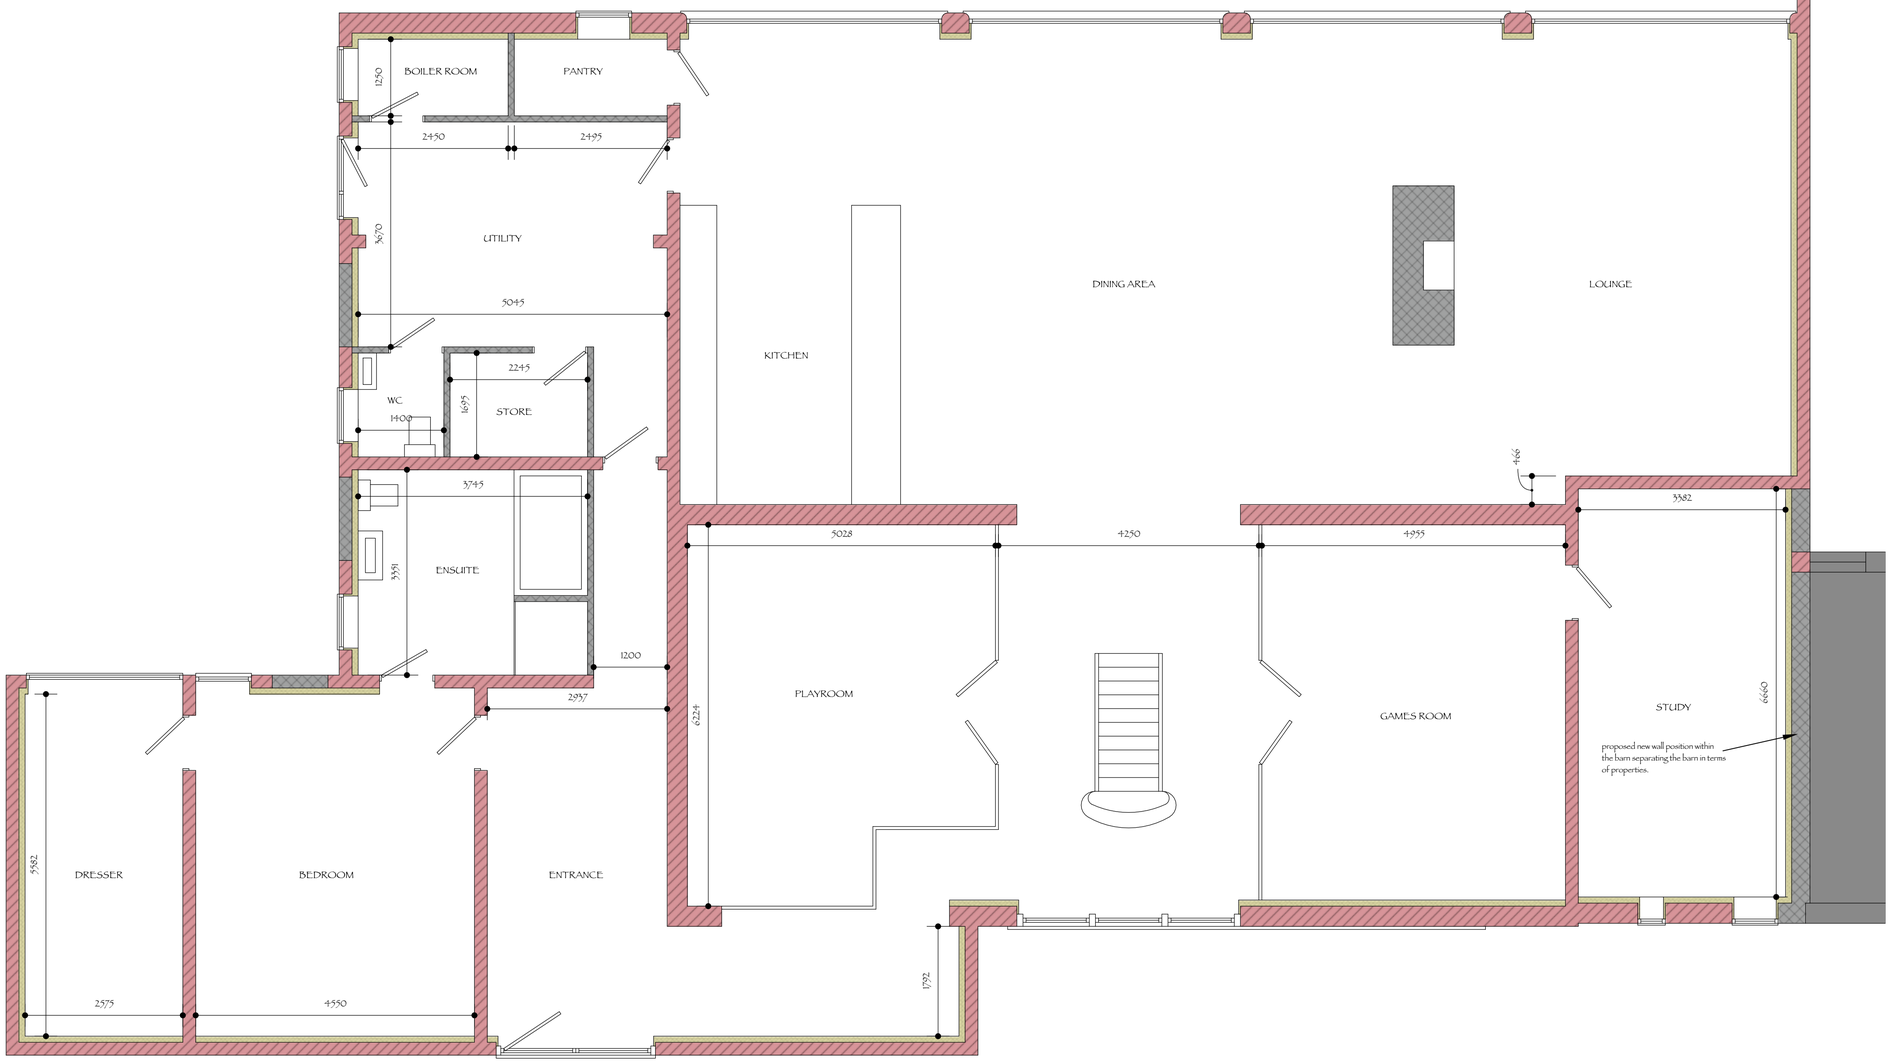

GROUND FLOOR PLAN

PROPOSED BARN CONVERSION ADJACENT BROADGATE HOUSE WESTON for MR & MRS G BOWATER

DO NOT SCALE FROM THIS DRAWING

This drawing is the property of Julian Warrick Design Consultancy and is protected by the Copyright Designs and Patents Act 1988. It is issued on the condition that it is not reproduced, retained or disclosed to any unauthorised person either wholly or in part without the written consent of Julian Warrick Design Consultancy. Ltd. No liability will be accepted for amendments made by persons other than Julian Warrick Design Consultancy Ltd. Any discrepancies are to be reported to Julian Warrick Design Consultancy Ltd before any work is put in hand. Figured dimensions are to be taken in preference to scaled dimensions. All dimensions are to be checked on site by the contractor before any work is put in hand. Any errors or discrepancies are to be reported to Julian Warrick Design Consultancy Ltd before any work is put in hand. All dimensions are in millimetres unless noted otherwise. Any materials used are to be in accordance with the relevant recommendations of British Standard Codes of Practice. Any proposals or omissions made by the contractor must be submitted to the Architect for approval before any work is put in hand. The Contractor is to be responsible for obtaining all necessary approvals for compliance with Building Regulations and all other statutory requirements. The Contractor is to be responsible for compliance with the Construction (Design and Management) Regulations as an independent CDM coordinator may not be employed for this contract. Any discrepancies are to be reported to the Architect before any work is put in hand.

Work that may not specifically be shown is to be of a workmanship similar or as necessary to that of the surrounding work and as directed by the Architect. Do not scale from drawings. Figured dimensions only to be taken. Any discrepancies are to be reported to the Architect before any work is put in hand. Party Wall etc. Act 1996: when building or close proximity to adjoining neighbours boundaries. Written notice must be served on adjoining owners at least two months before commencement of any work affected by the works. The General Contractor must be Asbestos Aware to the latest codes of practice

A	CLIENTS ALTS	FEB 17					

PROPOSED PLANS MAIN BARN

FEB 17 | 1/50 at A1

J077-PL 2A

Julian Warrick
Architectural Design Consultant
SEE your design. Imagine no longer how it looks. SEE how it looks

Email: julian@jwarrick-design-cons.com
Tel: 01775 820123
Mob: 07849 652067
www.JulianWarrick.co.uk
Google +

8 Beech Grove
Donington
Spalding
Lincs
PE11 4XQ