
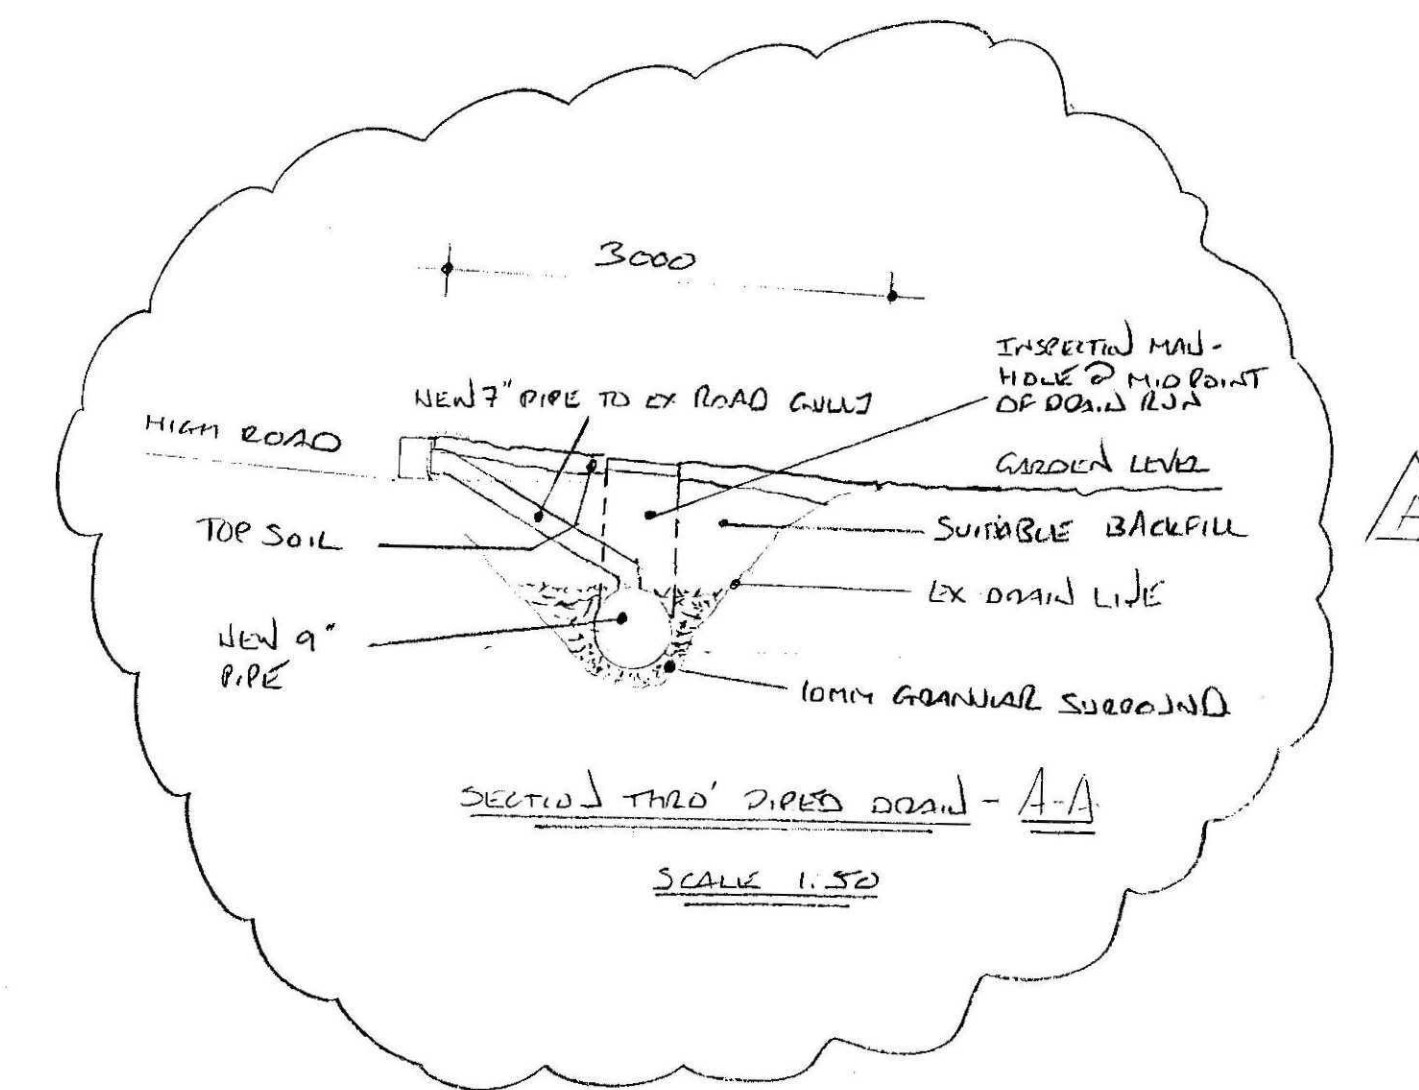
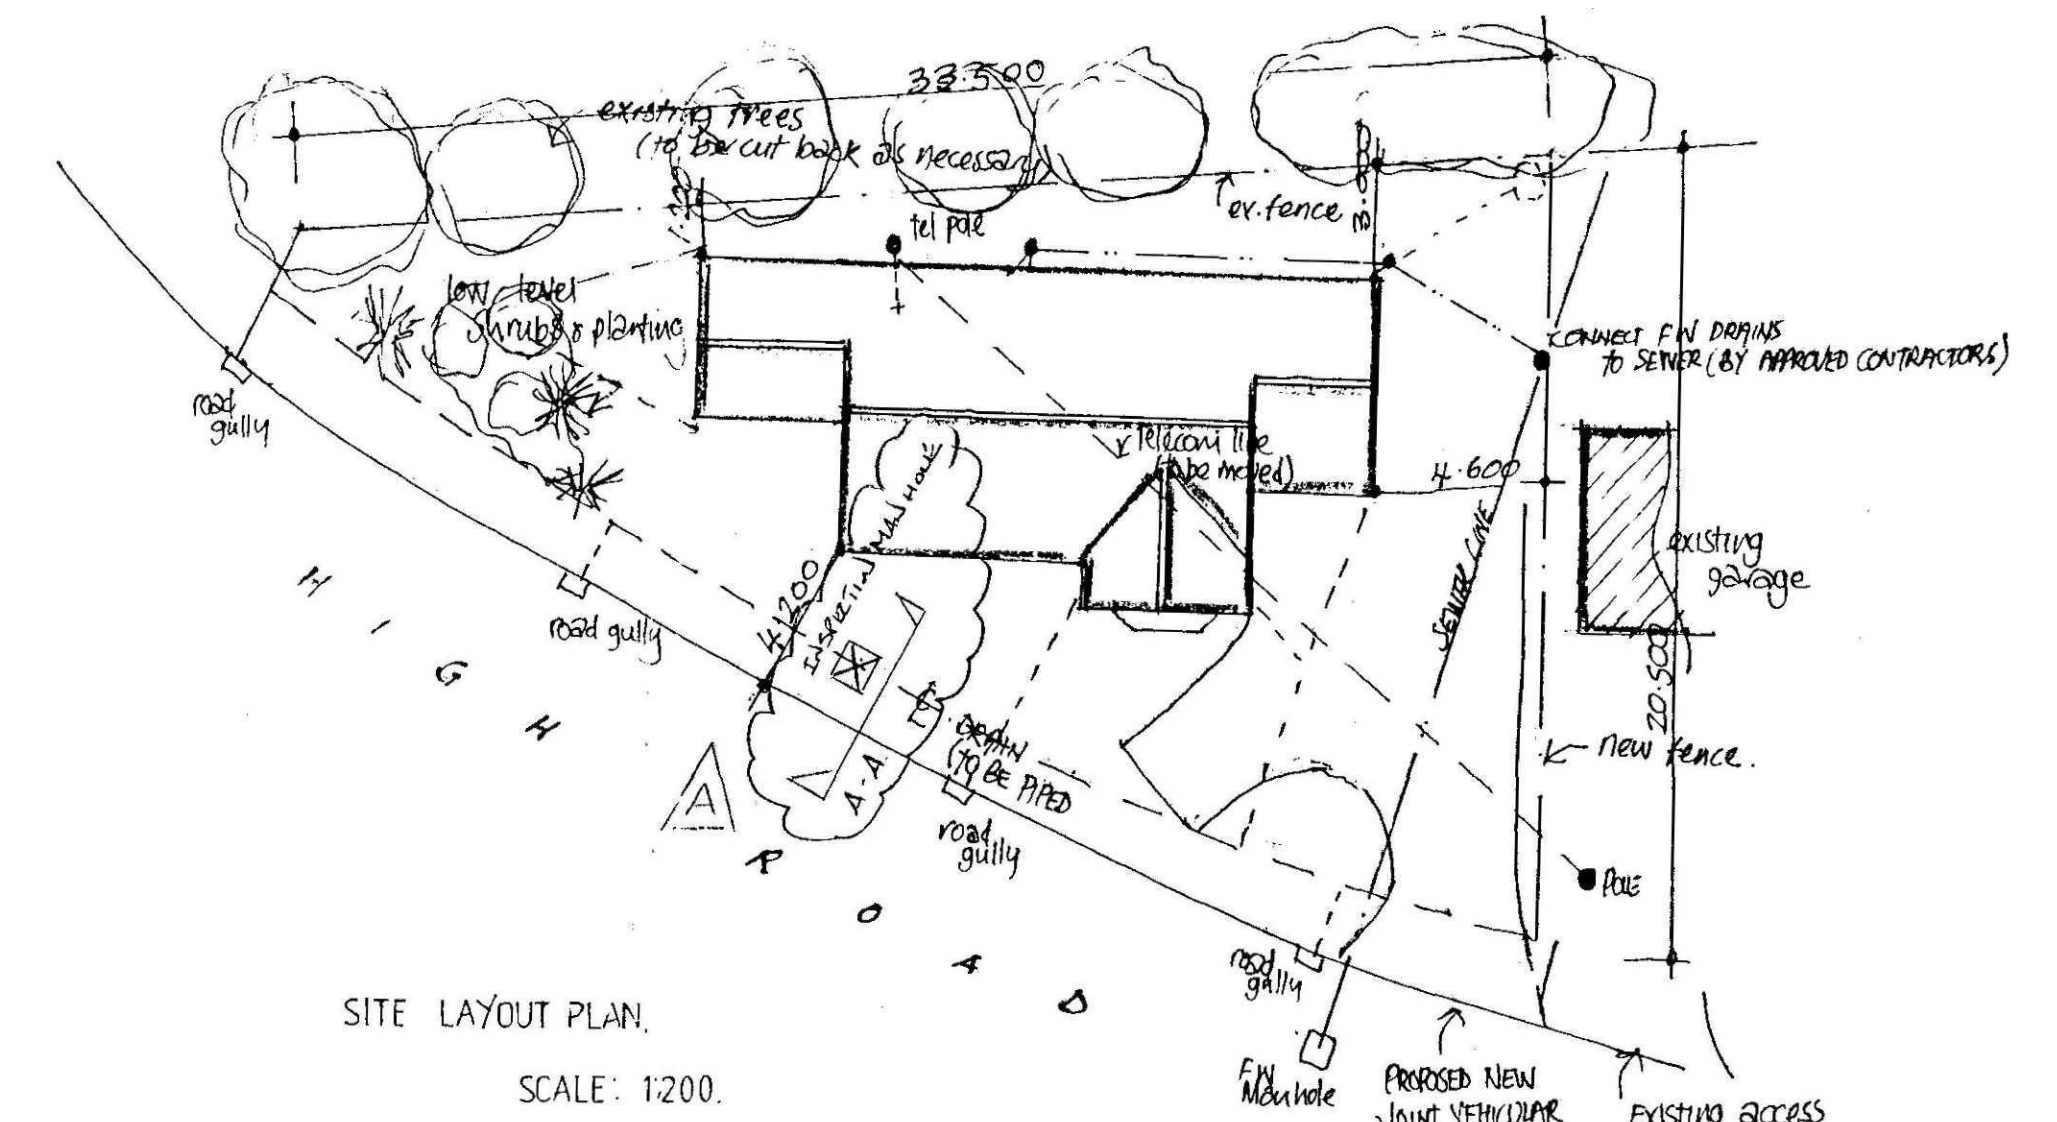
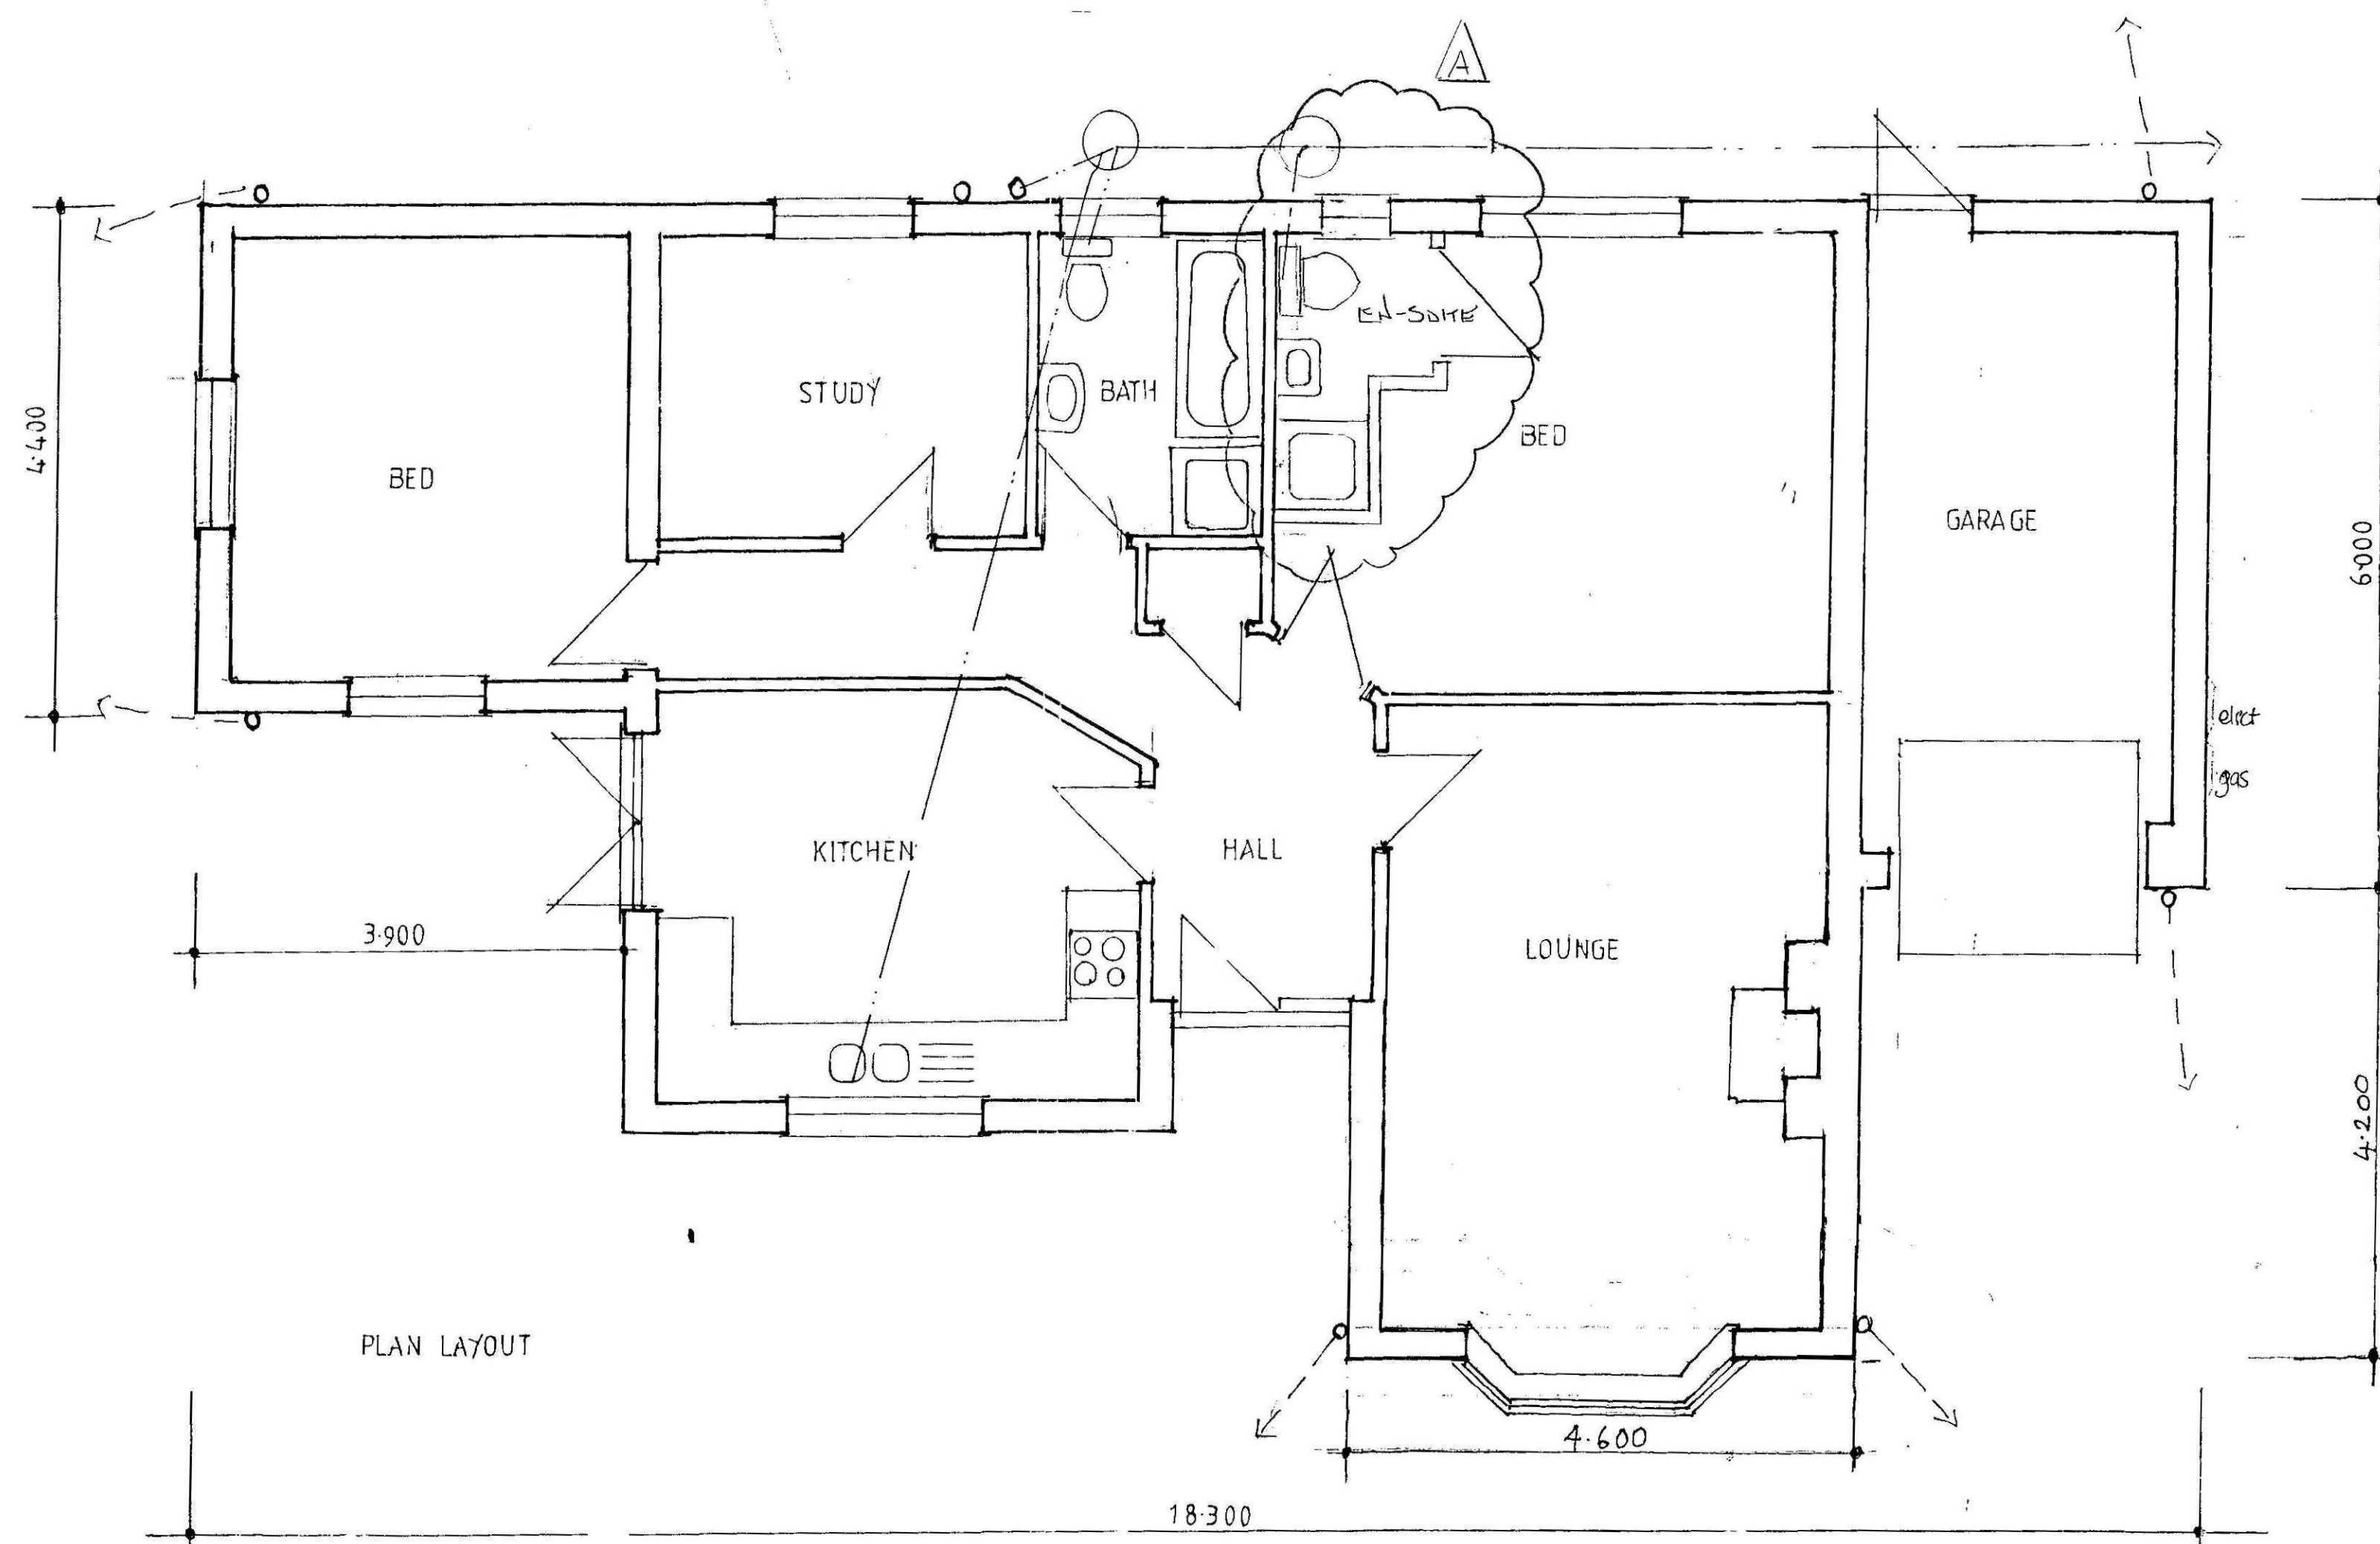
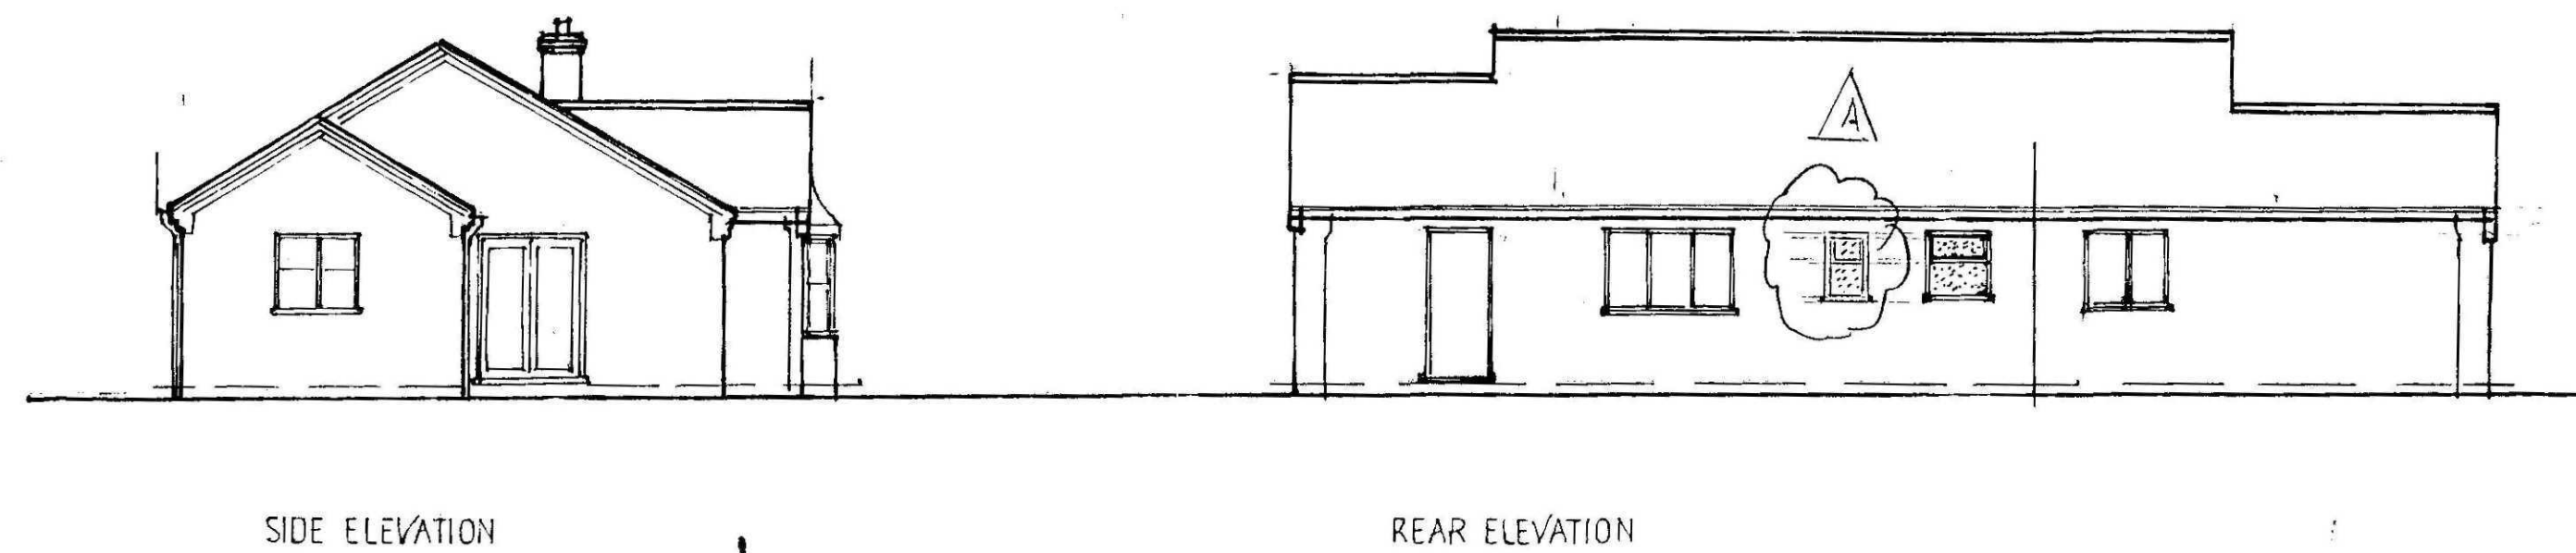


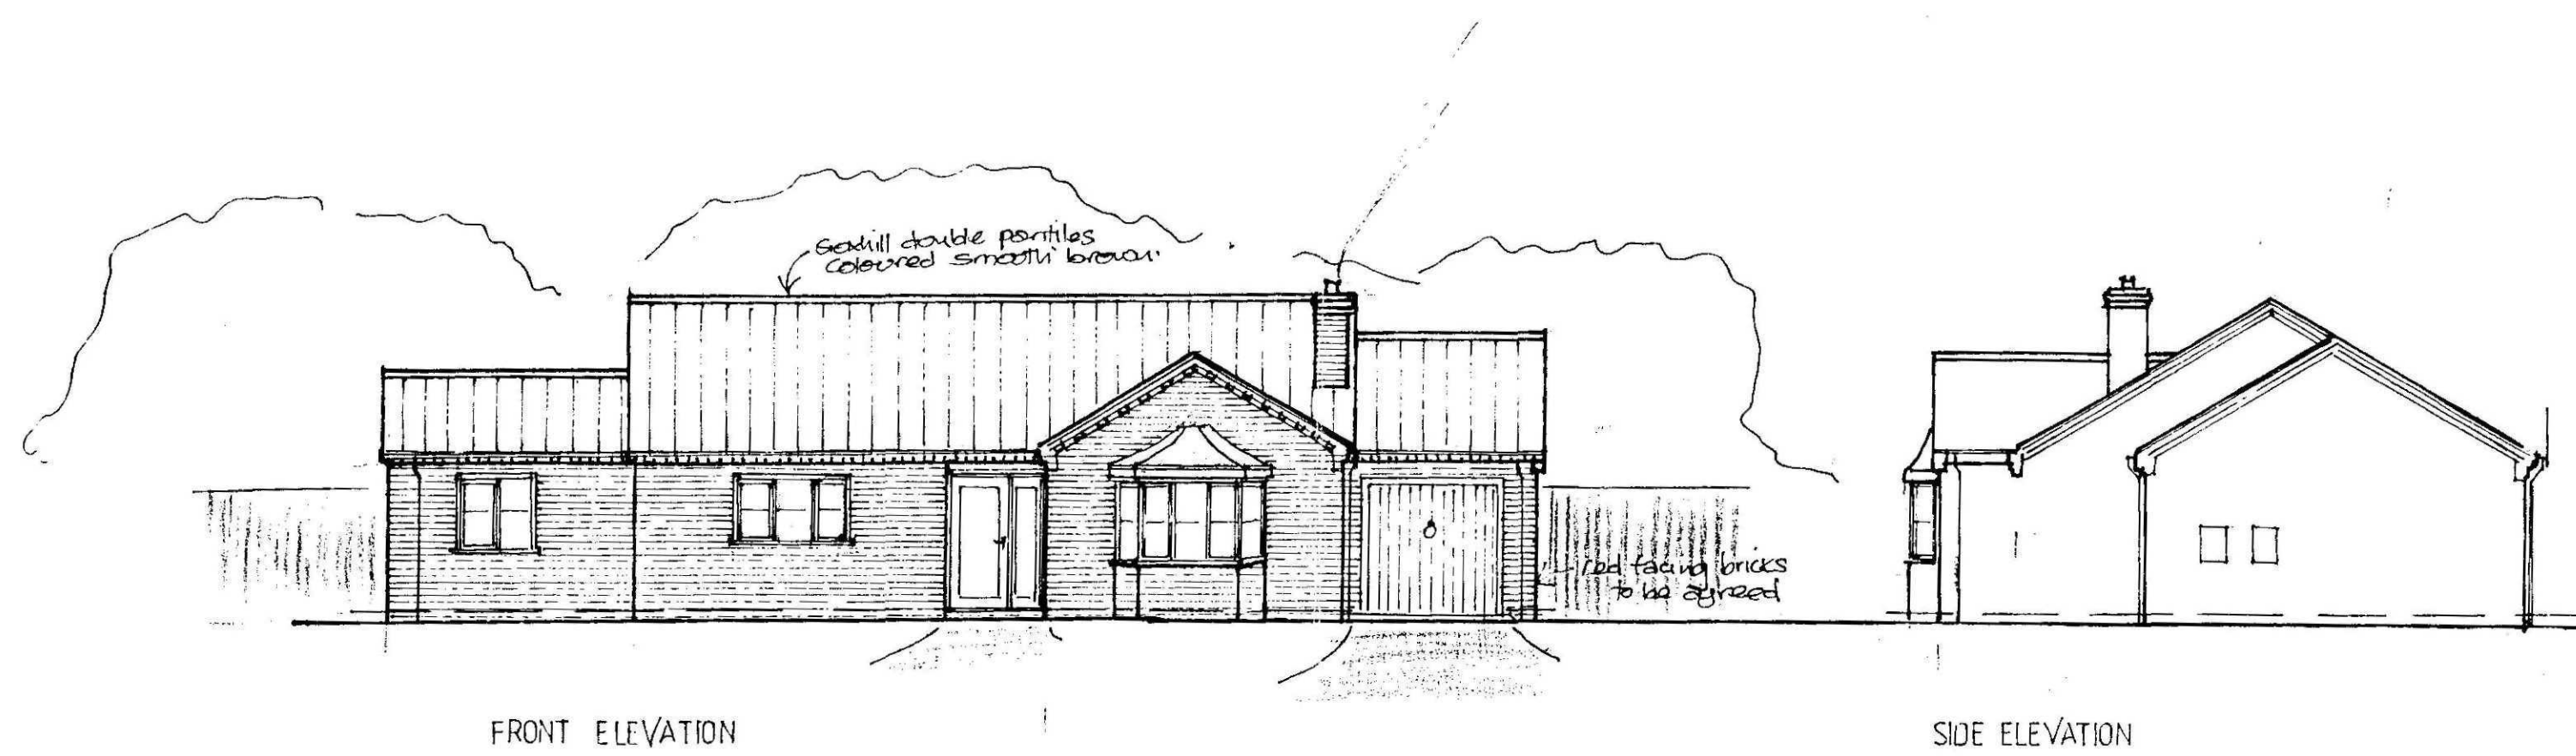

DETERMINED
PLAN

SHDC
Planning & Development
- 2 APR 2008
Ref: 02 34/09

LEV A	EXISTING DRAIN INFILL ADDITION OF E.V. SUITE	MAR 09
project:	PROPOSED NEW BUNGALOW WITH GARAGE INCL VEHICULAR ACCESS	
site:	AT LAND ADJ. 180, HIGH ROAD, WESTON. Lincs.	
client:	MR L. CLARK,	
scales:	1:50, 1:100.	date: NOV. 07.