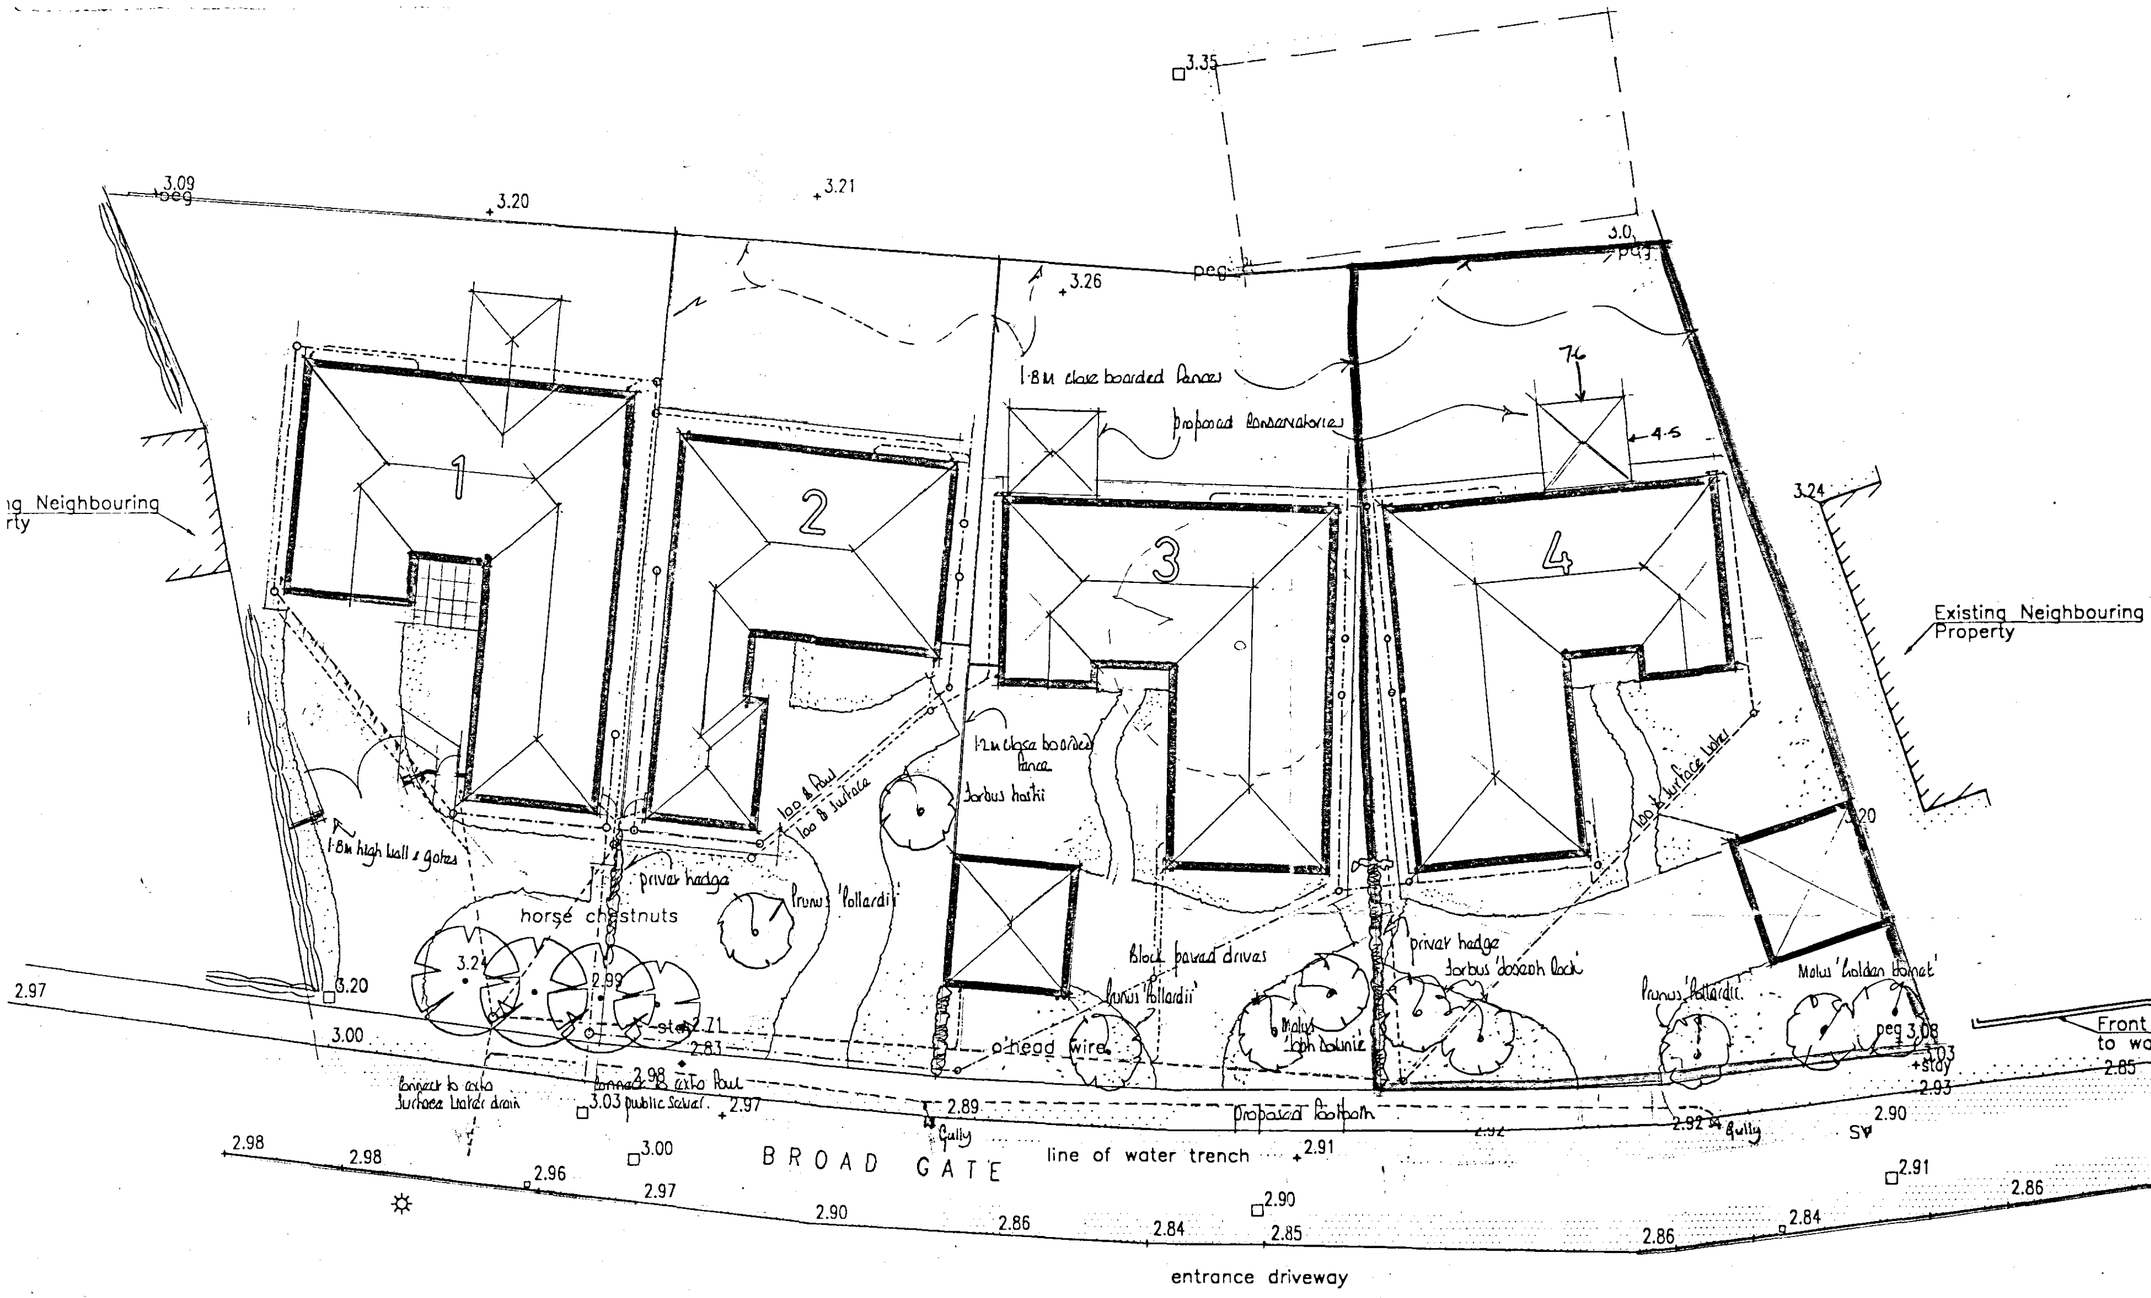


D - Feb 06 - Conservatories added to plots 3 & 4.

C - Highway drainage added

B - June 05 Drainage to 3.4. added.

A - March 05 Drainage added

EAST MIDLANDS DESIGN ASSOC.

Architectural Consultants

Willow Lodge
Horseshoe Road
Spalding
Lincs
PE11 3JA

Tel/fax :- 01775 767968
E-mail :- willowlodge@zoom.co.uk
Mobile phone :- 07710 815044

DETERMINED PLAN

238/06

Client
NESTWOOD HOMES DEVELOPMENTS LTD

Project
RESIDENTIAL DEVELOPMENT AT
BROADGATE
WESTON HILLS
SPALDING. LINCS.

Drawing
BLOCK PLAN

Scale 1:200

Date FEB 05 Drawn AL

Dwg No: 04/18/20 Rev. D