
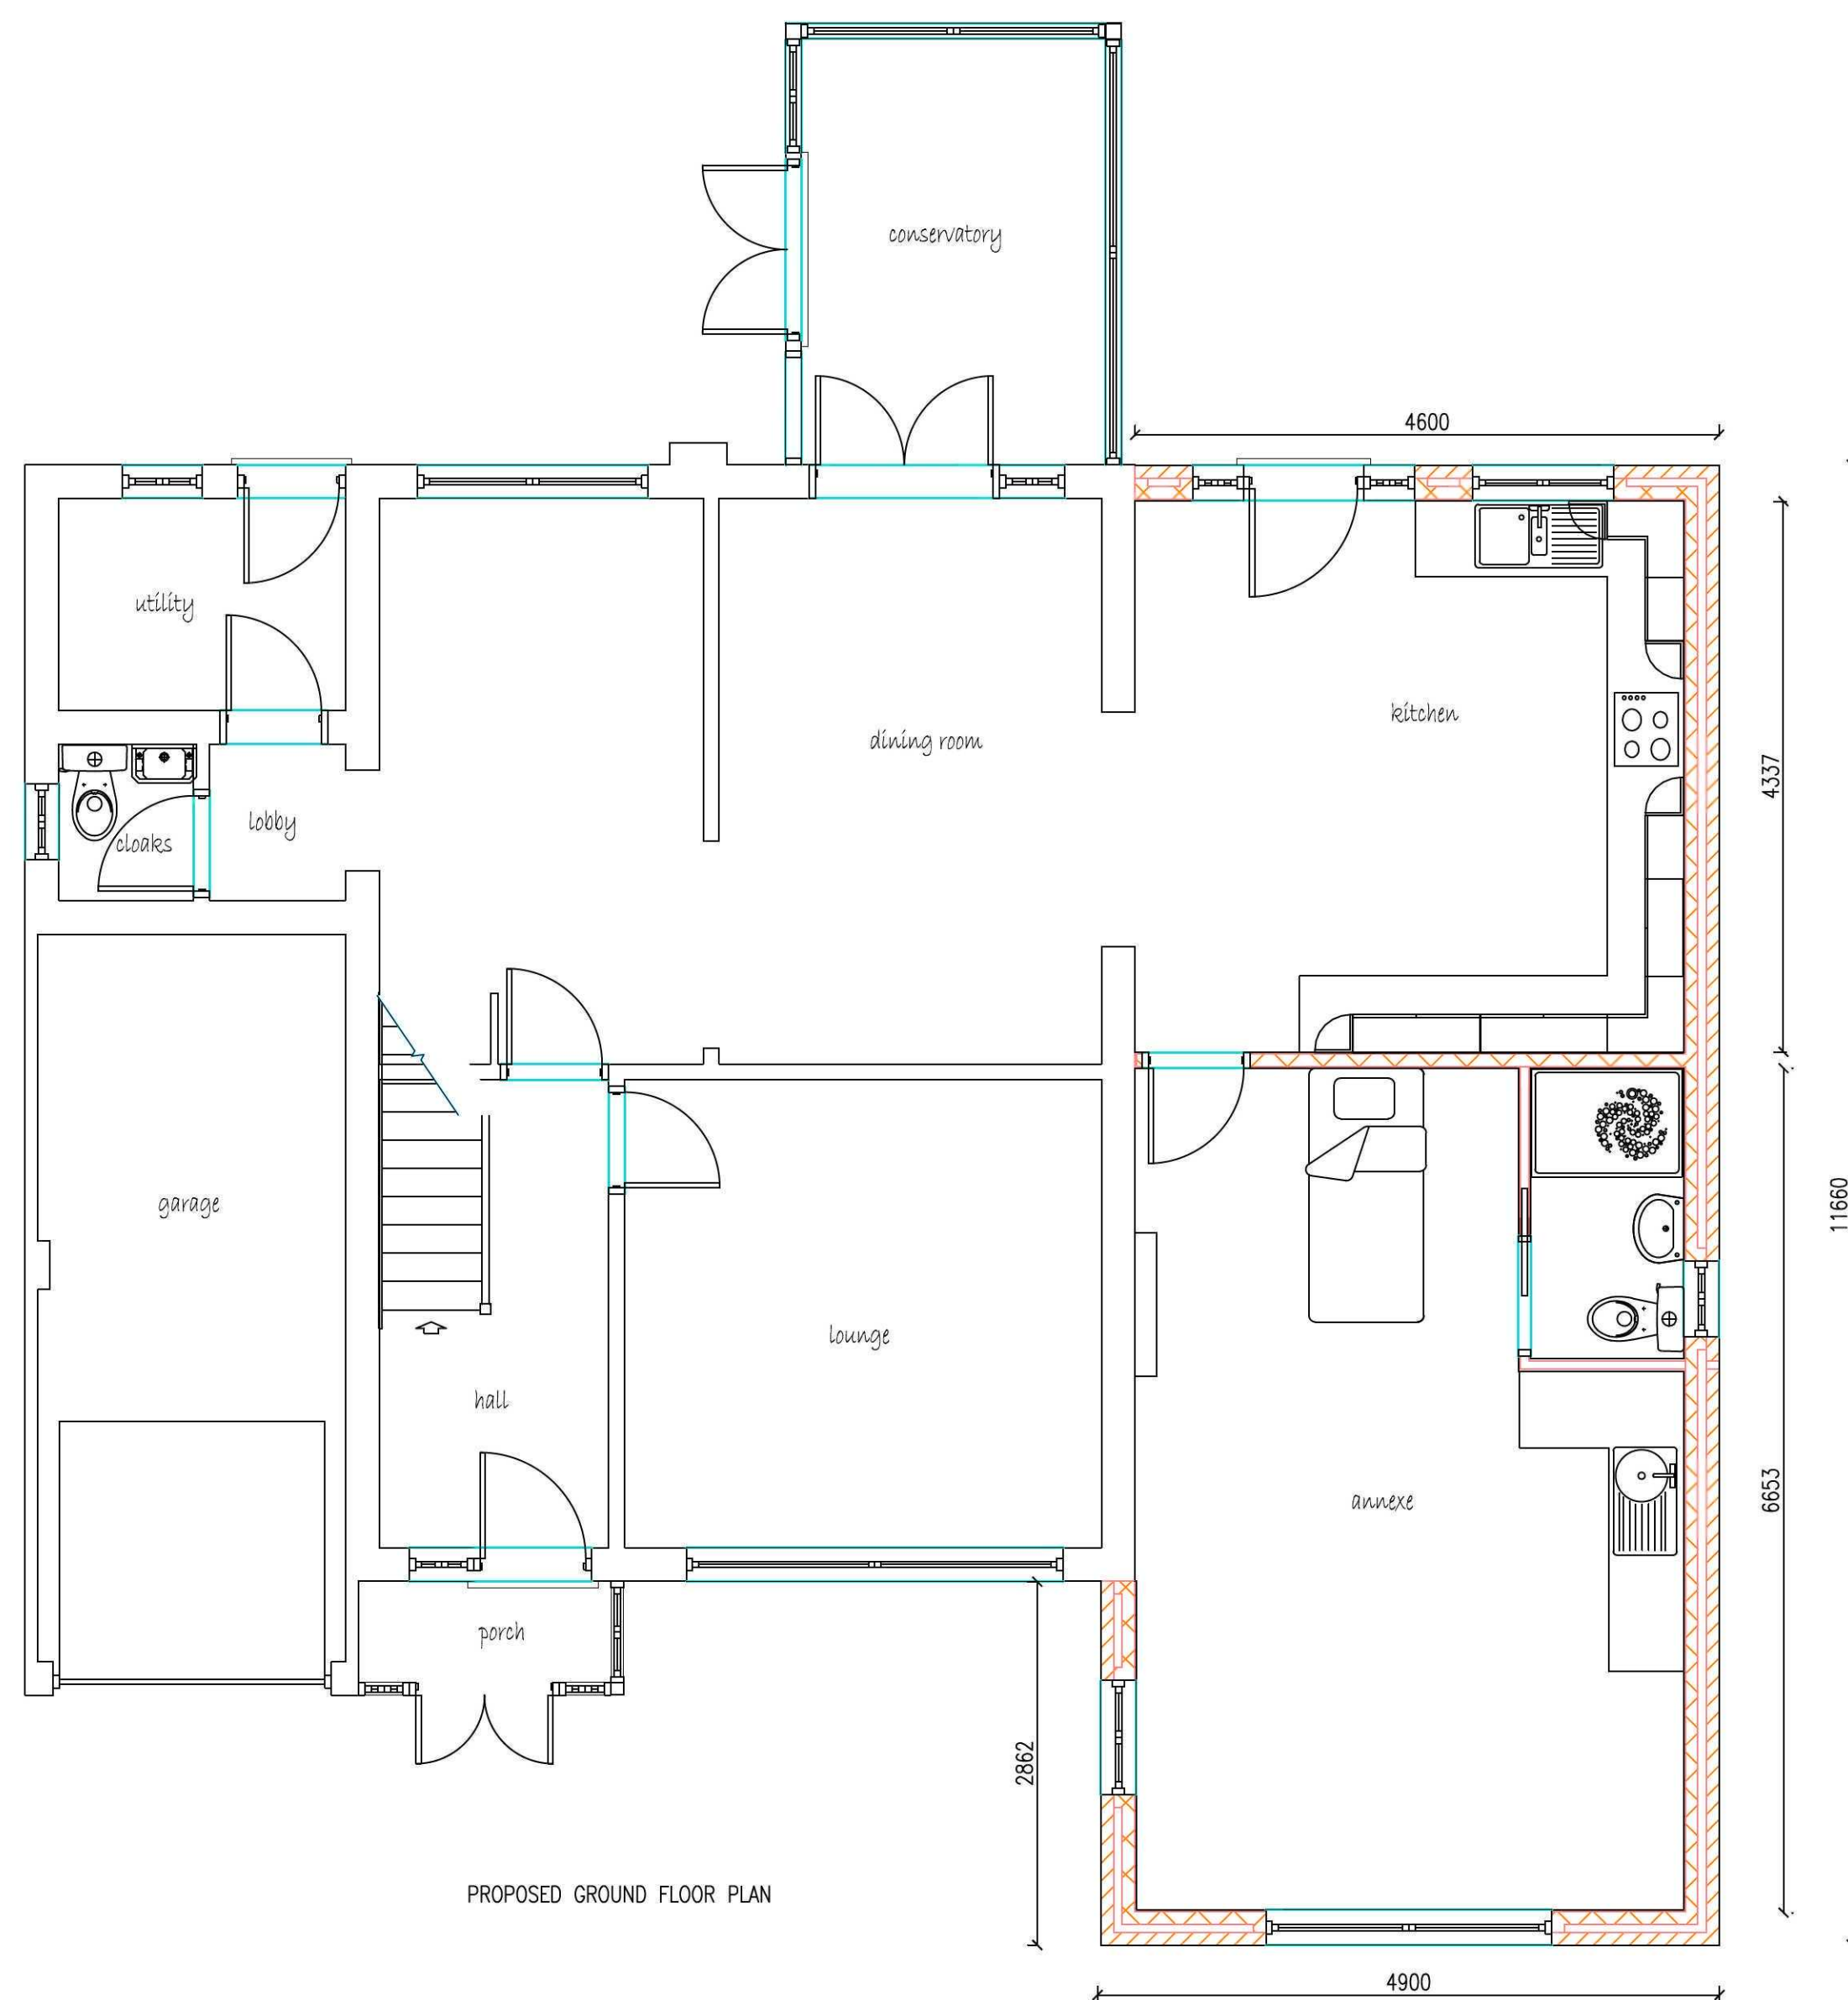
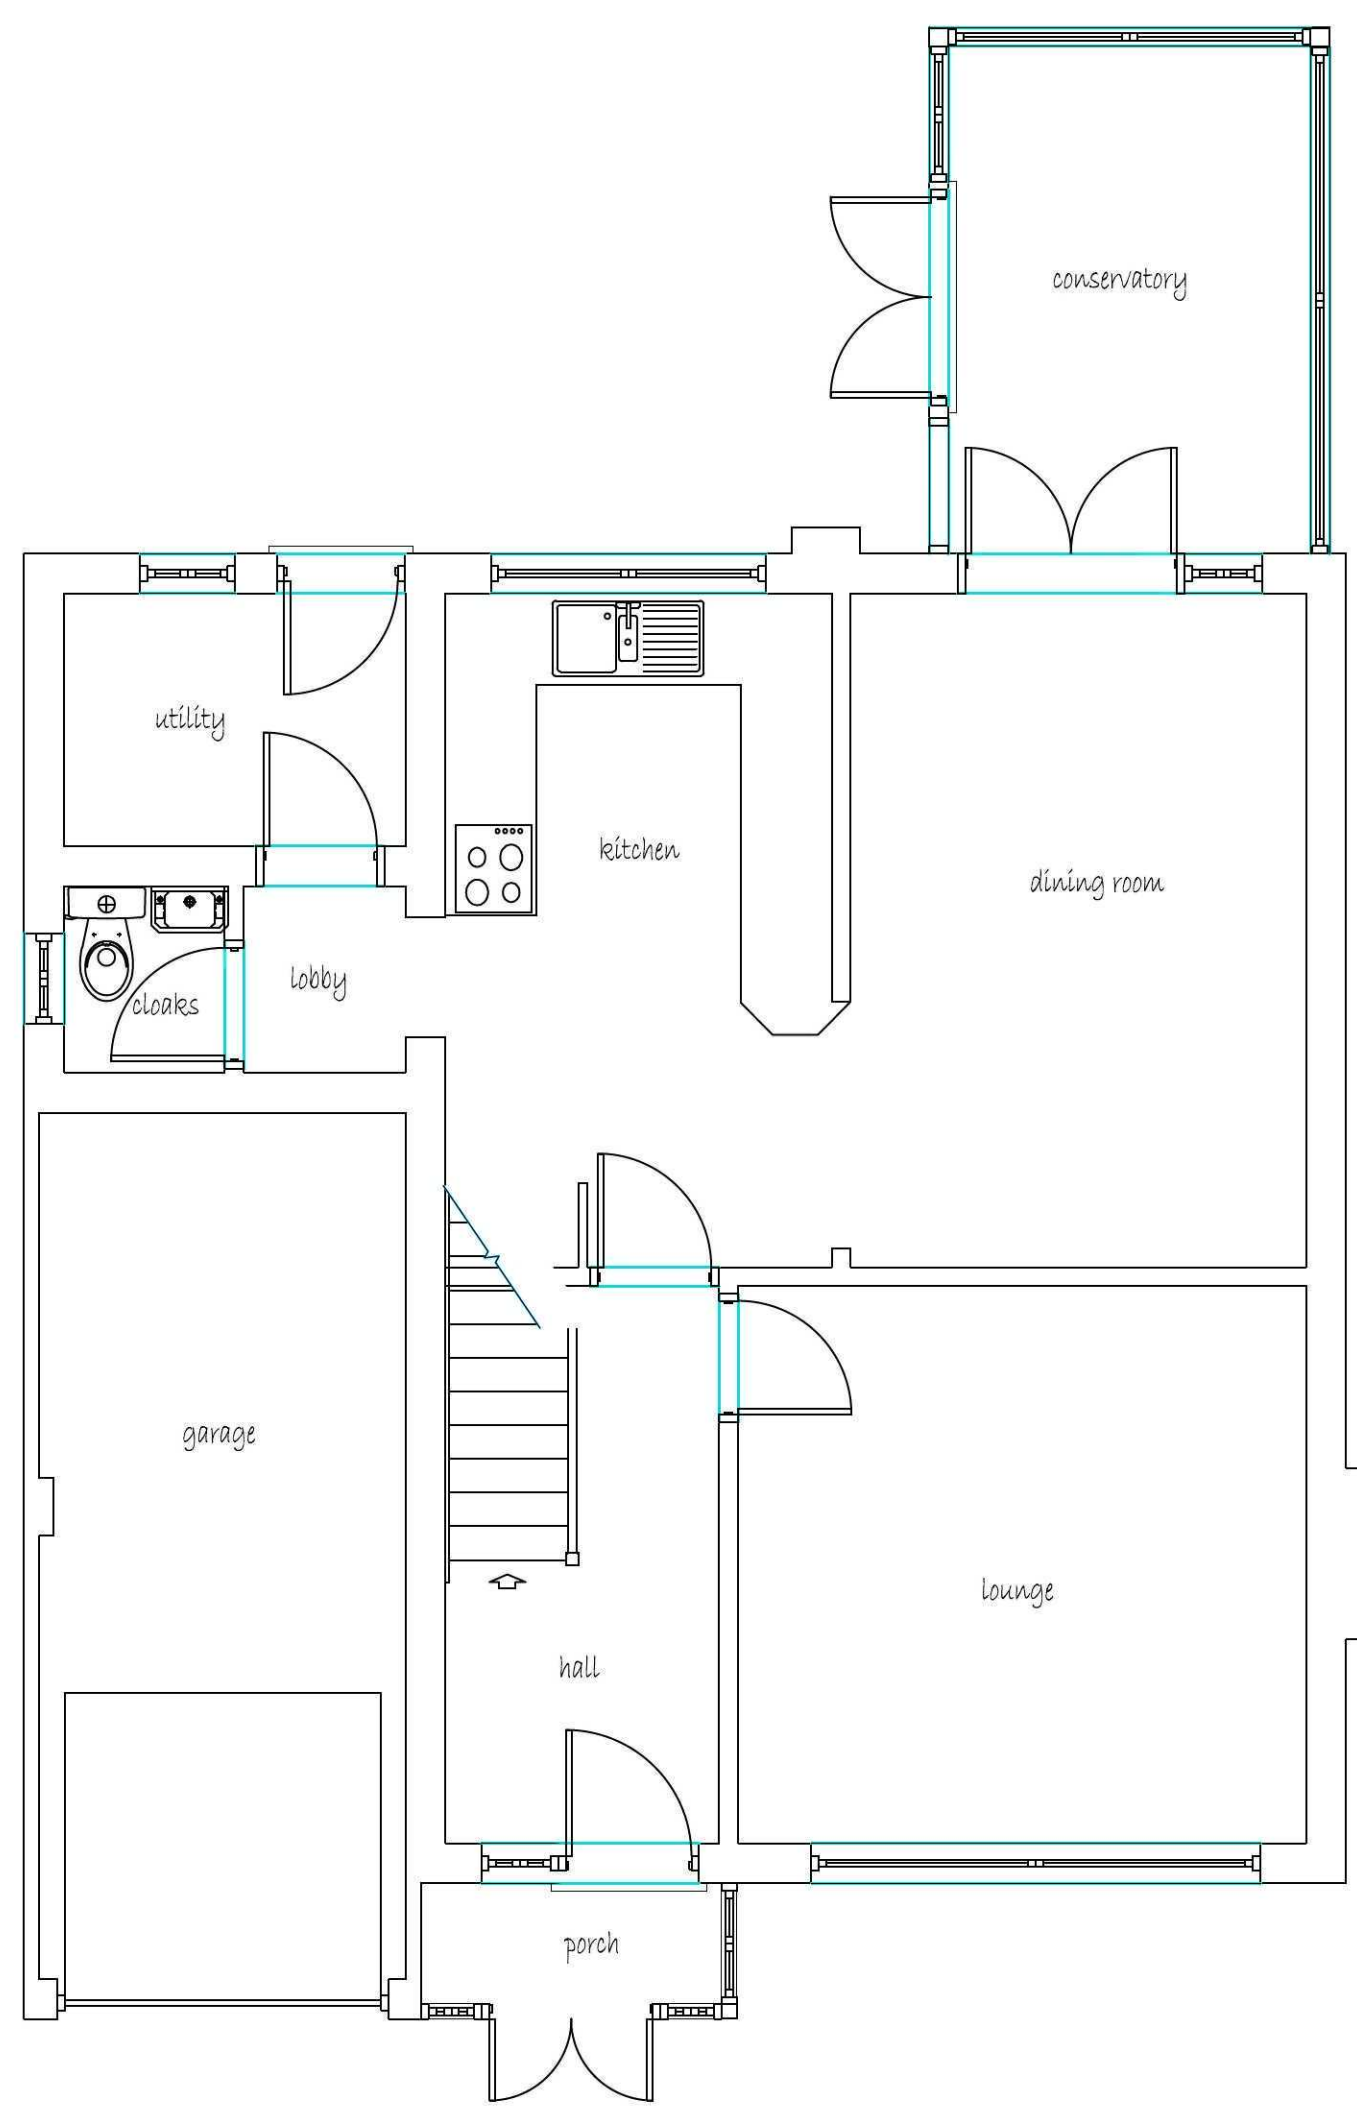
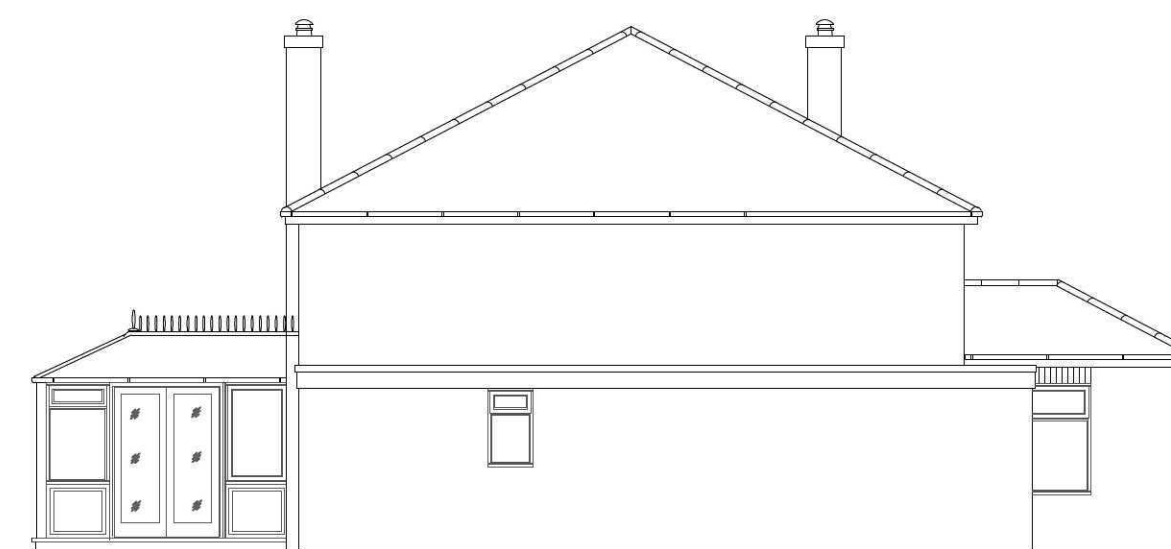
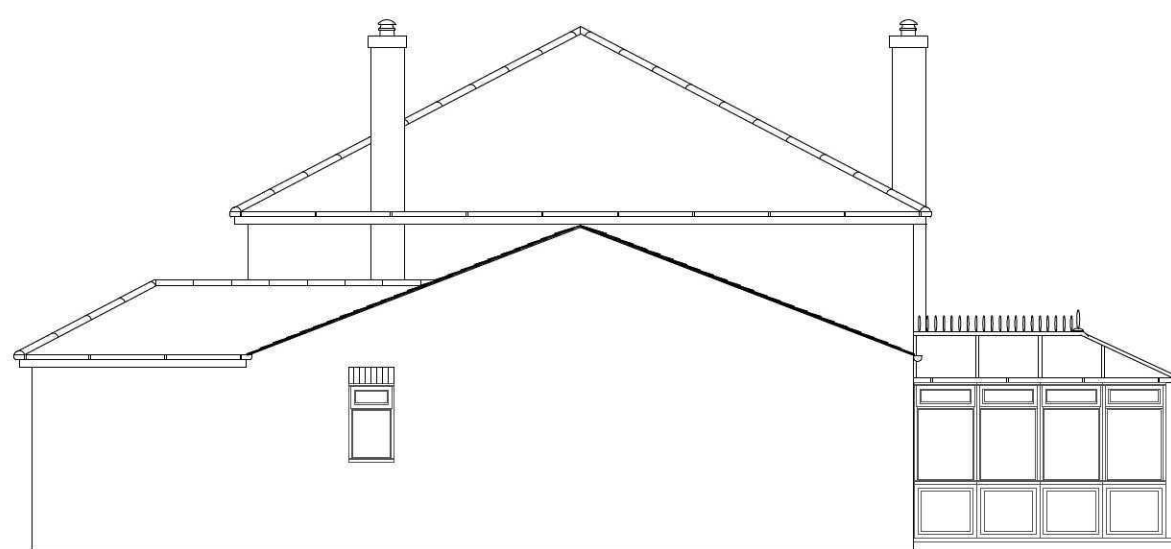
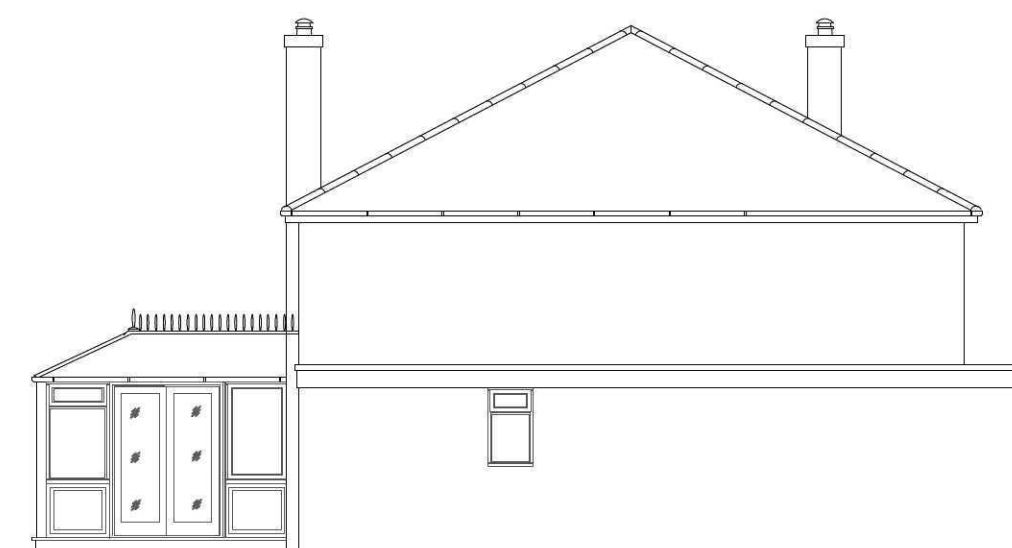
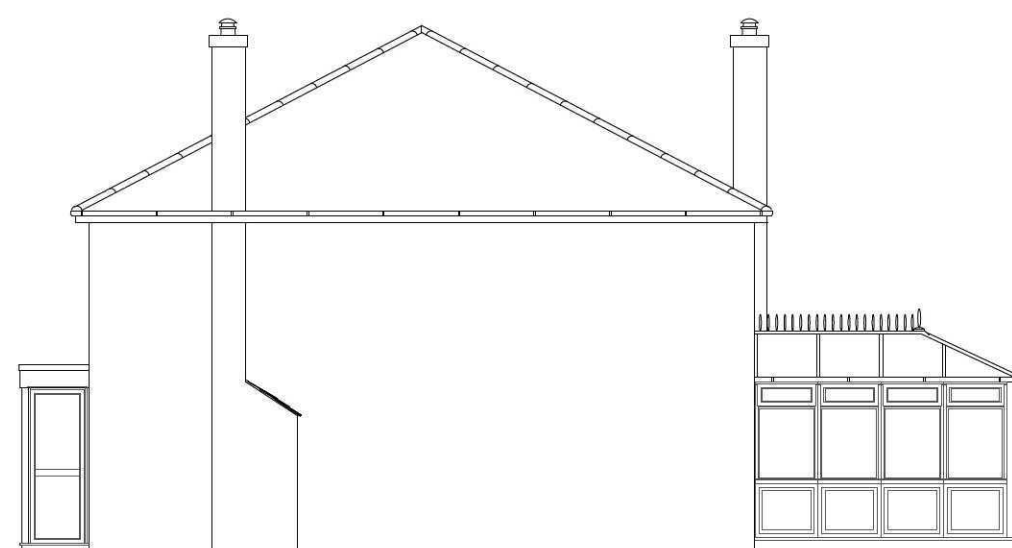


[illegible]

Ref:	Revision:	Date:
------	-----------	-------

WENMAN DESIGN SOLUTIONS Ltd.

2 Austendyke Road
Weston Hills
Spalding
Lincs. PE12 6BX
Tel : 01775 724171
Fax : 01775 720445
Mobile : 0784 17184
enquiries@wenman

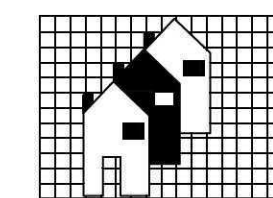

Project:
PROPOSED SINGLE STOREY SIDE EXTENSION

Client: MR & MRS SEE & MR. W.G. ELLIS
309 BROADGATE
WESTON HILLS
SPALDING

DRAFT PROPOSAL

DRAWING N°:
WEN/1475/12/00

DATE: MARCH 2012

DRAWN BY: RW

SCALES:
1:50 1:100

[illegible]