
CHEQUERS OF WESTON

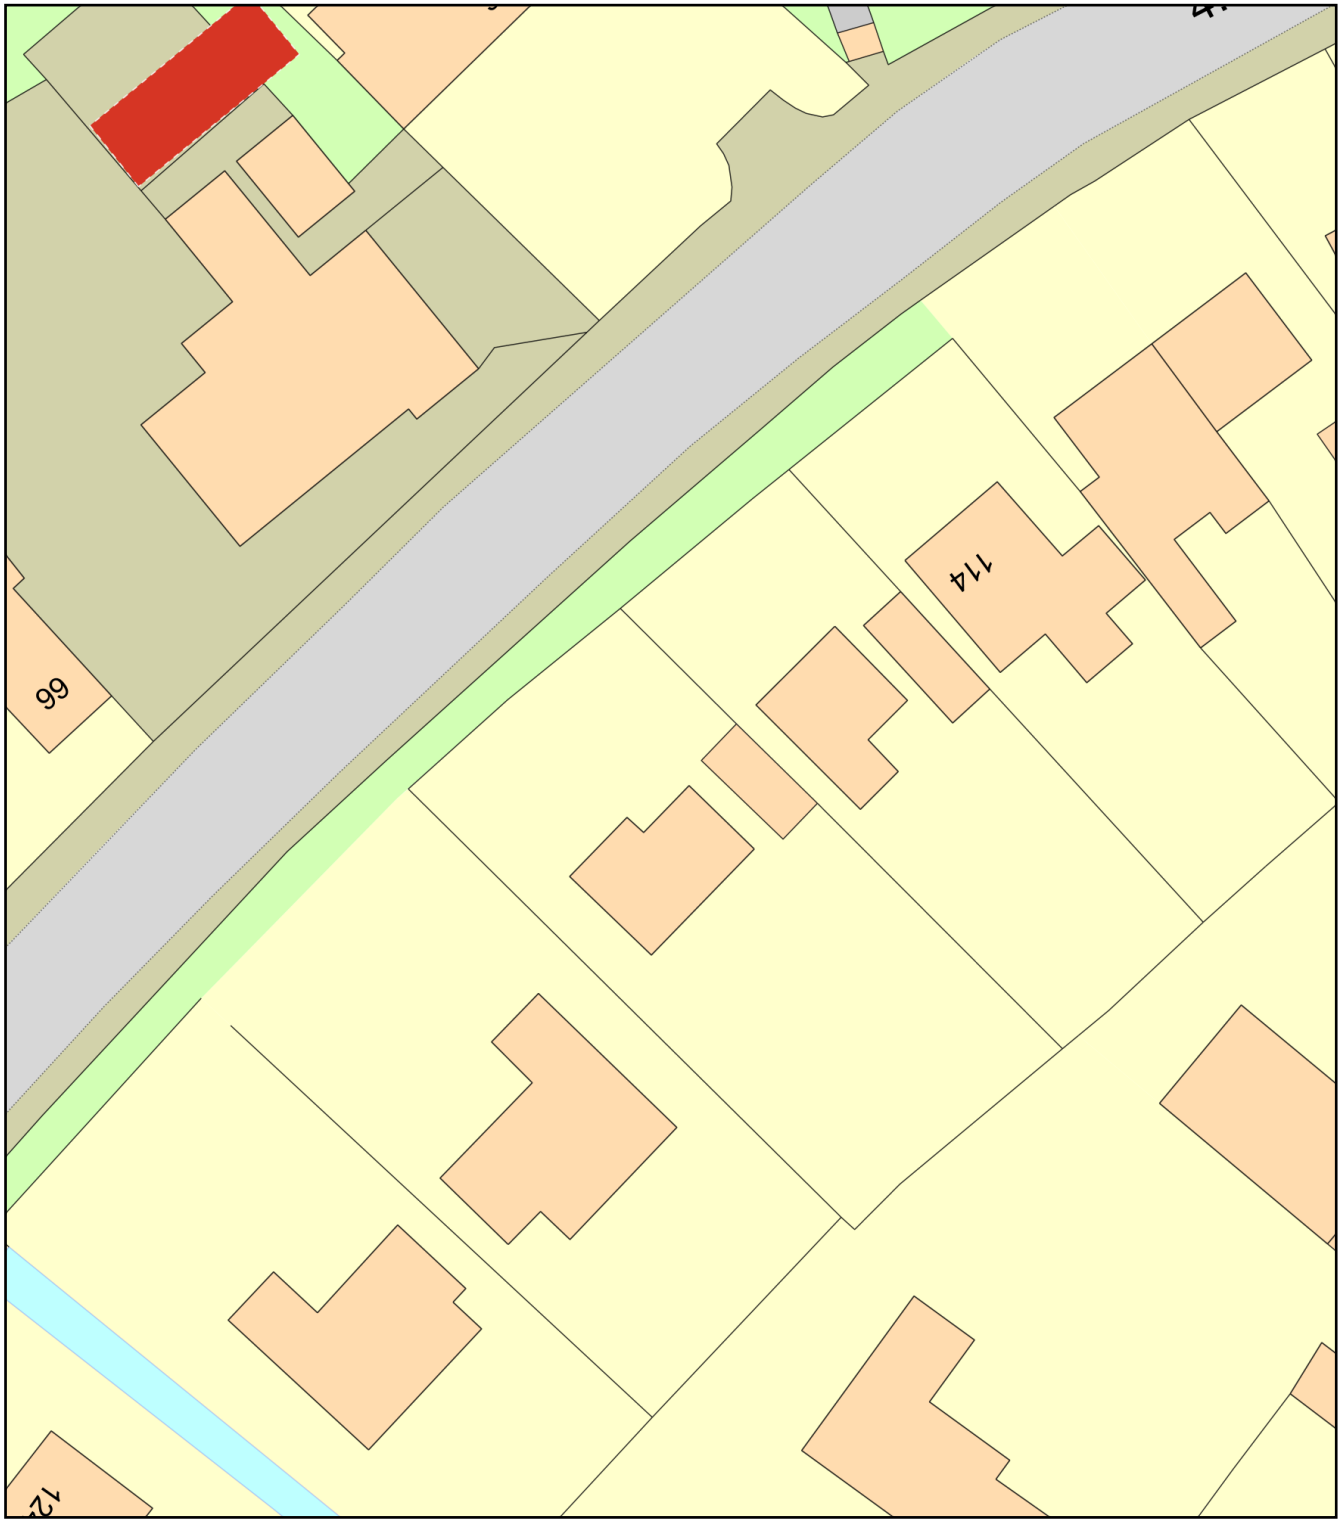

0 20
Metres

N

ReQuestaPlan

Plan Produced for: KATIE BOOTH

Date Produced: 17 Mar 2021

Plan Reference Number: TQRQM21076223845186

Scale: 1:500 @ A4

© Crown copyright and database rights 2019 OS 100042766