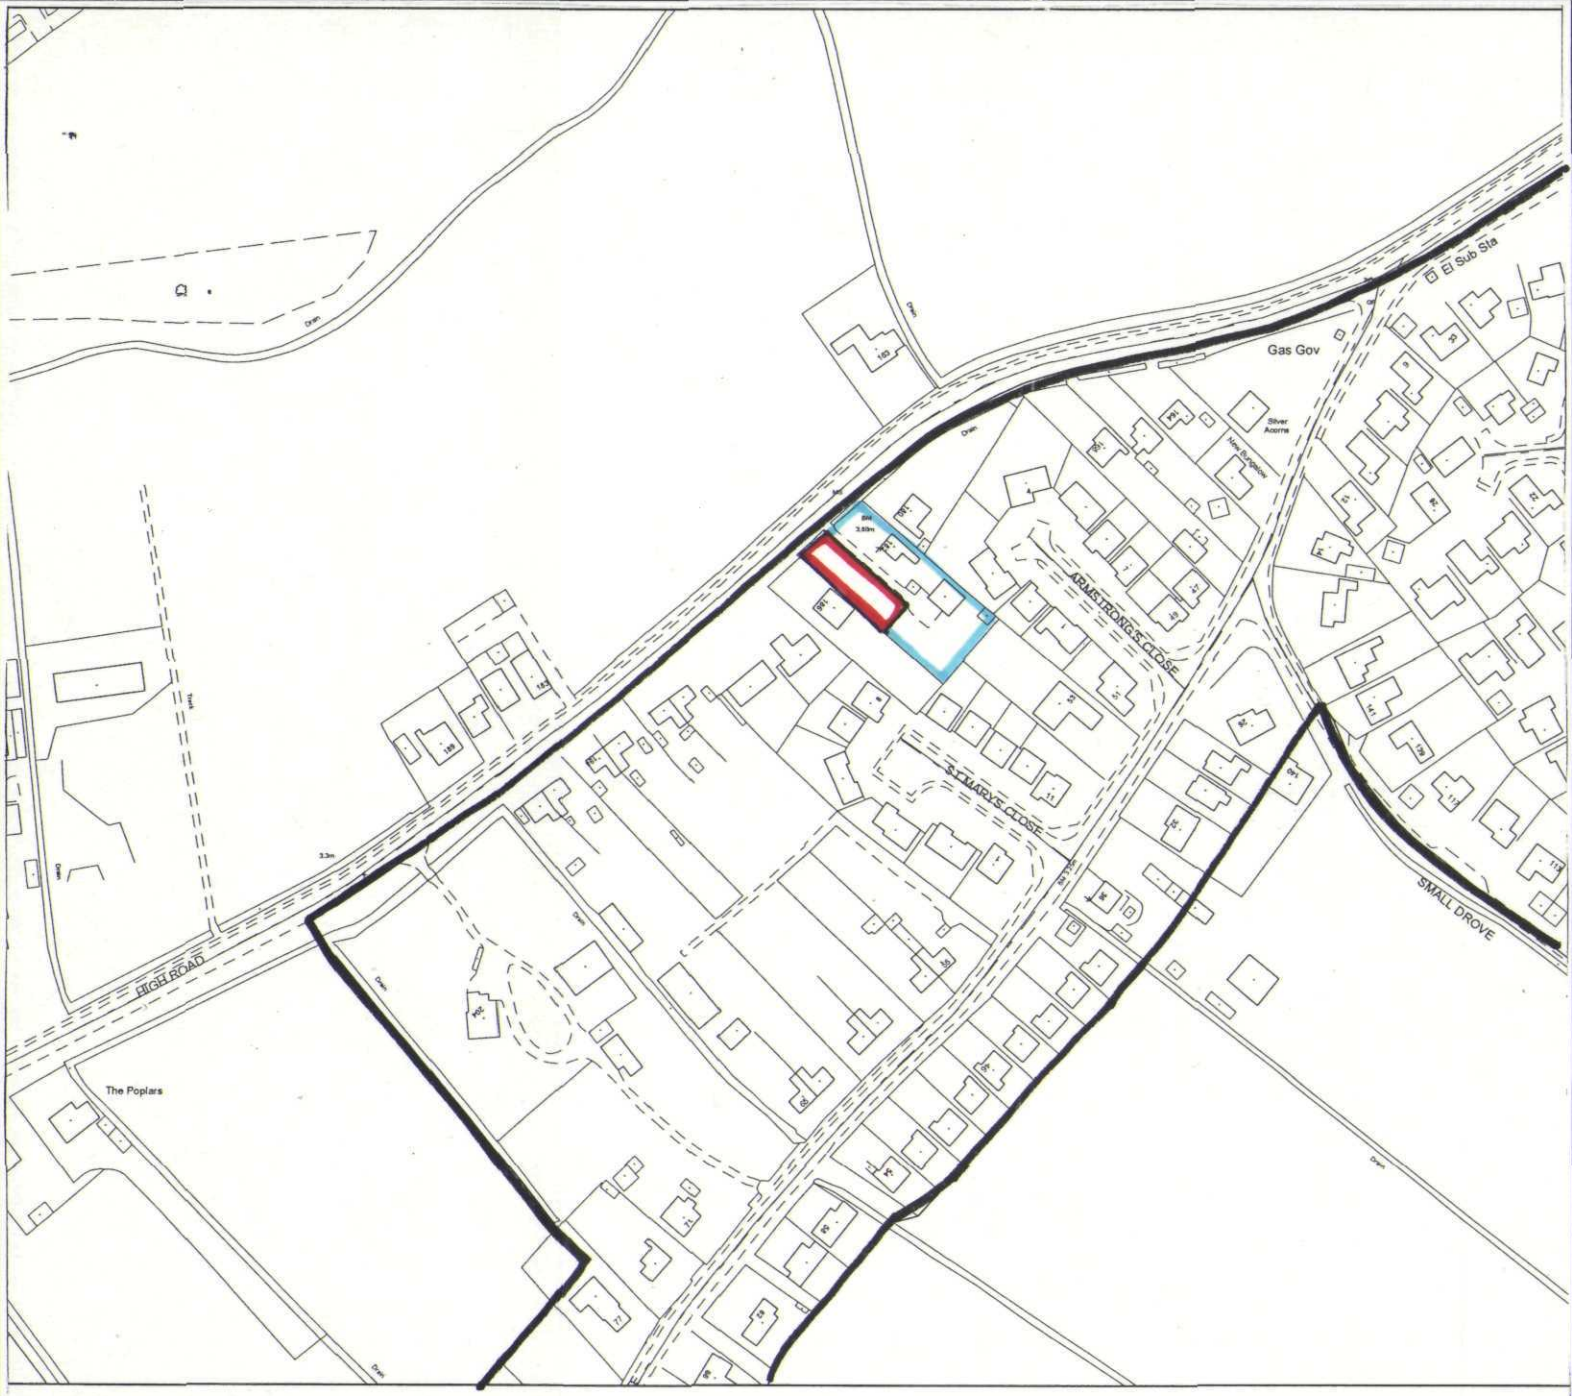


South Holland District Council

Planning & Development

Appeal by

J T & J A Bosworth

Appeal Site

Development Boundary

Land also in ownership

Steve Williams
Head of Planning & Development
Council Offices,
Priory Road, Spalding, Lincs
PE11 2XE

Scale: 1:2500	**Date: July 2004**
Plan 'A'	**North ↑**

own Copyright. South Holland District Council 100018215

16/07/2004 TF2824NE 1:2500