
573 Broadgate - Block Plan

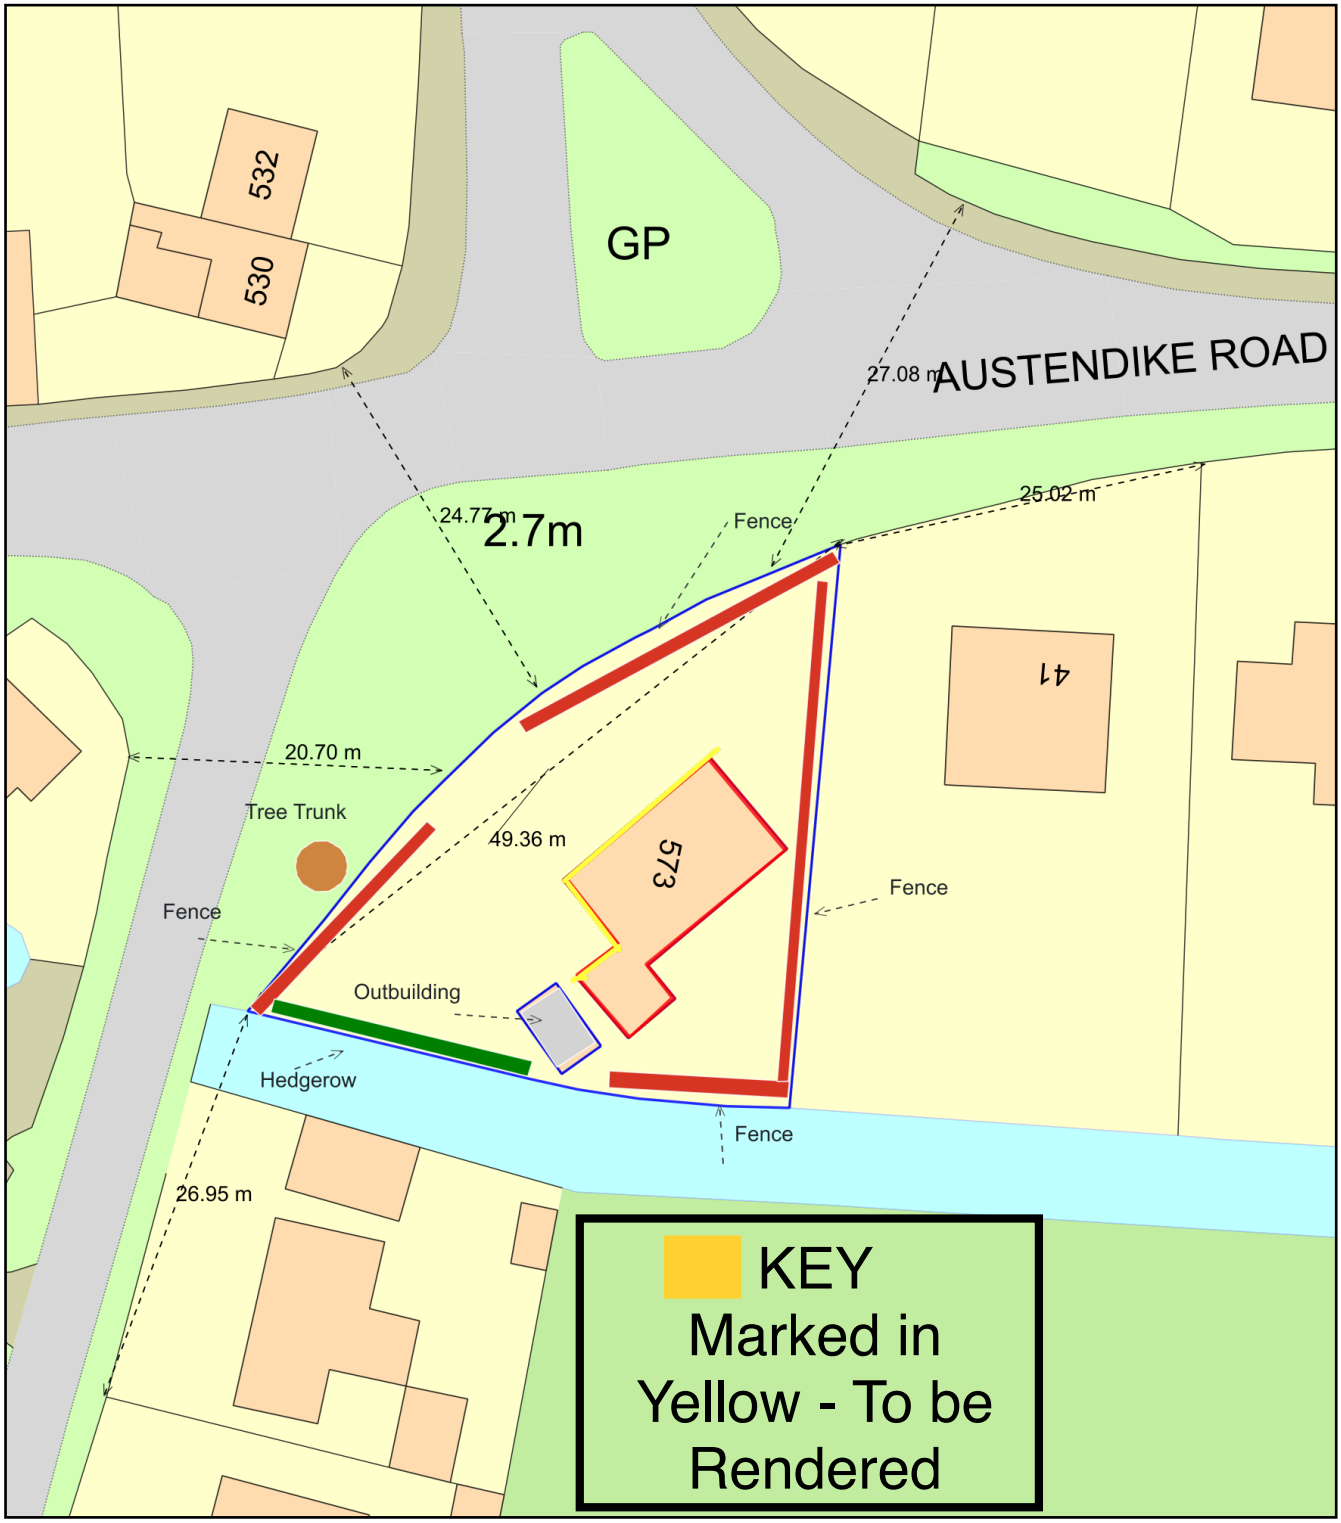

0 20
Metres

N

ReQuestaPlan

Plan Produced for: Ashley Clues

Date Produced: 09 Mar 2022

Plan Reference Number: TQRQM22068123943399

Scale: 1:500 @ A4

© Crown copyright and database rights 2021 OS 100042766