
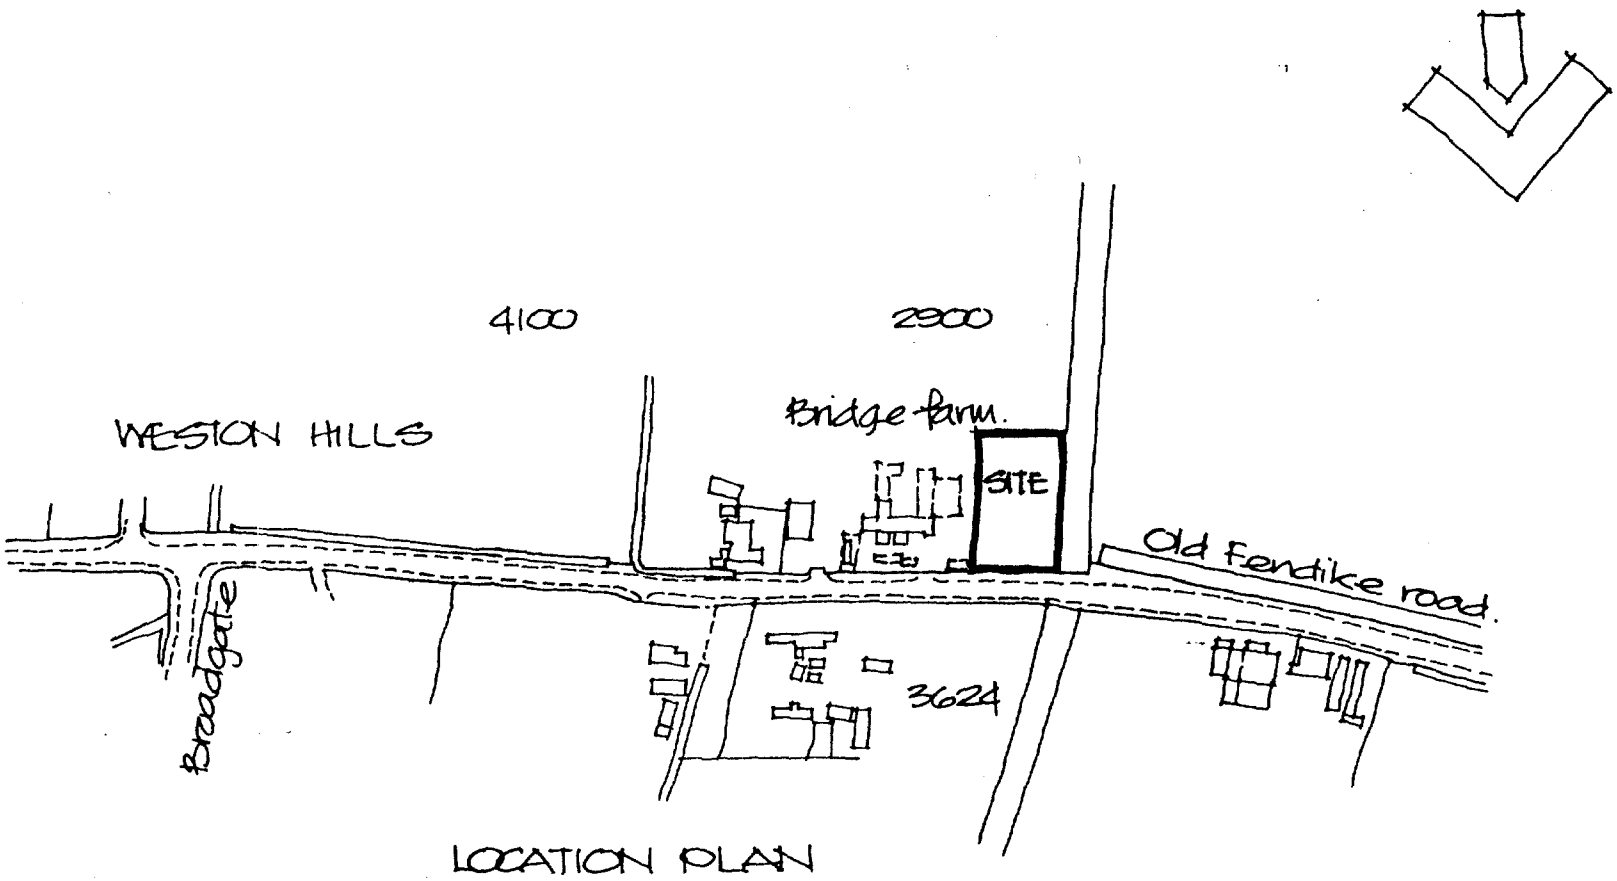


LOCATION PLAN
Scale 1:2500

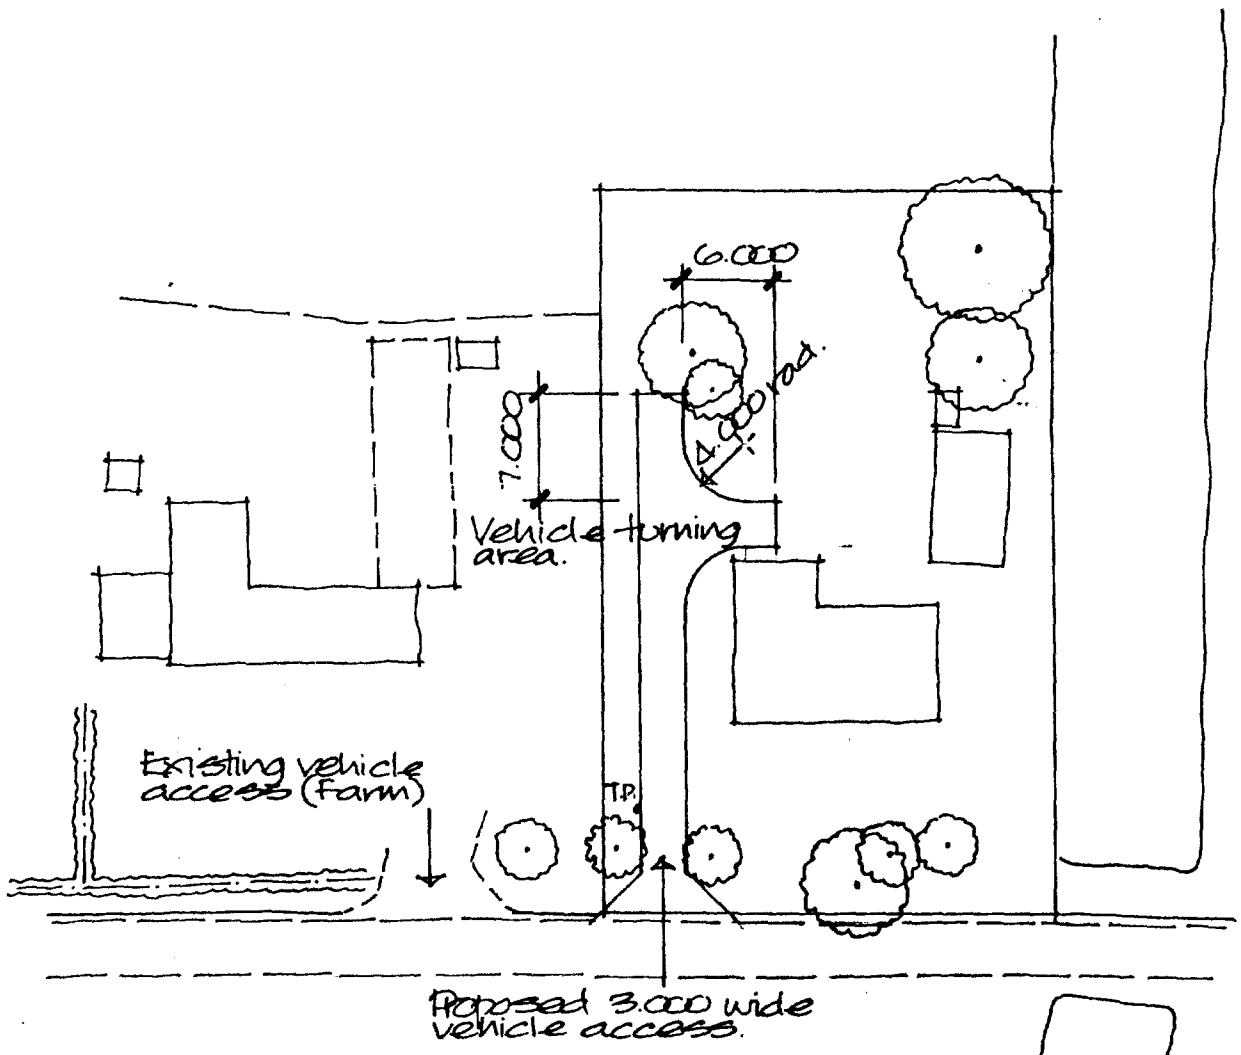

BLOCK PLAN Scale 1:500

PLANNING DEPARTMENT
PLAN ATTACHED

0268/98

DETERMINED
PLAN

Project
PROPOSED NEW VEHICLE ACCESS TO PROPERTY 44 OLD FENDIKE ROAD, WESTON HILLS.

ALAN HORNSBY
ARCHITECTURAL SERVICES
'Little Acre'
Peak Hill, Cowbit,
Spalding, Lincs. PE12 6AW
Tel. Holbeach (01406) 380591

Client
MR A.E. DEAN

Scale

Date March 98

Drg. no.
98/19/01

AM ADMEL 230