


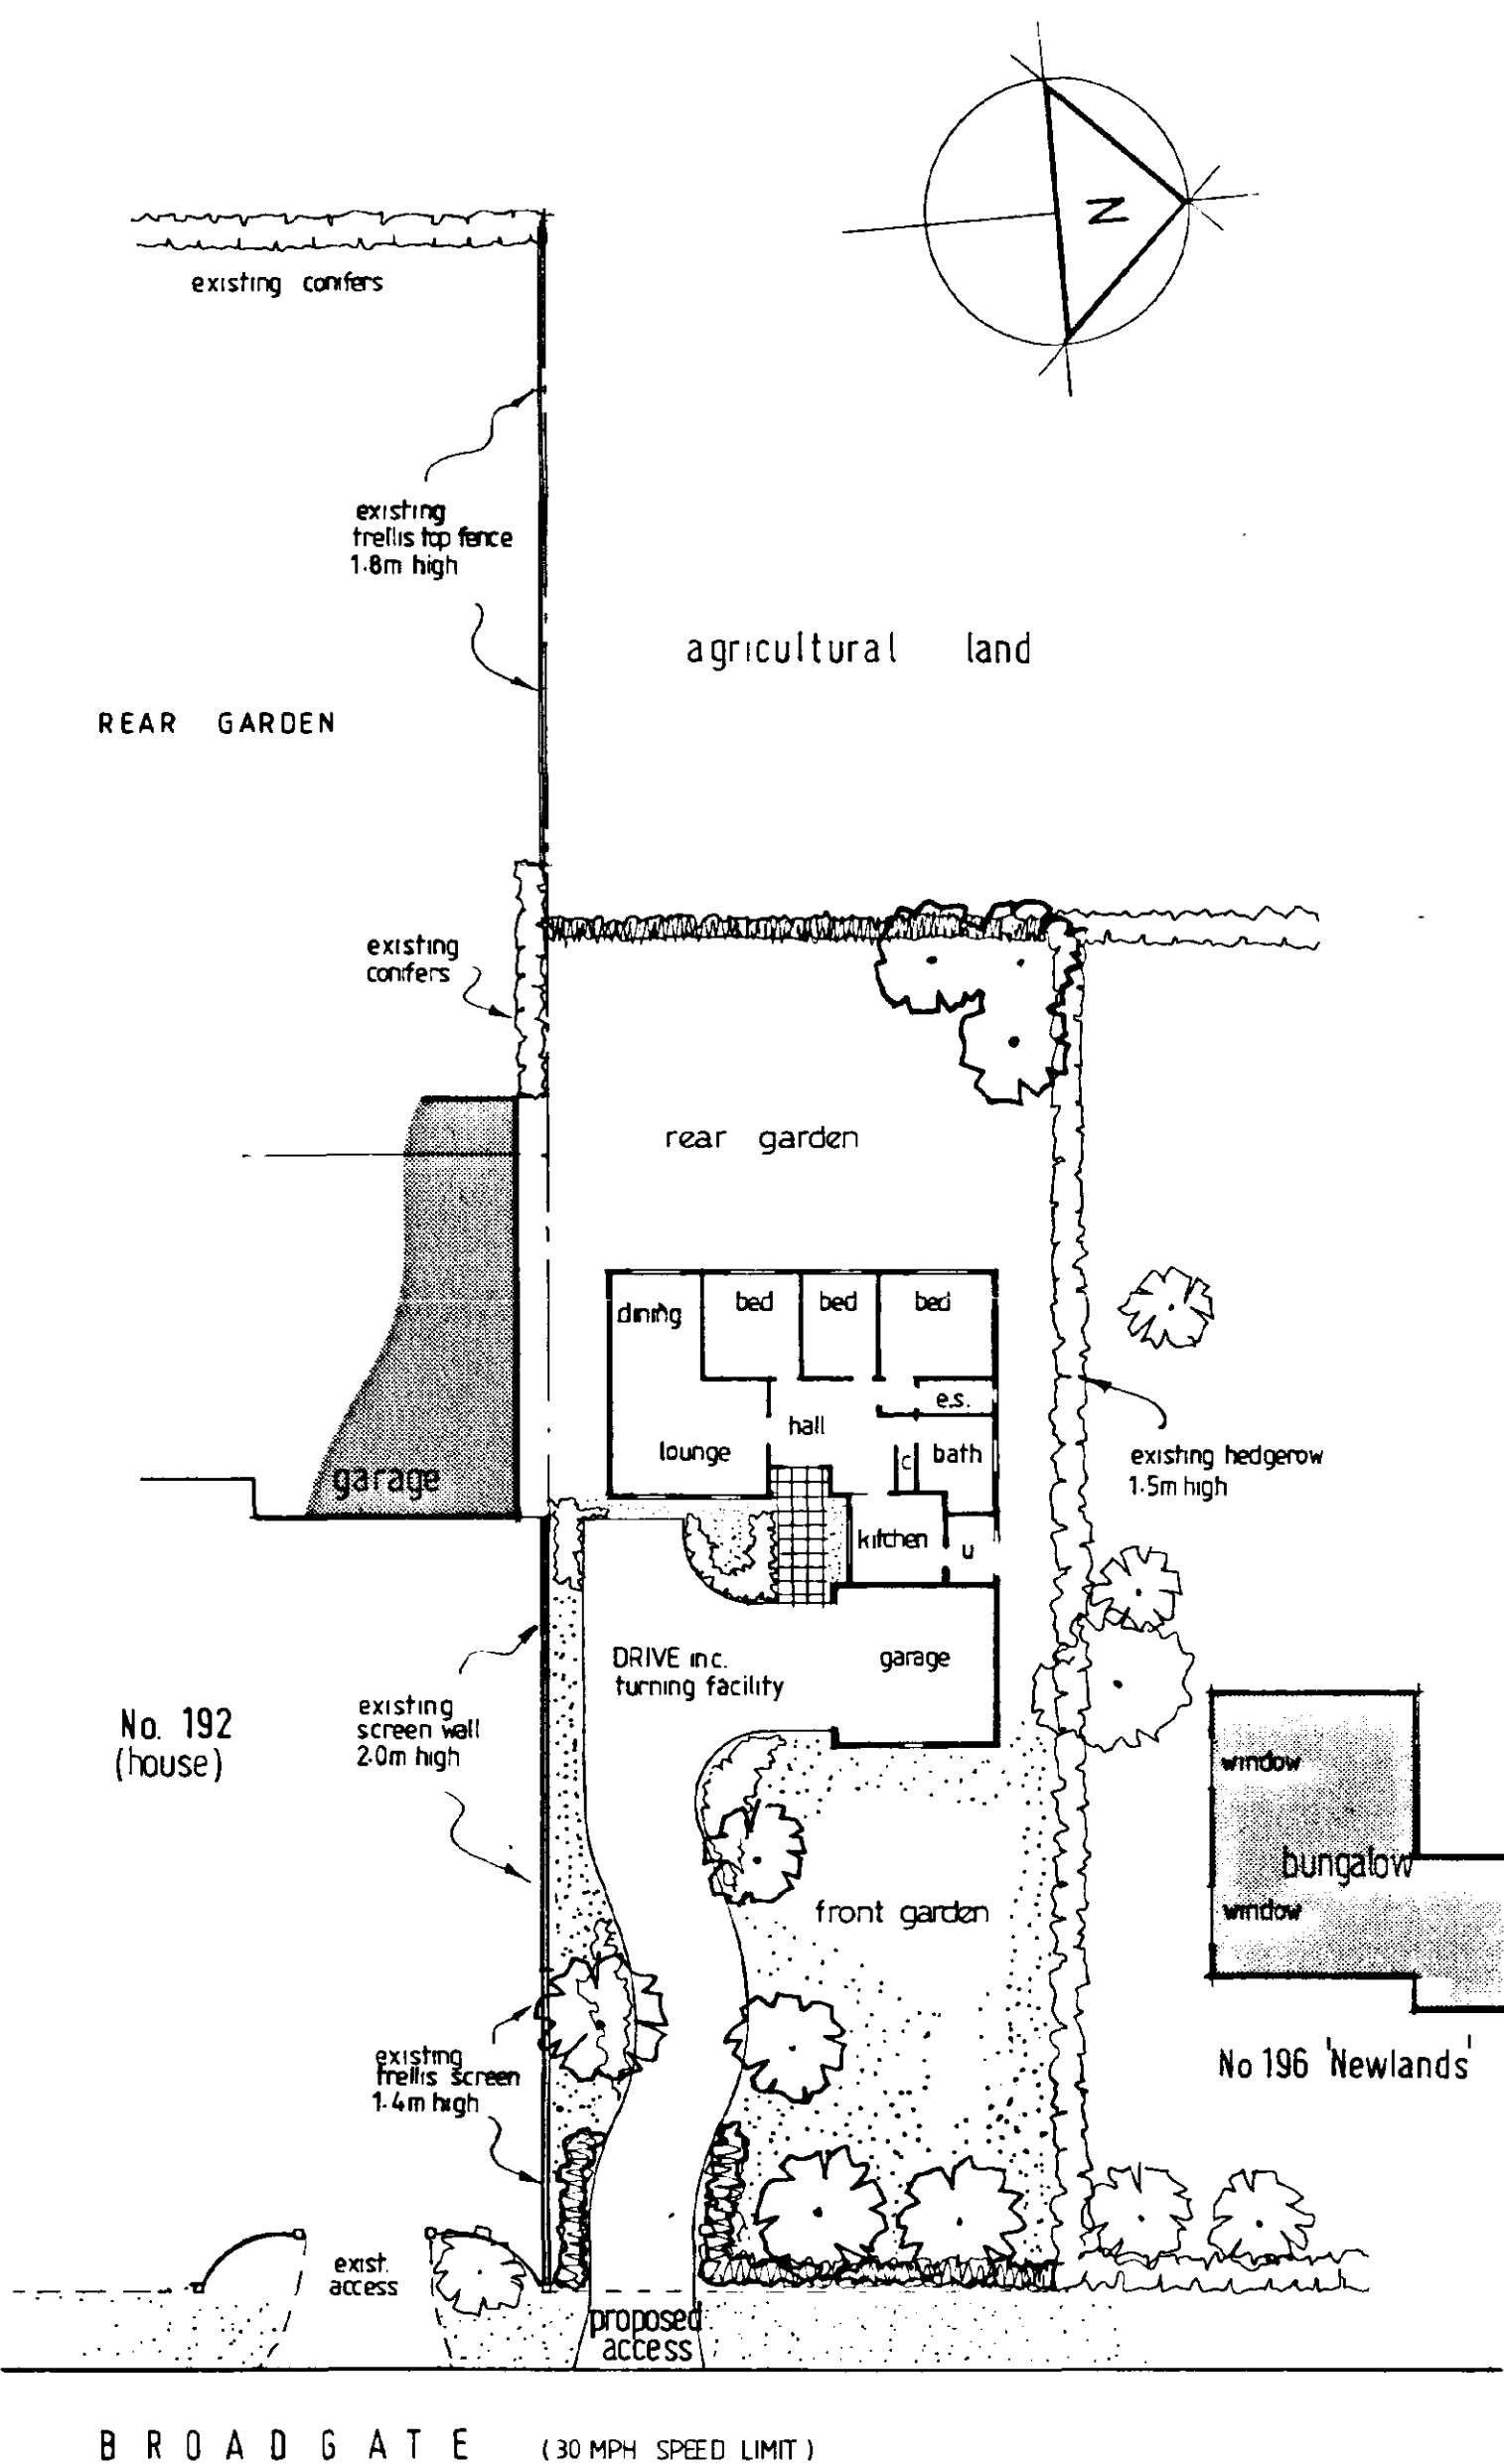


SITE LAYOUT

1:250 scale

please note :
 ILLUSTRATIVE SITE LAYOUT ONLY -
 Bungalow Design & Siting subject to
 Detailed Application

LOCATION PLAN

1:2500 scale

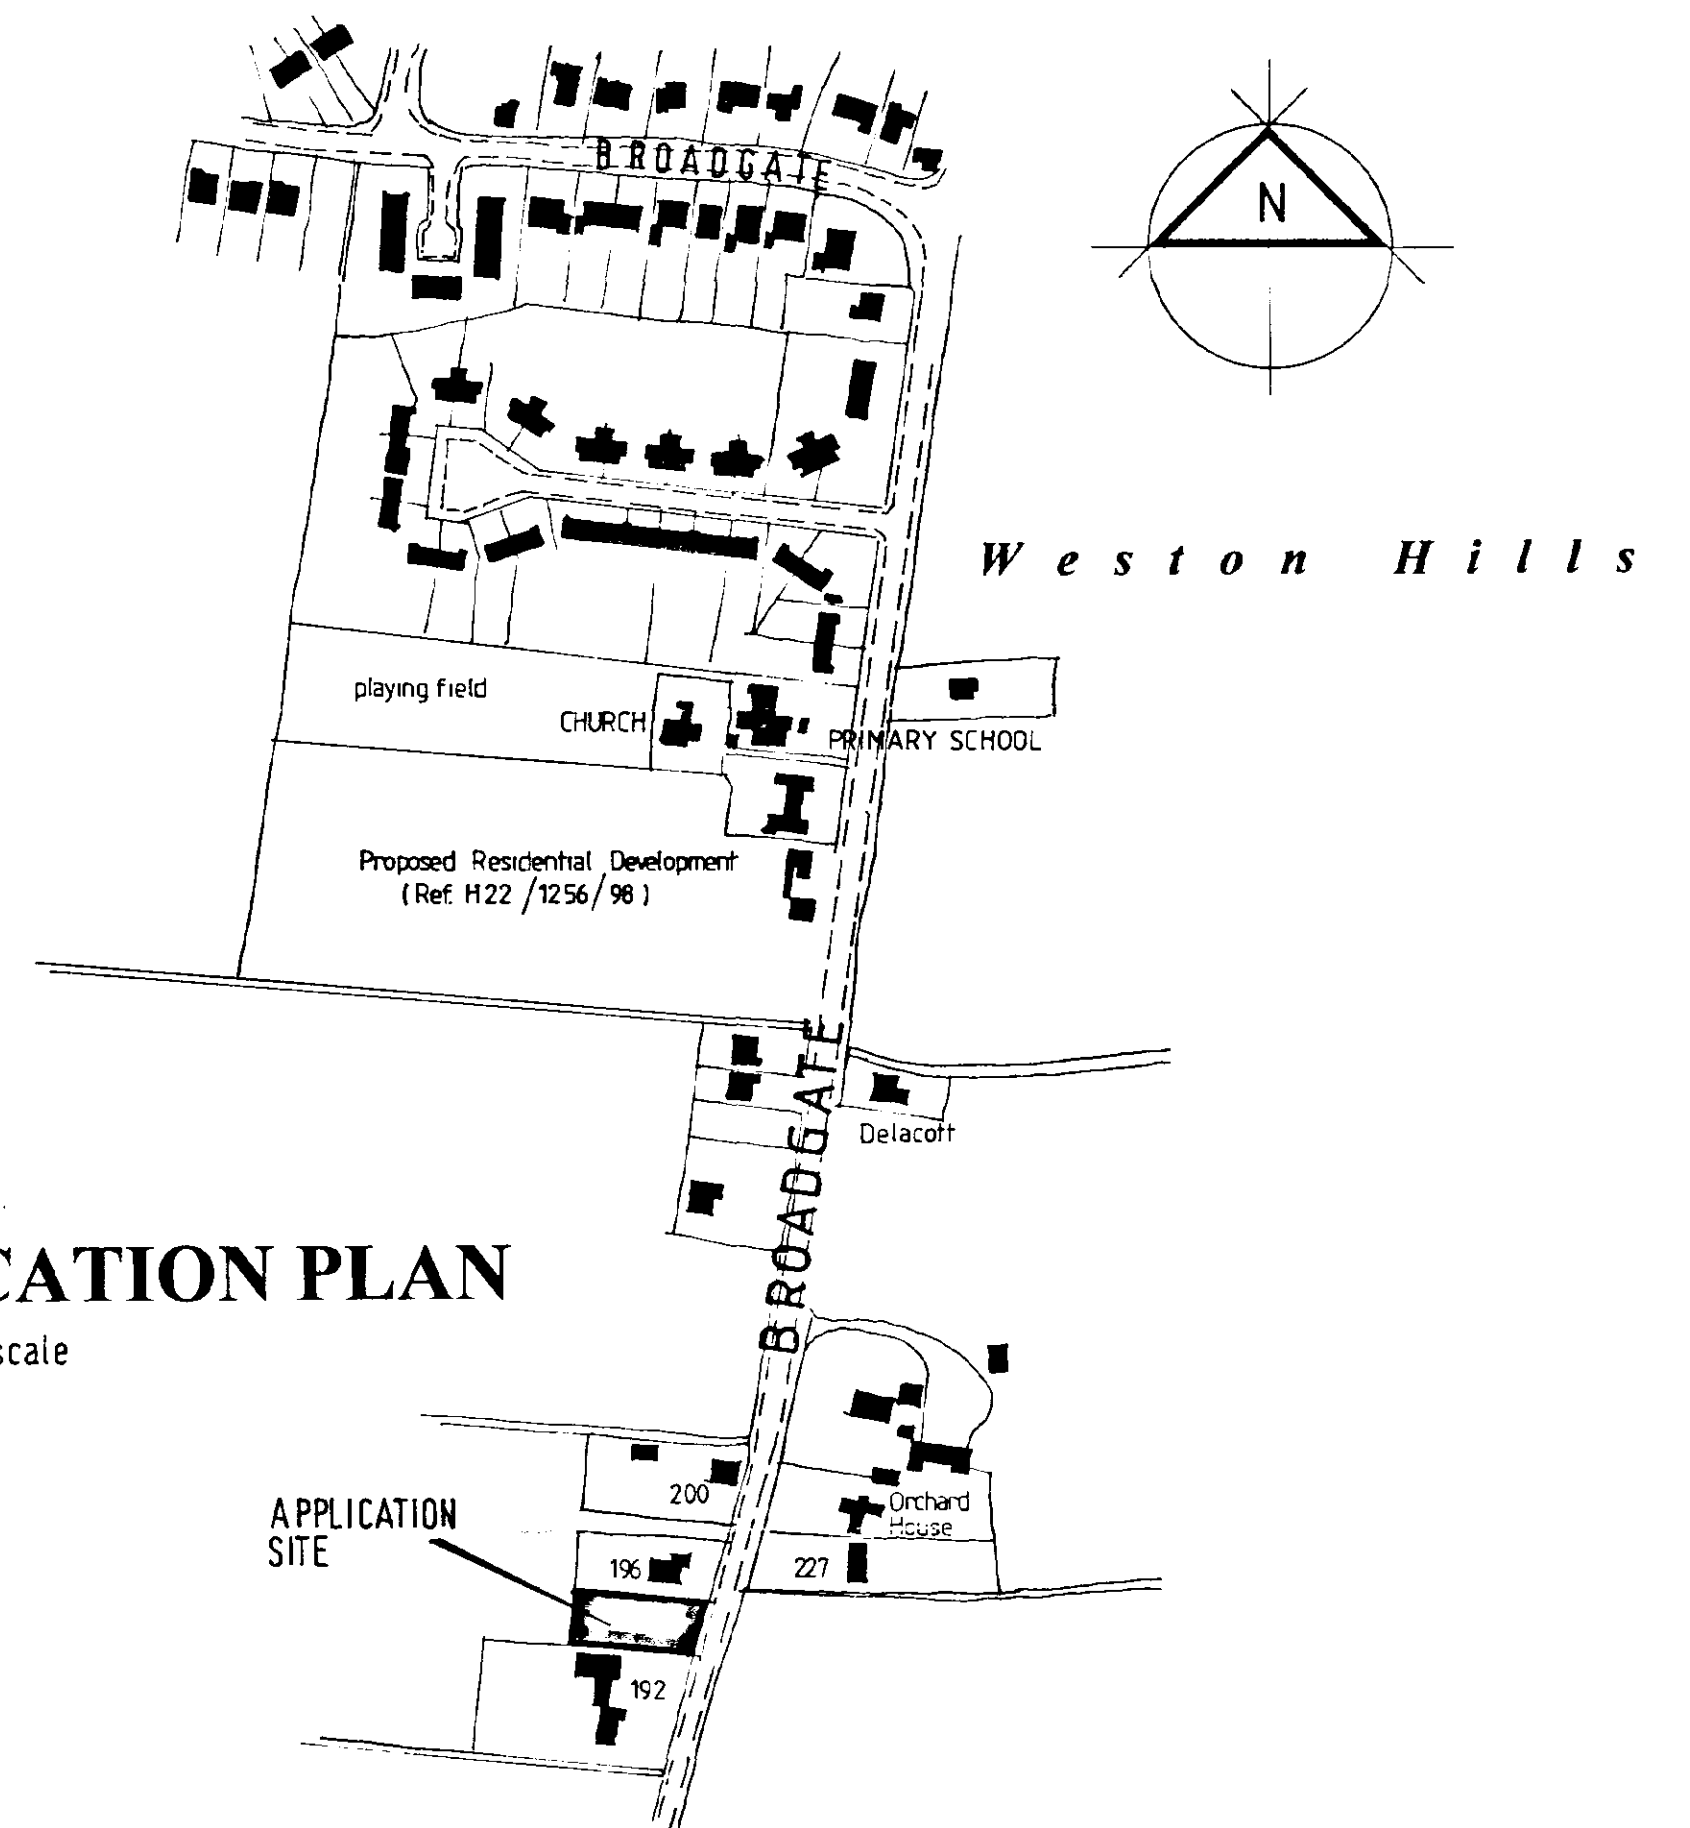


Moulton Design

Planning & Architecture

63 East Cob Gate, Moulton, Lincolnshire PE12 6QJ
 Tel / Fax 01406 373307 Principal: Alan J. Finch

PROPOSED DETACHED BUNGALOW
 LAND BETWEEN 192 - 196
 BROADGATE
 WESTON HILLS
 for Mr. J. M. Atkin

LOCATION PLAN
 SITE LAYOUT

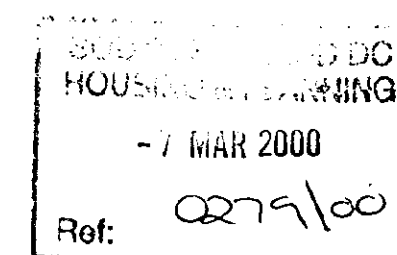

scales as indicated 03/00 000204/01