


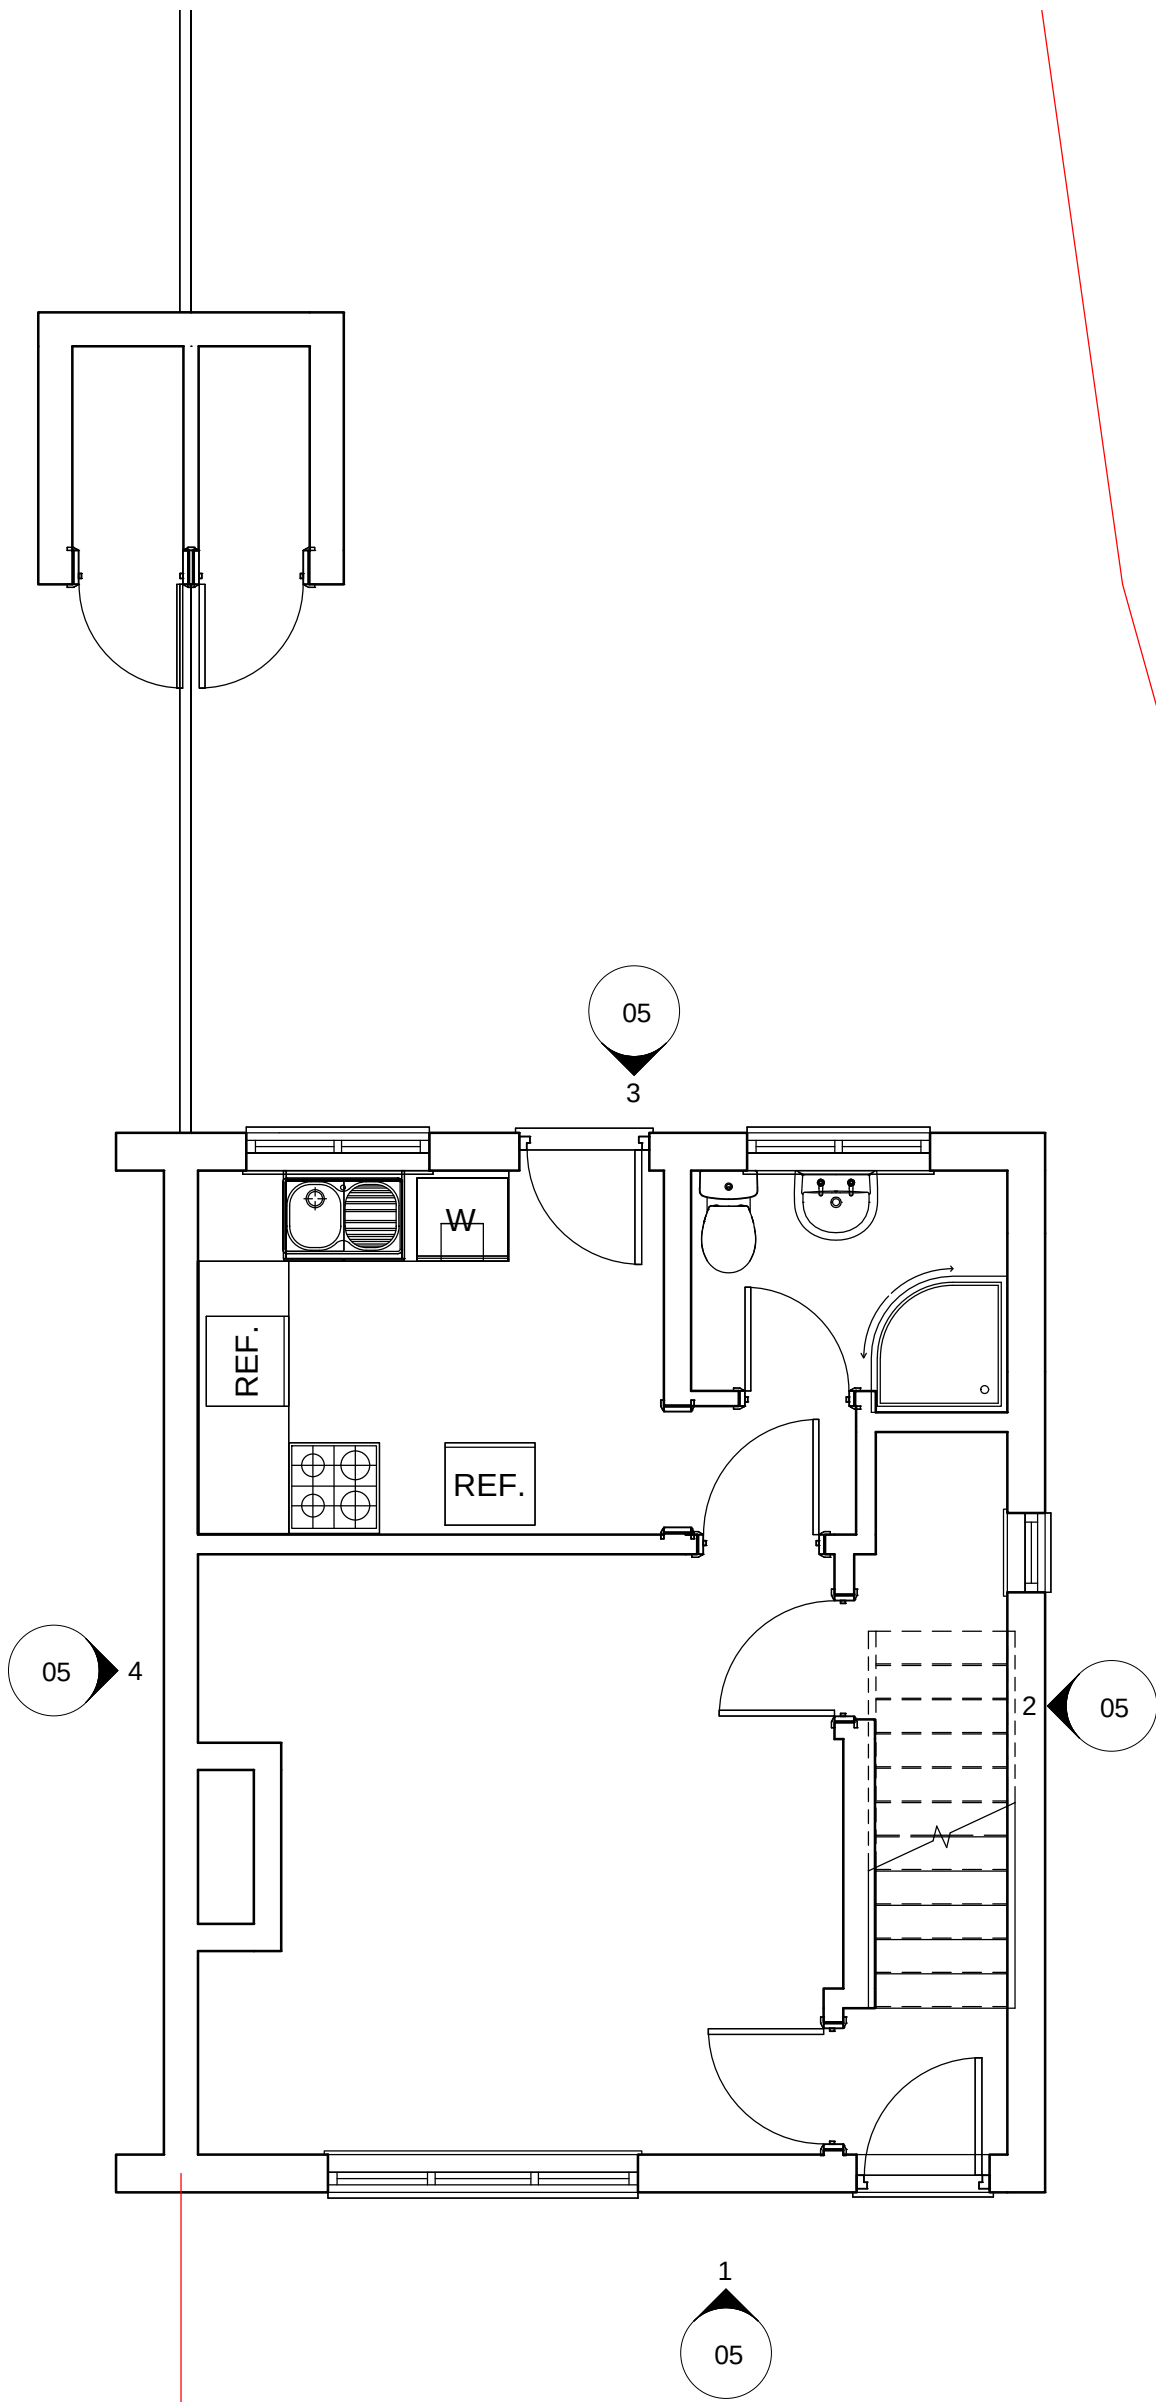

1 **Ground Floor - (Existing)**
1 : 50



Rev.	Description	Date

CLIENT ADDRESS	Mr F Coe 108 High Road Weston PE12 6RA	PROJECT Accessibility Adaptations	Date 08/01/2021	Project number DFG/20/1192	Scale (@ A3) 1 : 50	
		SHEET Existing Ground	Drawn by SG	DRAWING NUMBER 01		REV