


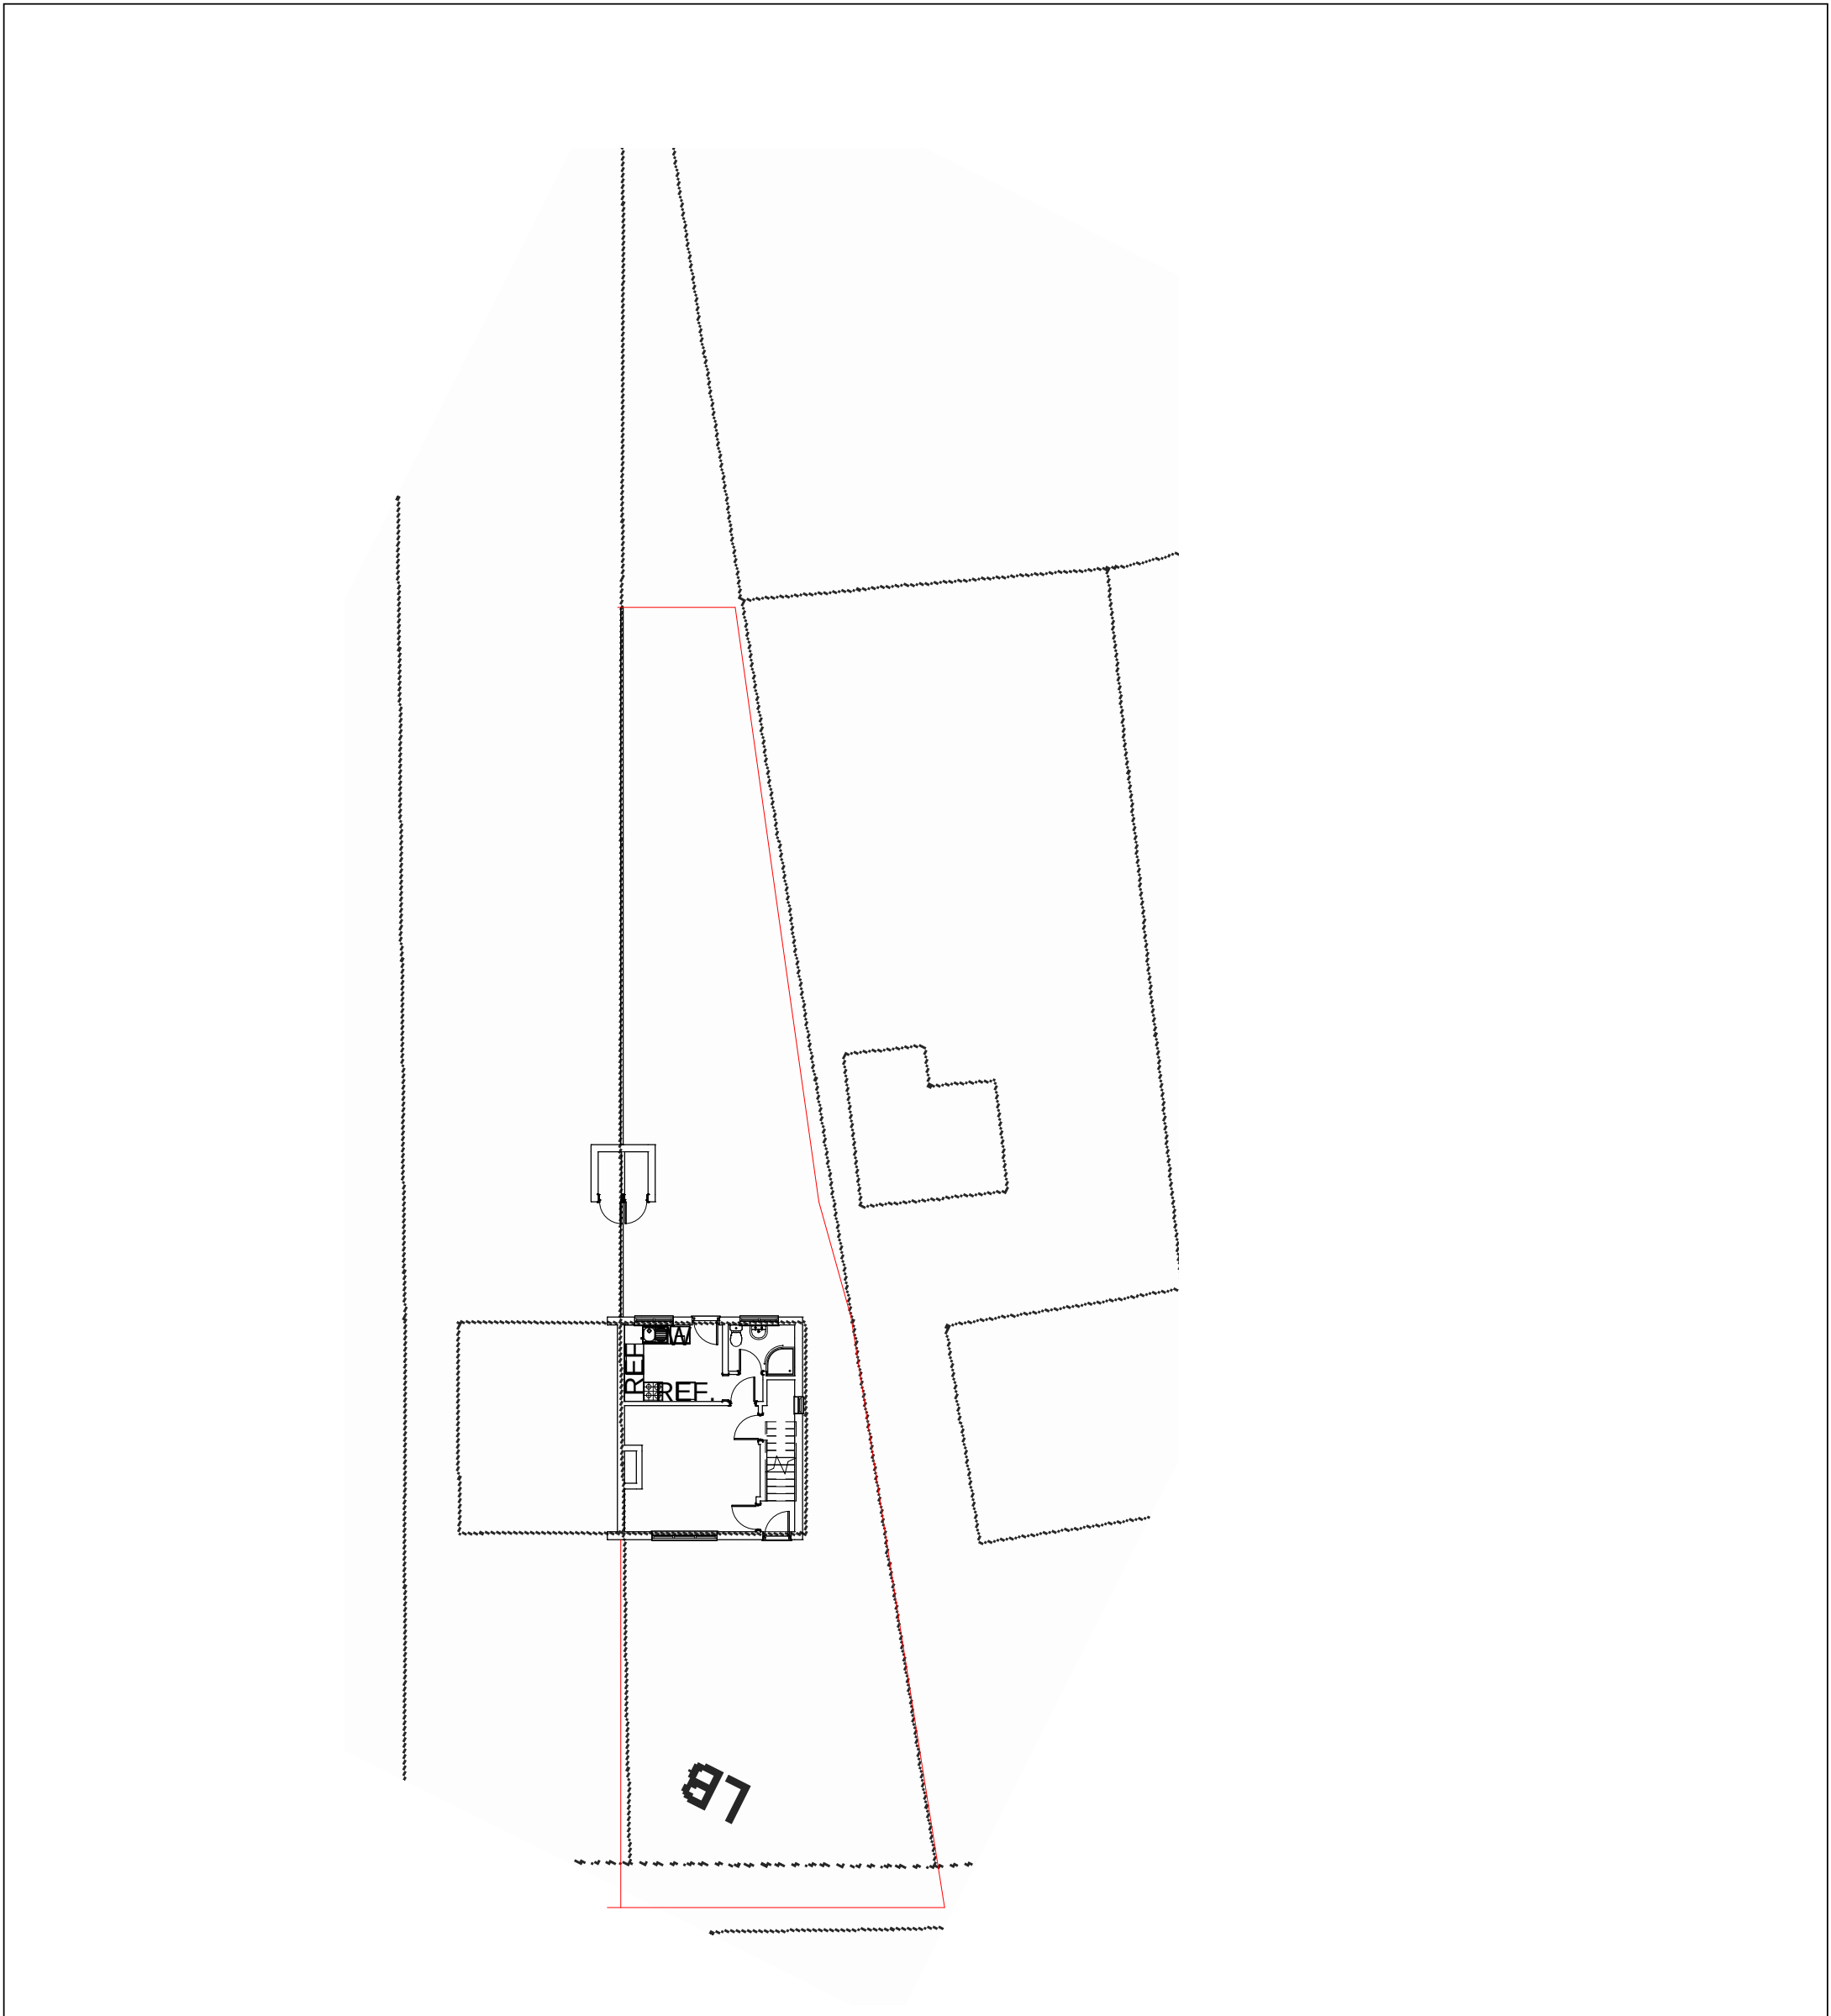

1

Block Plan - (Existing)

1 : 200



Rev.	Description	Date

CLIENT ADDRESS	Mr F Coe 108 High Road Weston PE12 6RA	PROJECT Accessibility Adaptations	Date 08/01/2021	Project number DFG/20/1192	Scale (@ A3) 1 : 200	
		SHEET Existing Block Plan	Drawn by SG	DRAWING NUMBER 04		REV