


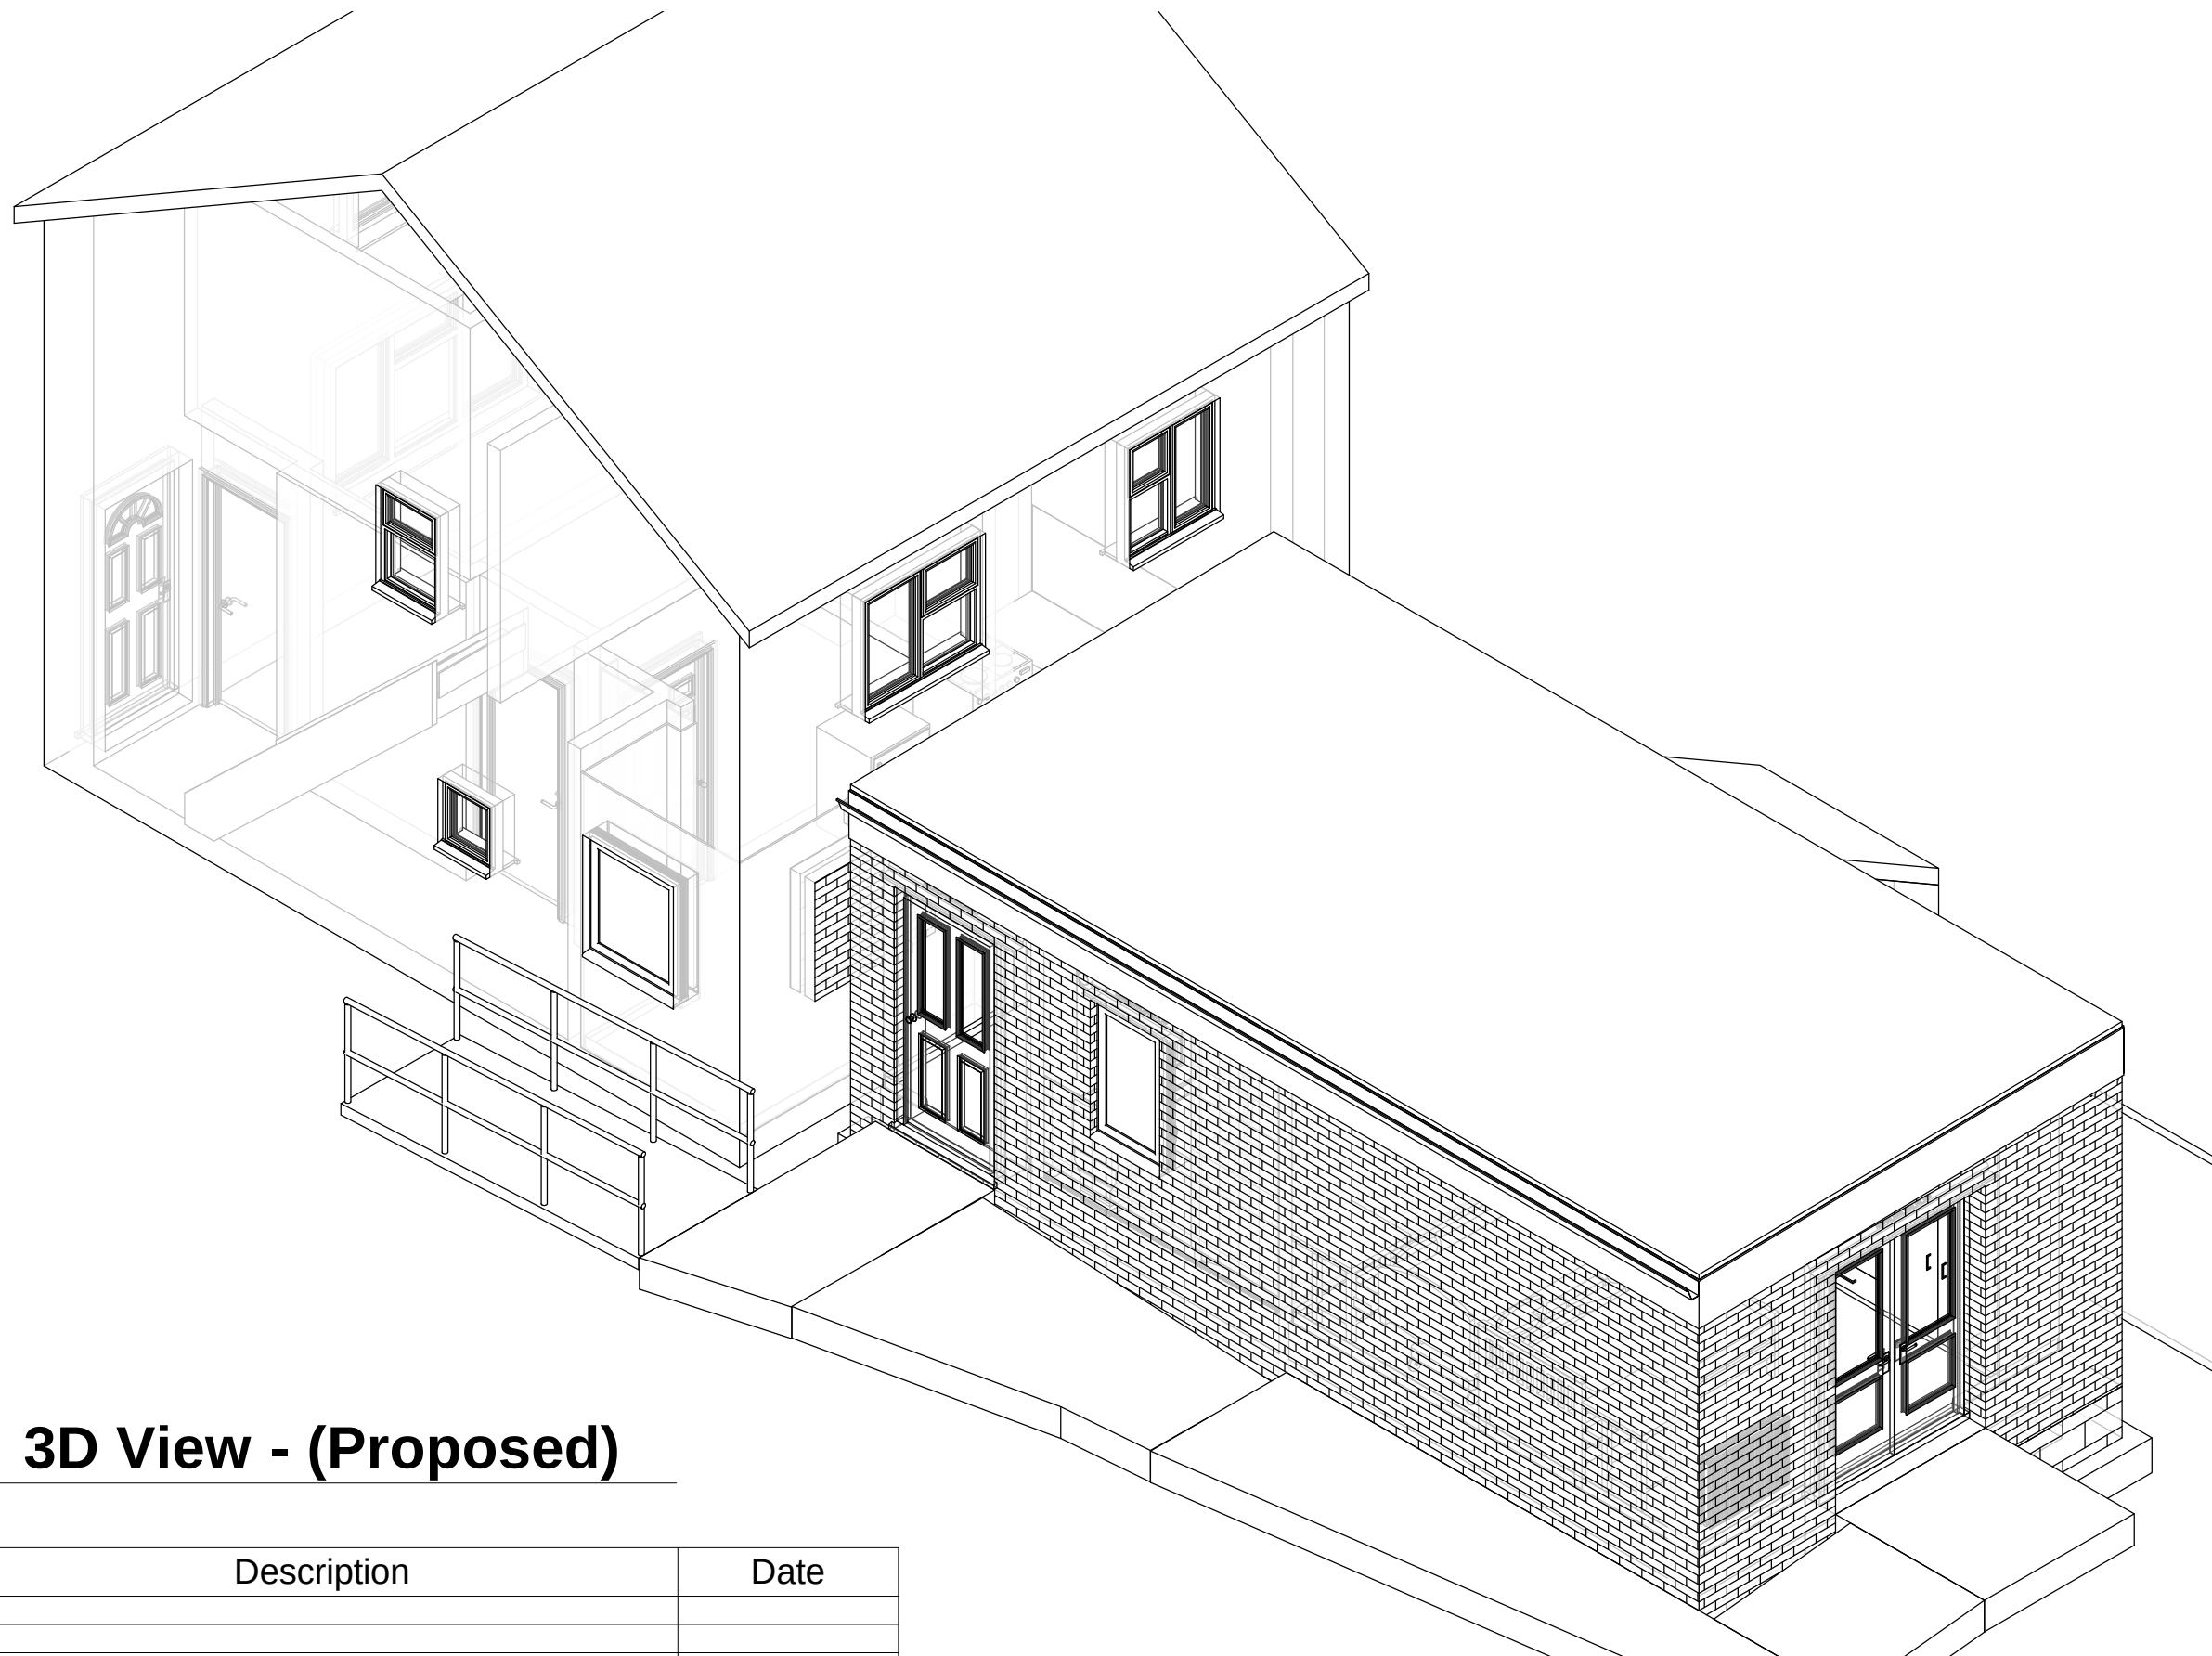

1 3D View - (Proposed)

Rev.	Description	Date



CLIENT ADDRESS	Mr F Coe 108 High Road Weston PE12 6RA	PROJECT Accessibility Adaptations	Date 08/01/2021	Project number DFG/20/1192	Scale (@ A3)	
		SHEET Proposed 3D View	Drawn by SG	DRAWING NUMBER 07	REV	