


FRONT ELEVATION

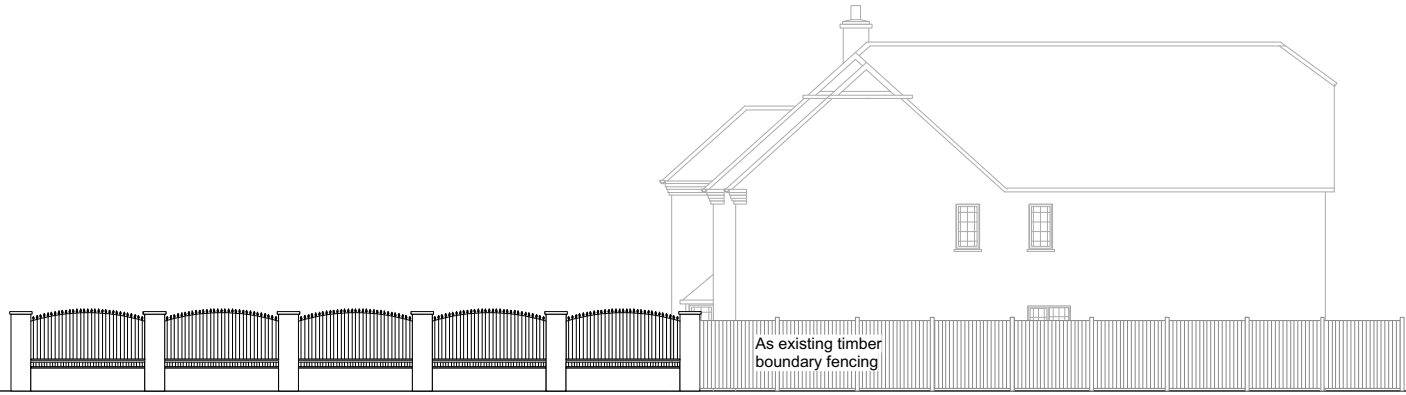

SIDE ELEVATION

Scale Bar - 1:200 @ A4

0M 10M

Project
45 Old Fendike Road,
Weston Hills

Title
PROPOSED FRONT &
SIDE WALL

Aspect
Architectural
Design

Architectural
Designer

29A Church Street
Northborough
Peterborough
PE6 9BN
Telephone 07907030047

© Copyright

Scale	Date	Job No
1:200 @ A4	MAR'23	278
Category	CAD9 Element	Sequential No	Revisions
D	(--)	06	