


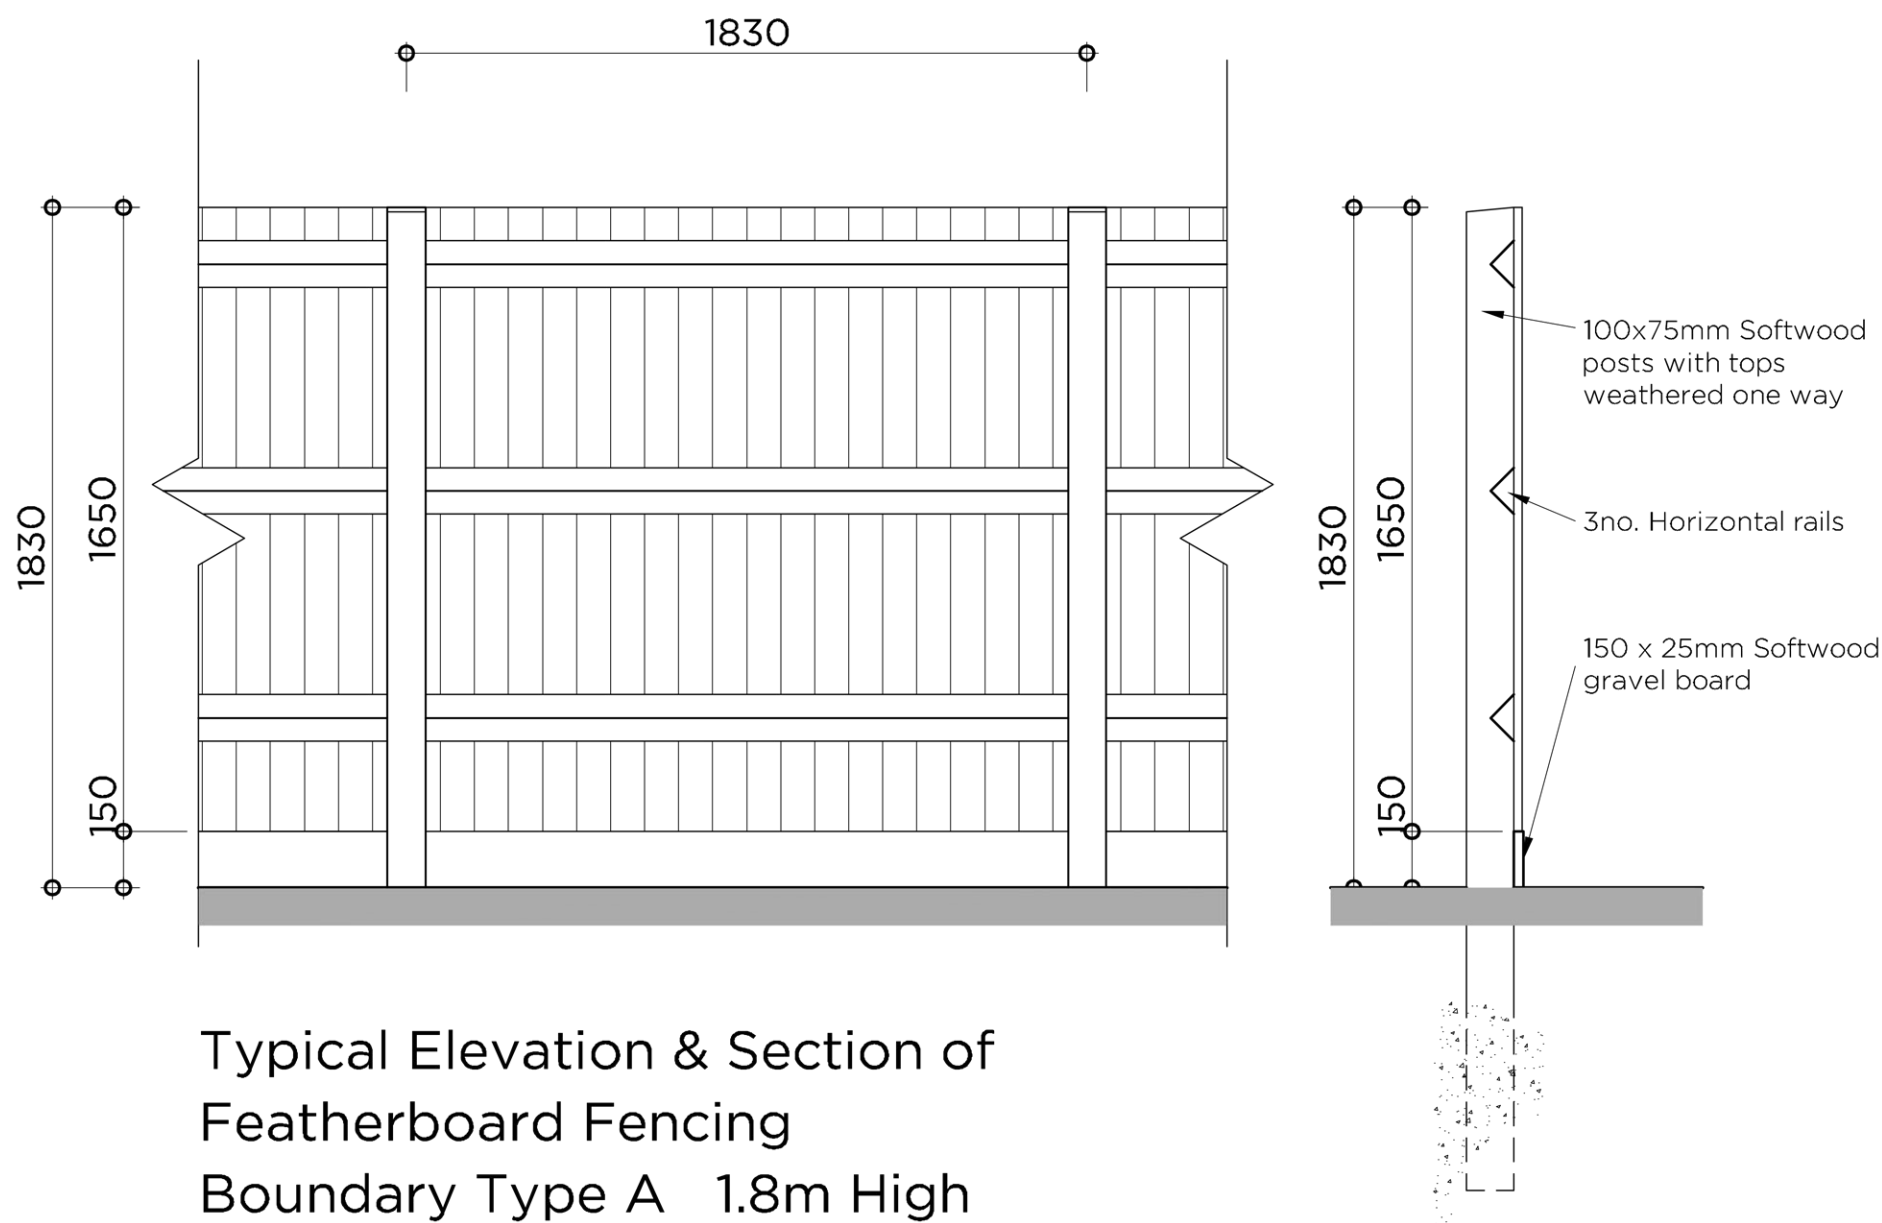


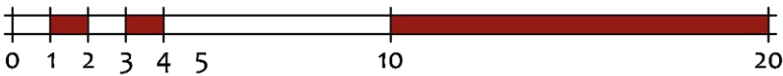

Proposed Street Scene
Scale 1:200

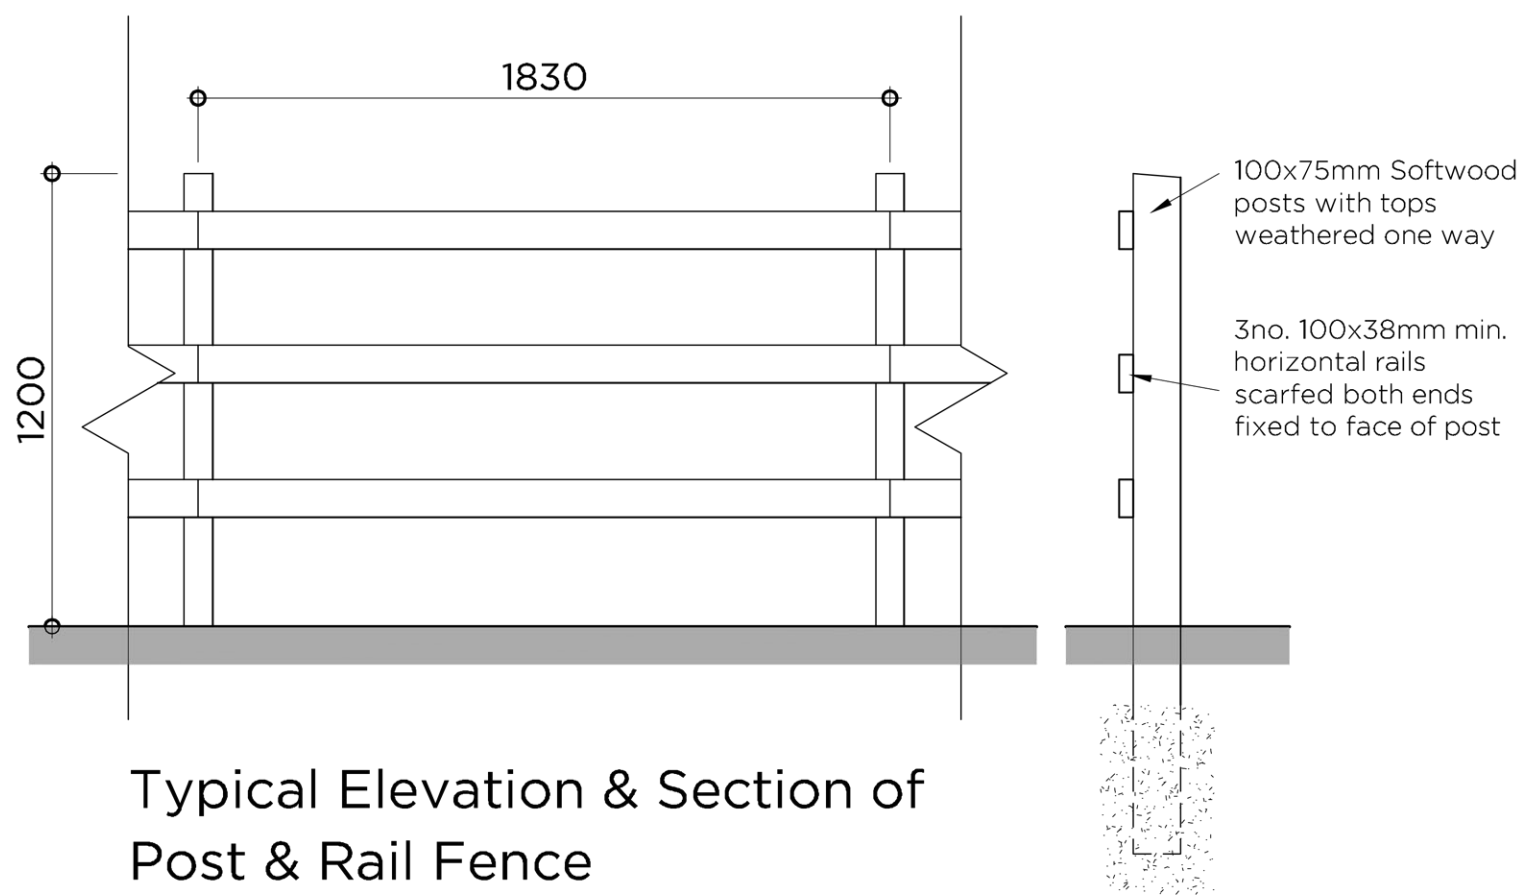

Typical Elevation & Section of
Featherboard Fencing
Boundary Type A 1.8m High
Scale 1:20

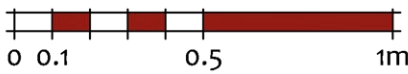

Typical Elevation & Section of
Post & Rail Fence
Boundary Type B 1.2m High
Scale 1:20

seven22
ARCHITECTURE LTD

22 SHORE VIEW, PETERBOROUGH CAMBRIDGESHIRE, PE7 8FS E.info@seven22.co.uk - T.07799 585277		
PROJECT RESIDENTIAL DEVELOPMENT LAND ADJACENT TO 87 MOULTON CHAPEL ROAD COWBIT LINCOLNSHIRE		
CLIENT SENNEN HOMES LIMITED		
TITLE PROPOSED STREET SCENE & BOUNDARY TREATMENTS		
DRAWING No. 047 P05		
SCALE 1:100 @ A1	DATE MARCH 23	REV C