


4, EDGEFIELD,
NESTON,
SPALDING,

FEATHER EDGED
CLOSE BOARDED
FENCE ON 75mm
SQUARE TIMBER
POSTS.

PAINTED WITH
WICKES HIGH
PERFORMANCE
TIMBERCARE
IN GREEN.

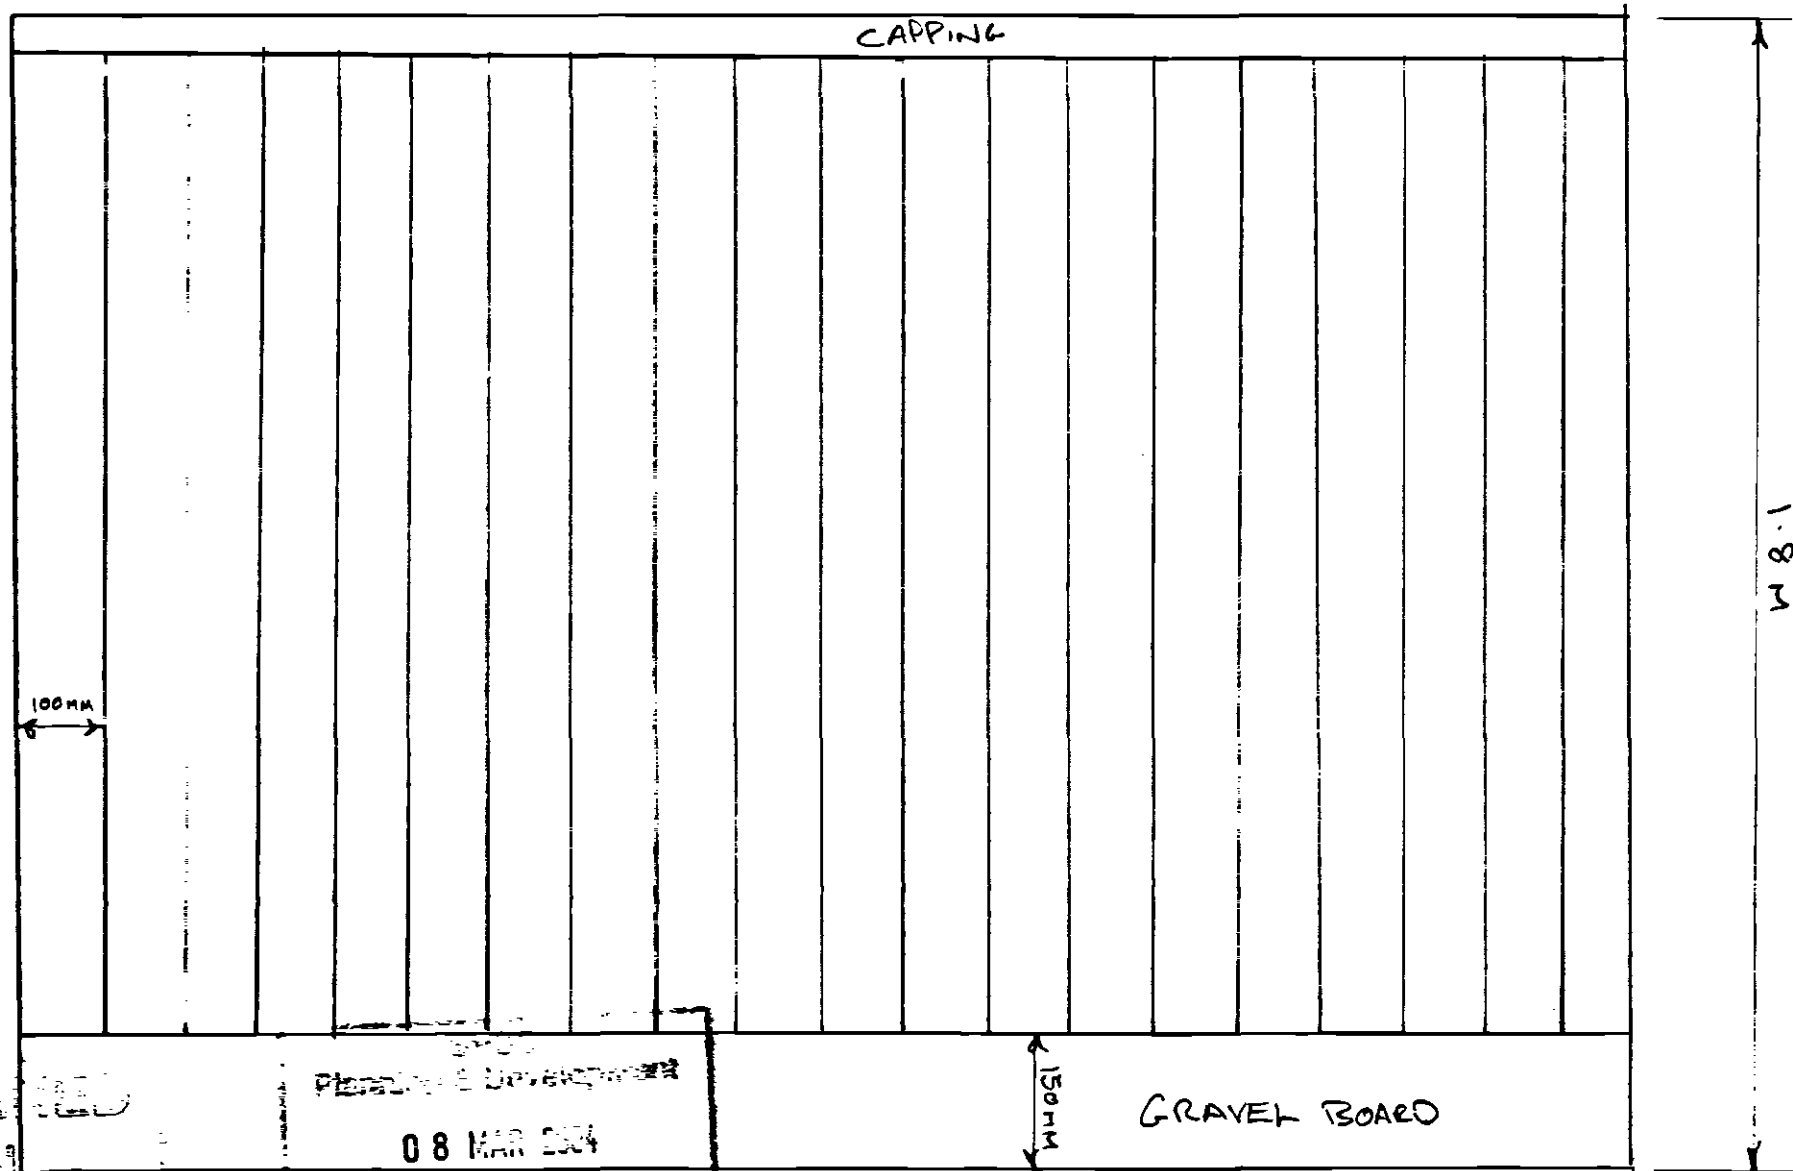

Planning Department

08 MAR 2004

Ref 0304/04

DETERMINED
PLAN