


4, EDGEFIELD,
WESTON,
SPALDING,

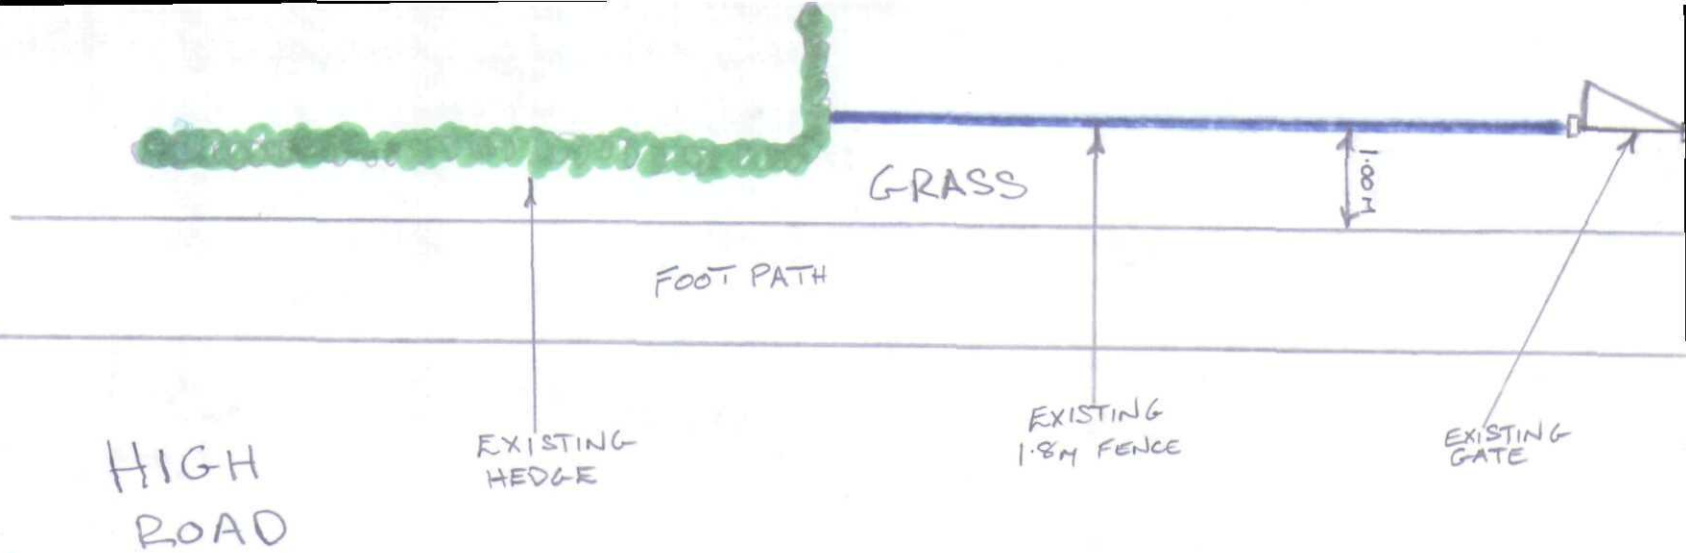


HIGH
ROAD

**DETERMINED
PLAN**

SHDC
Planning & Development

08 MAR 2004

Ref 0304/04

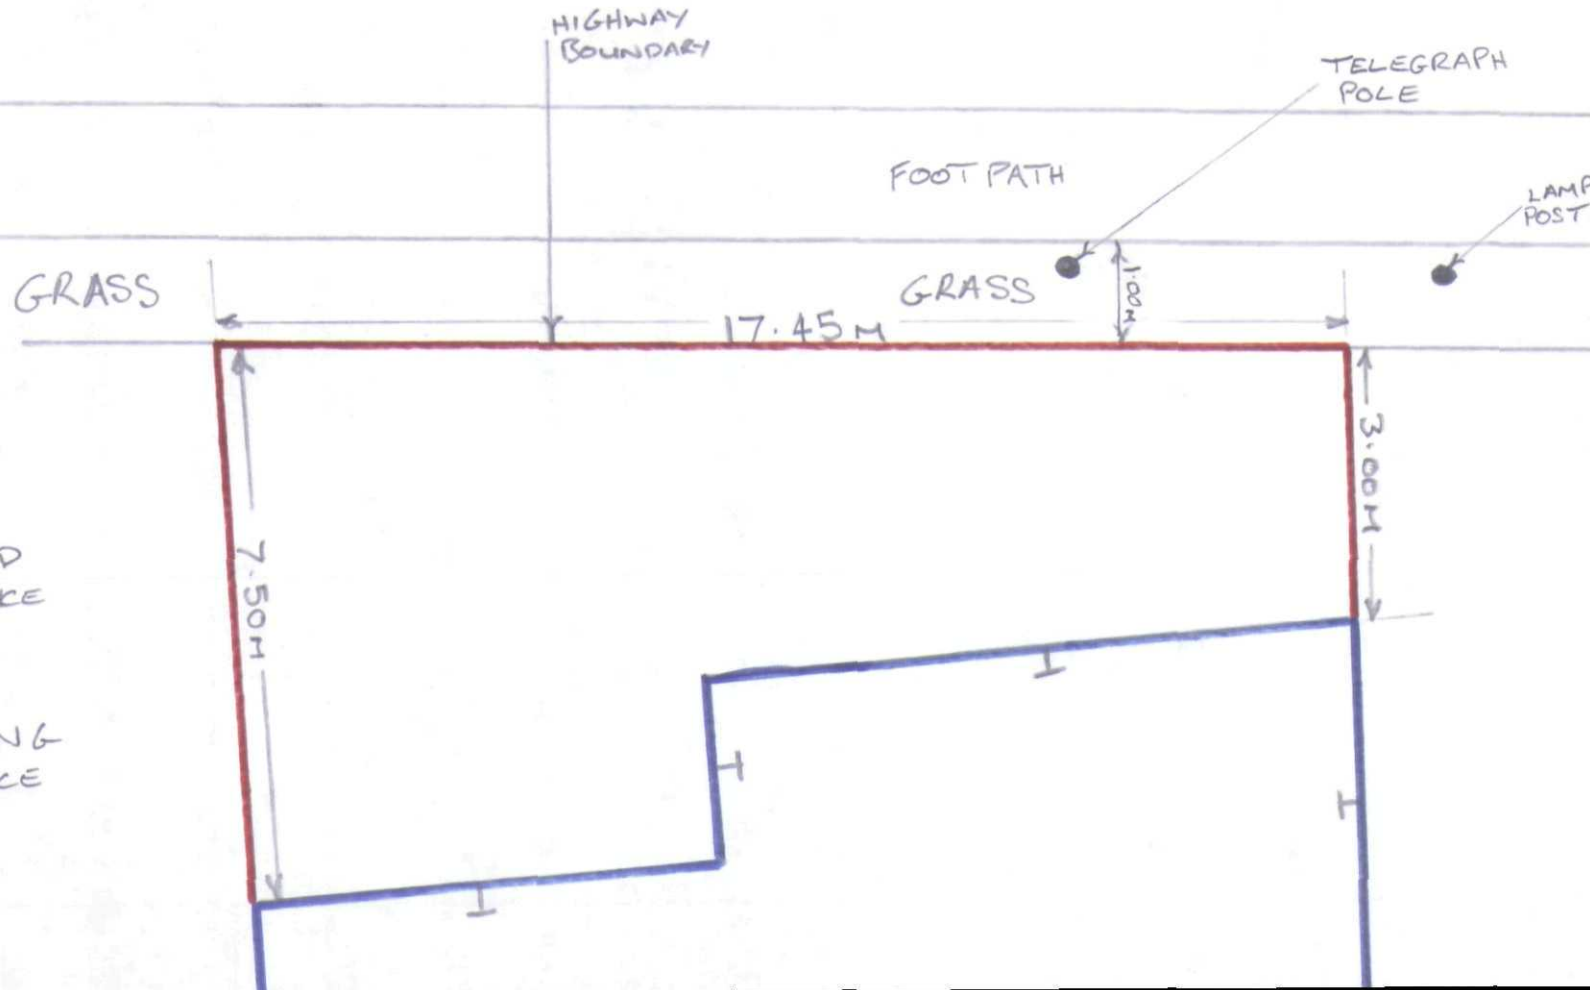

PREPOSED
1.8M FENCE

EXISTING
1.8M FENCE