


4, EDGEFIELD,
WESTON,
SPALDING,

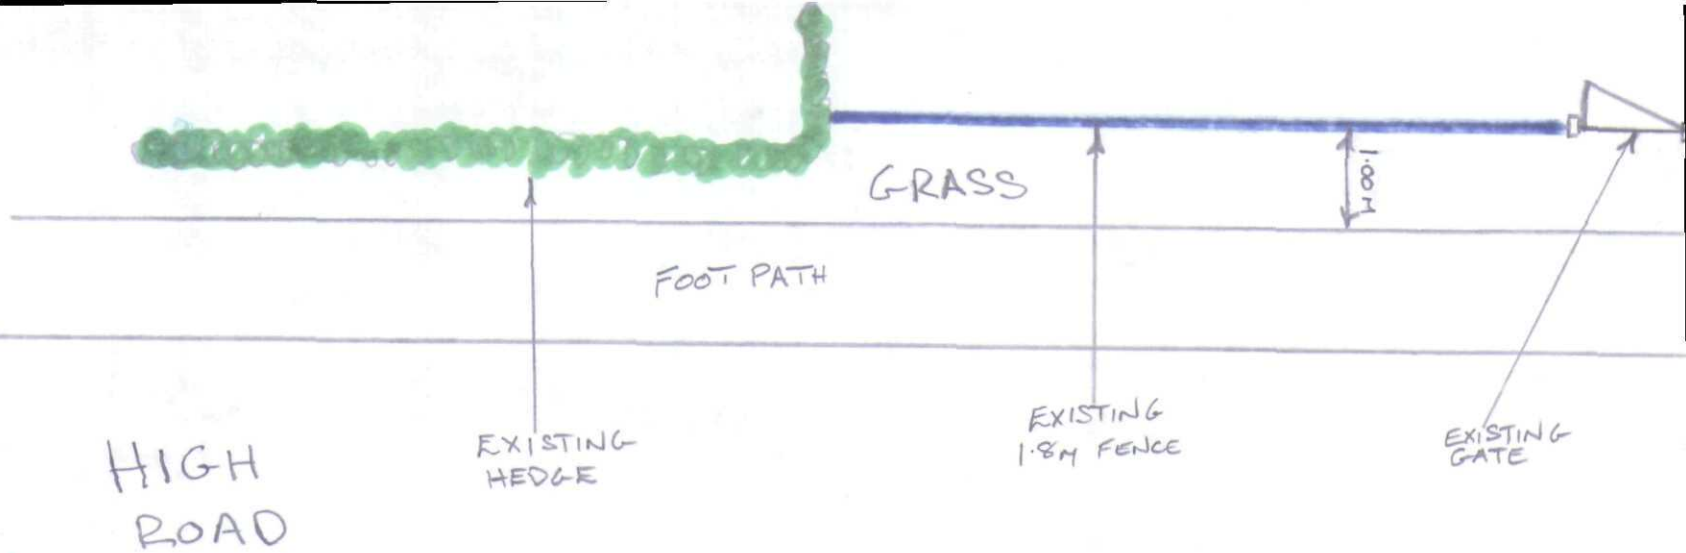

HIGH
ROAD

**DETERMINED
PLAN**

EXISTING
HEDGE

EXISTING
1.8M FENCE

EXISTING
GATE

HIGHWAY
BOUNDARY

TELEGRAPH
POLE

FOOT PATH

LAMP
POST

SHDC
Planning & Development

08 MAR 2004

Ref 0304/04

GRASS

17.45m

GRASS

1.00m

3.00m

7.50m

PREPOSED
1.8M FENCE

EXISTING
1.8M FENCE

