


DO NOT SCALE - IF IN DOUBT...ASK!

approval

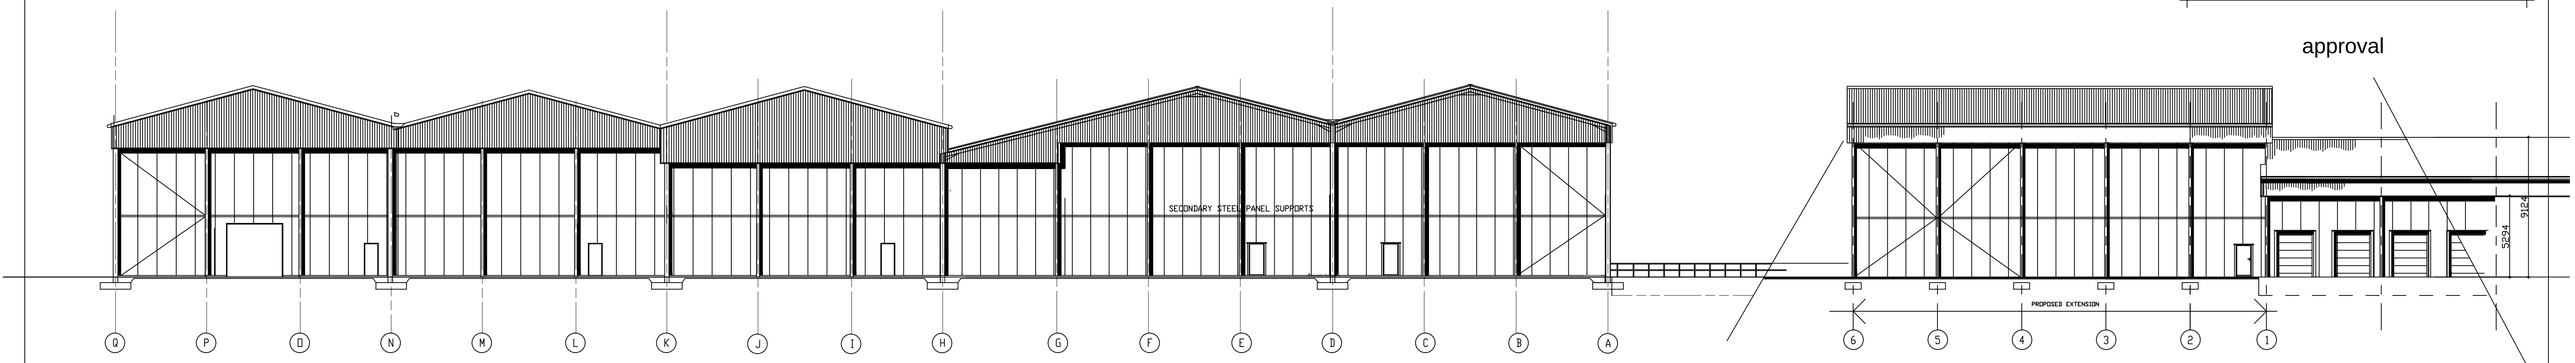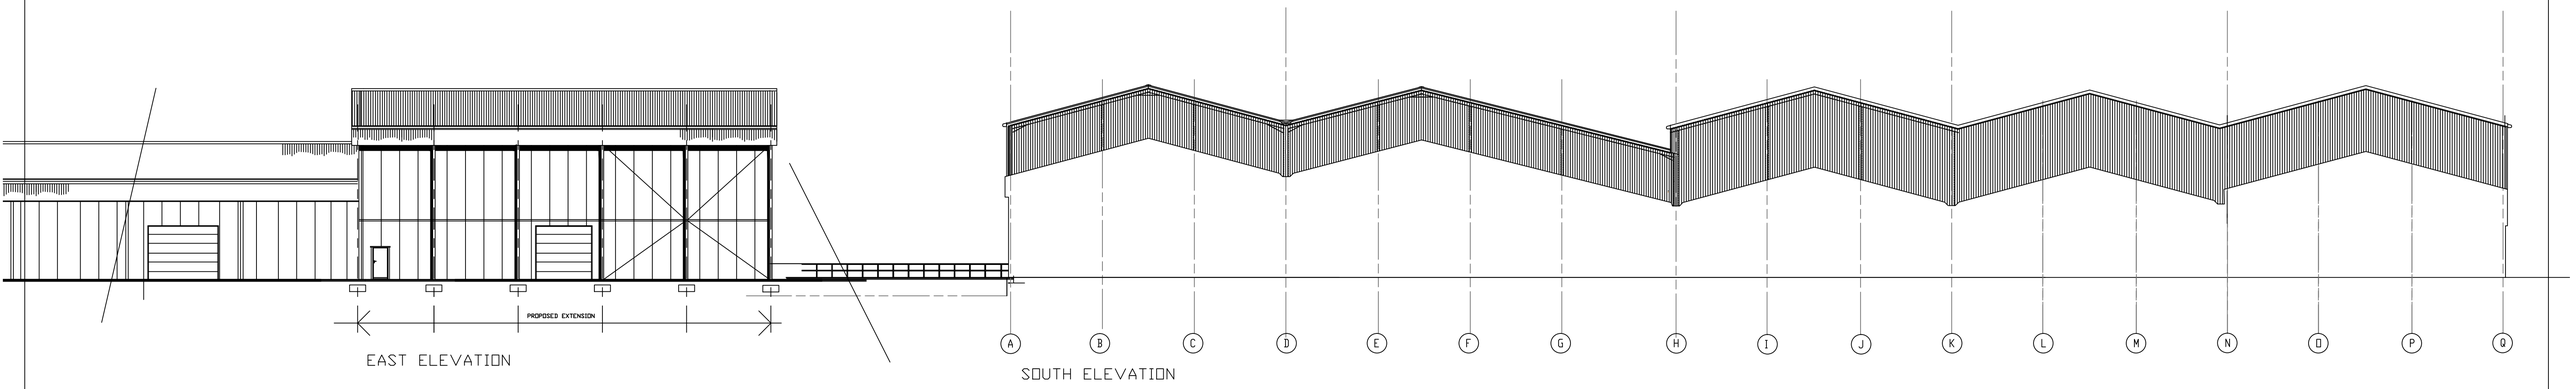

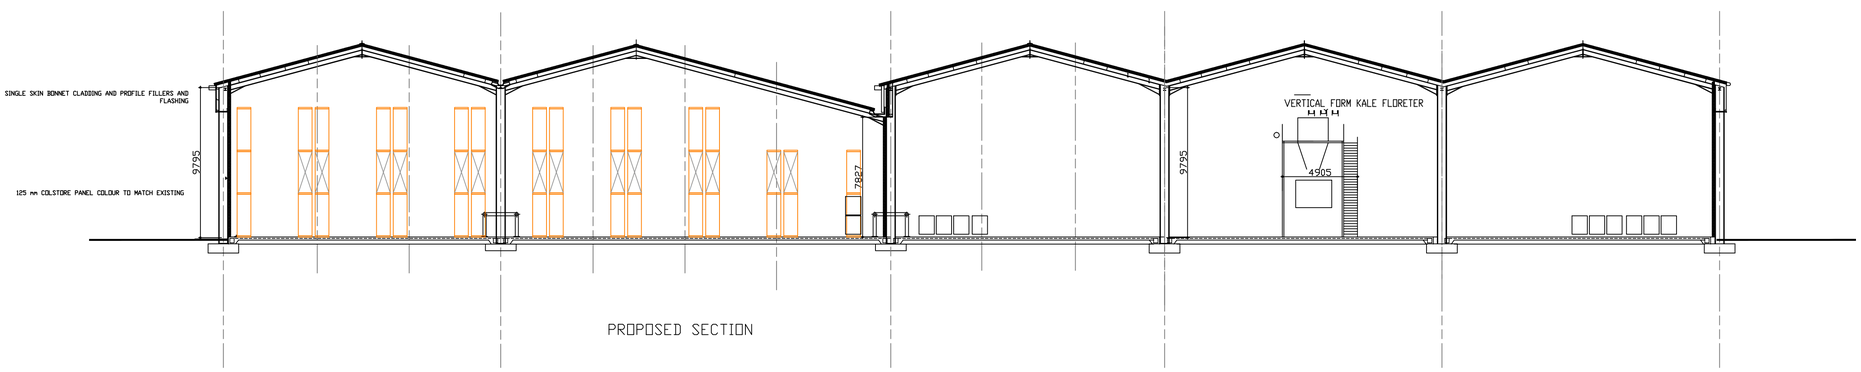

DC ARCHITECTURAL SERVICES LTD
ARCHITECTURAL AND PLANNING SERVICES
**THE BARN, PARTNEY MILL, SPILSBY,LINCOLNSHIRE, PE23 4PE**
TEL NO. 05601 500536; MOB. NO 07776227893
E-mail - dcarchitectural@btconnect.com


Client LFP

Project STORE PACK UPGRADE

copyright reserved ©

Drawing Title SECTION AND ELEVATIONS

Drawing number dc/582F/22

Scale 1:200 Drawn DB

Date March 2021 Checked

Revision