




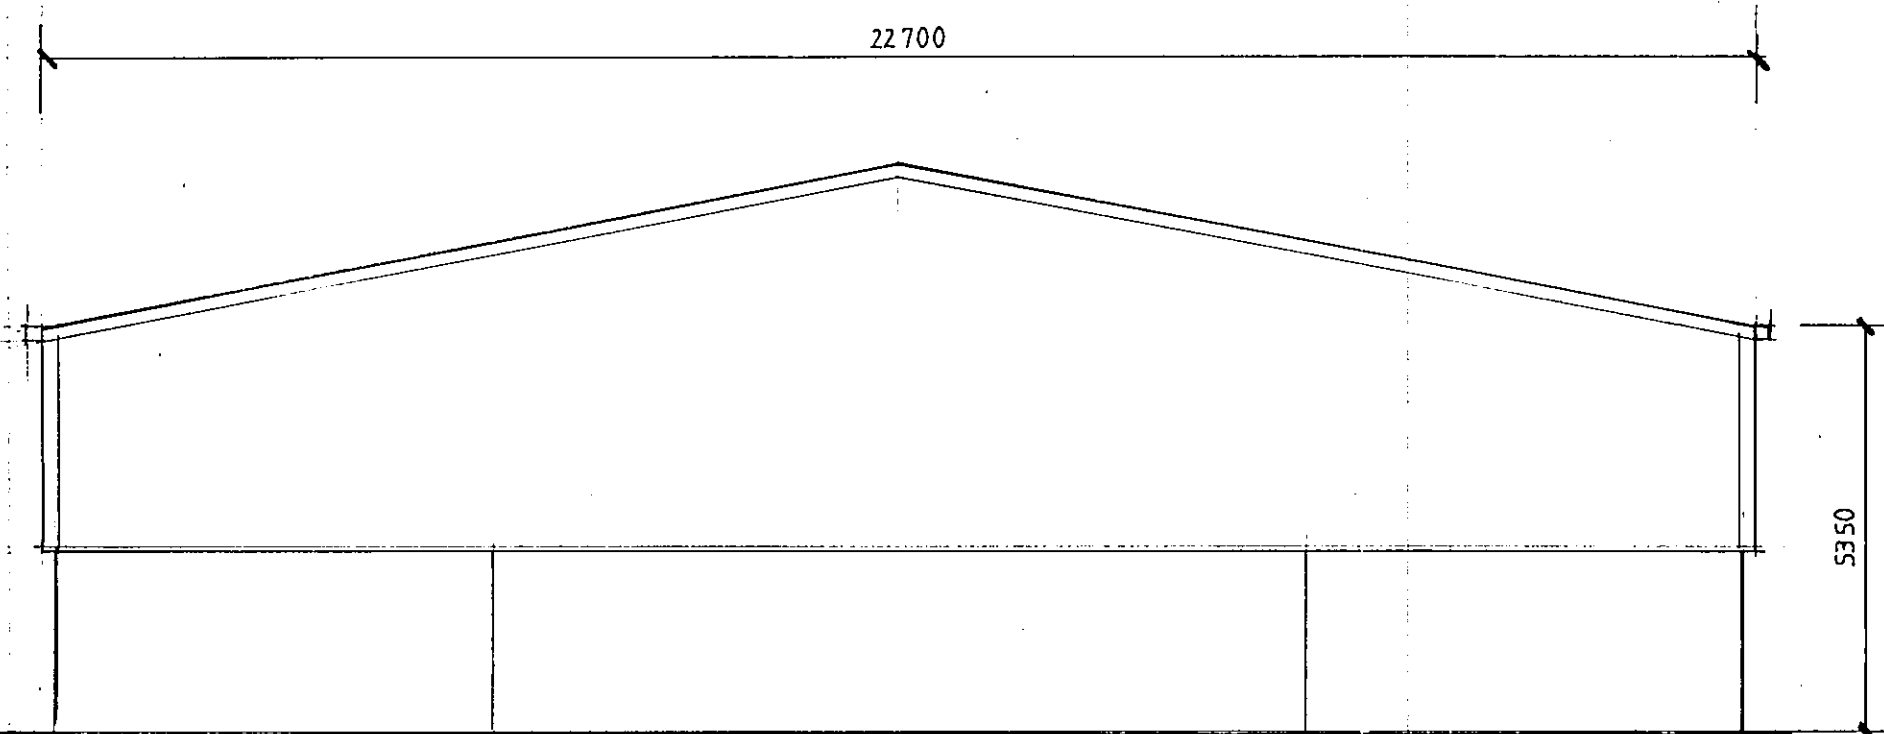


SOUTH 1:100

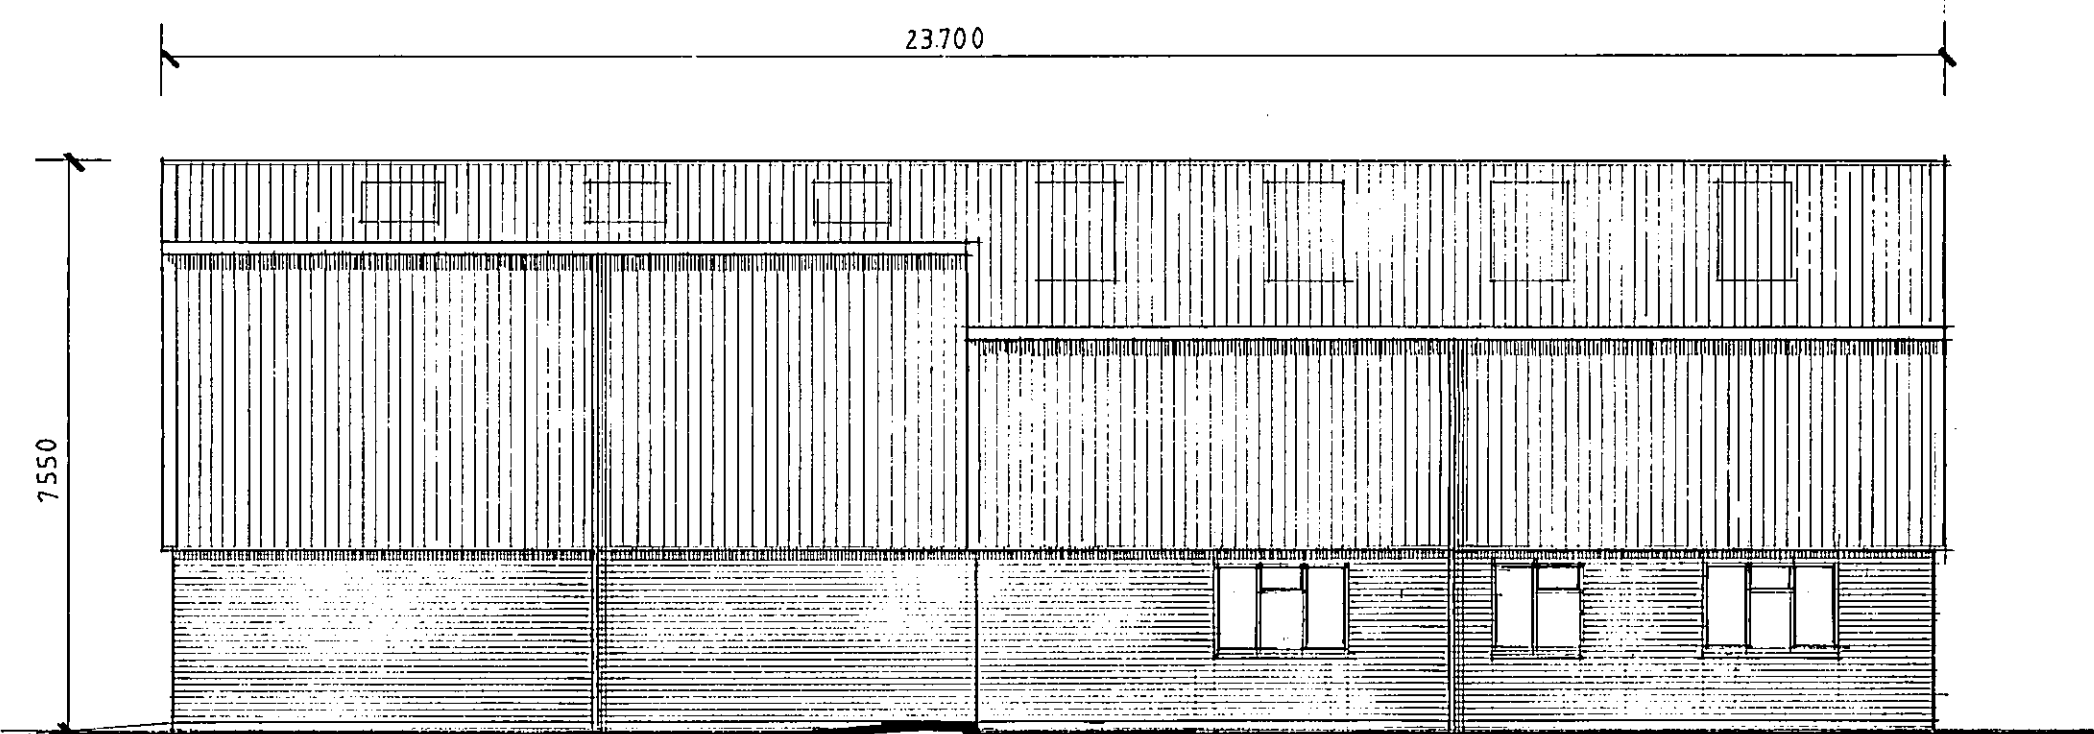

WEST 1:100

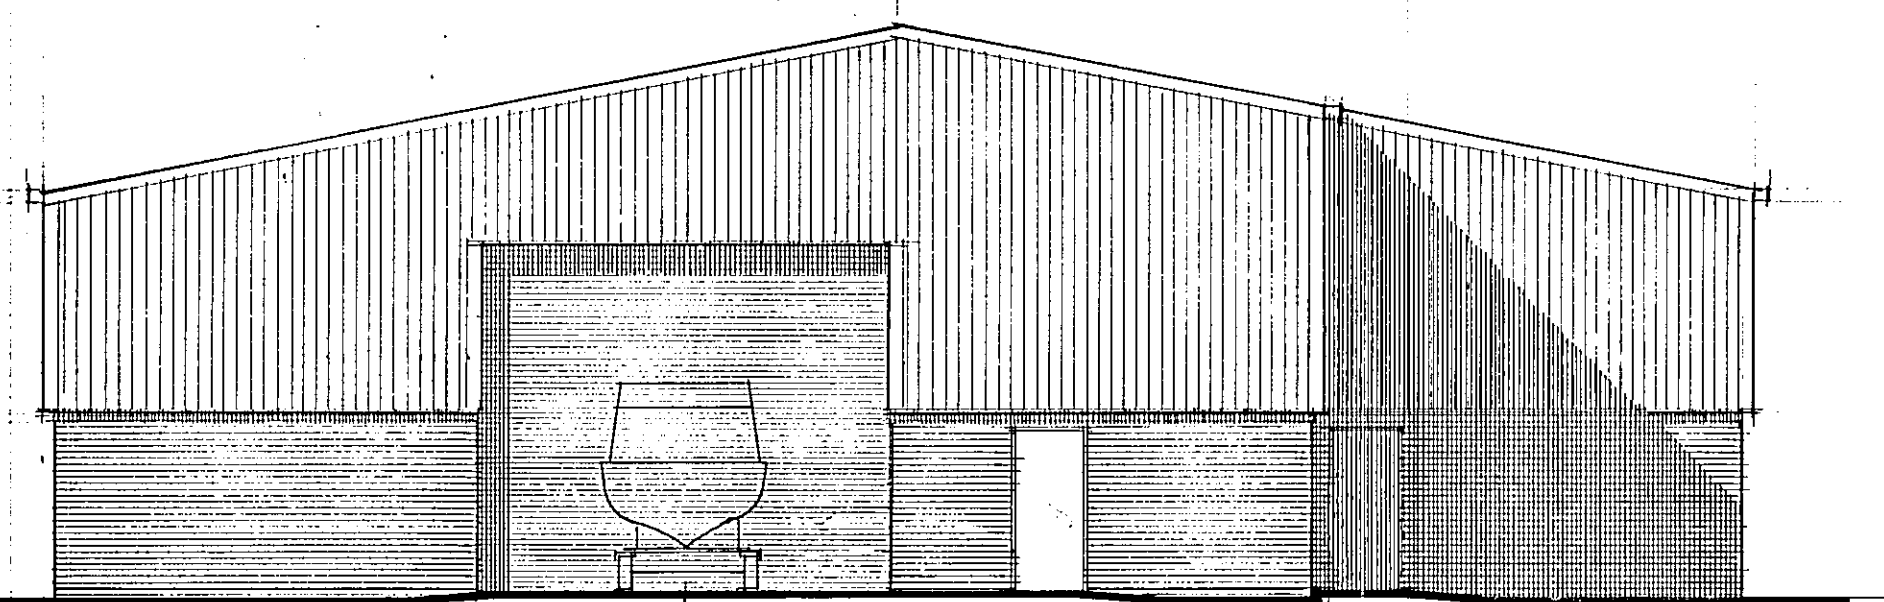


NORTH 1:100

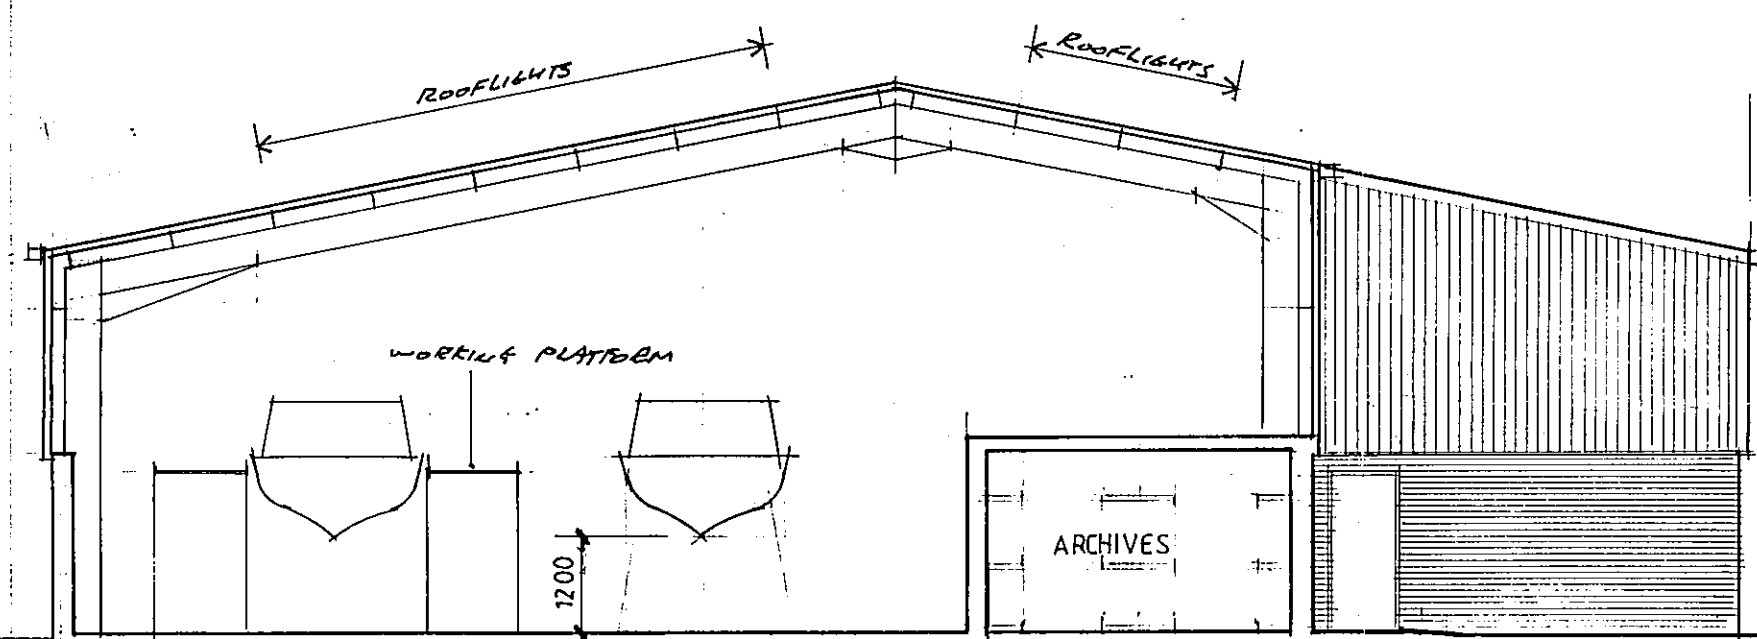

SECTION 1:100

EAST 1:100

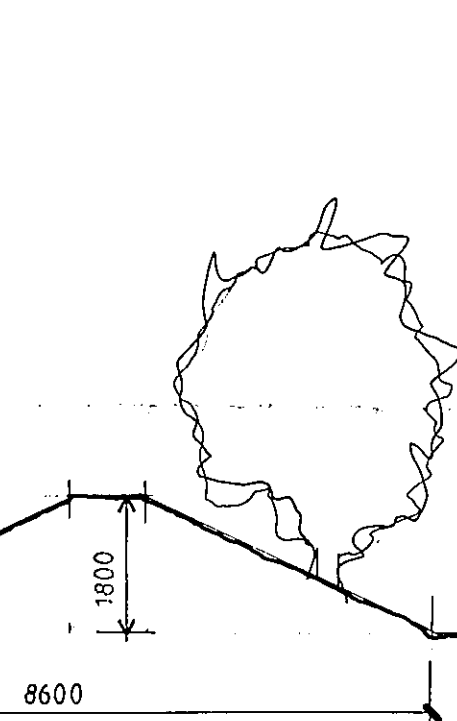

BUND

TO BE CONSTRUCTED OUT OF SOIL AND TO BE CONSOLIDATED AT CONSTRUCTION OF BUND PROGRESSES

LANDSCAPING


AT APPROX 3 UP SLOPE NATURAL HEDGEROW TO BE PLANTED DOUBLE ROW 400mm APART WITH PLANTS SPACED AT 650mm STES AND STAGGERED. SPECIES TO BE PREDOMINANTLY Hawthorn 70% WITH REMAINING 10% MADE UP FROM CRAB APPLE, FIELD MAIZE, Dogwood, HAZEL, HOLLY, WATRAWIA TREE AND WILD CHERRY

- PLANTS TO BE 3 YEAR OLD TRANSPLANTS (172) & HEIGHT 4.50-6.00m
- PROVIDE ESTIMATED STRIP 600 WIDE X 300 DEEP IN WHICH TO PLANT HEDGEROW
- LAY 200 WIDE STRIP OF MULCHING TO HEDGEROW TO SUPPRESS GRASS GROWTH UNTIL HEDGE IS ESTABLISHED
- HEDGEROW TO BE ALLOWED TO GROW FULL HEIGHT WITH OTHER SPECIES TRIMMED AS REQUIRED
- PROTECT WITH 600 HIGH PLASTIC SHEET/CLW SUPPORT STAKE

BUND TO BE SEED WITH COARSE GRASS MIXTURE.

MATERIALS

- ROOF GOOSEWING GREY HP1200 CLADDING
- VERTICAL CLADDING GOOSEWING GREY HP1200 CLADDING
- RAINWATER GOOSEWING GREY HP1200 BOX GUTTER WITH 100mm PVC DOWNPIPES
- BRICKS 180mm INTRACOT COTTAGE BLEND
- WINDOWS WHITE PVC
- VEHICULAR DOOR RE USE EXISTING CANVASED ROLLER SHUTTER
- PEDESTAL DOOR STEEL DOORSETS METAL GREY

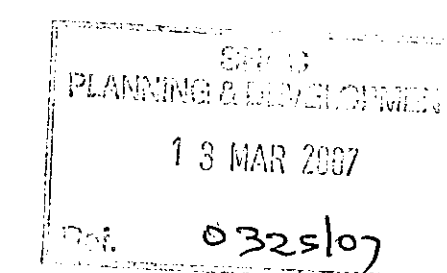

DETERMINED PLAN

Contractor To Check All Dimensions On Site Before Work Commences.

Rev.	Date.	Init.	Revision Details.
A	2.11.07	AS	PLANNING APP
Project: BROADGATE BUILDERS (SPALDING LTD), PROPOSED STORAGE BUILDING AT BROADGATE, WESTON HILLS.			
Drawing: ELEVATIONS			
Scale: AS SHOWN		Drawing No. 3288-2	
Drawn:		Rev. 1	
Date:			