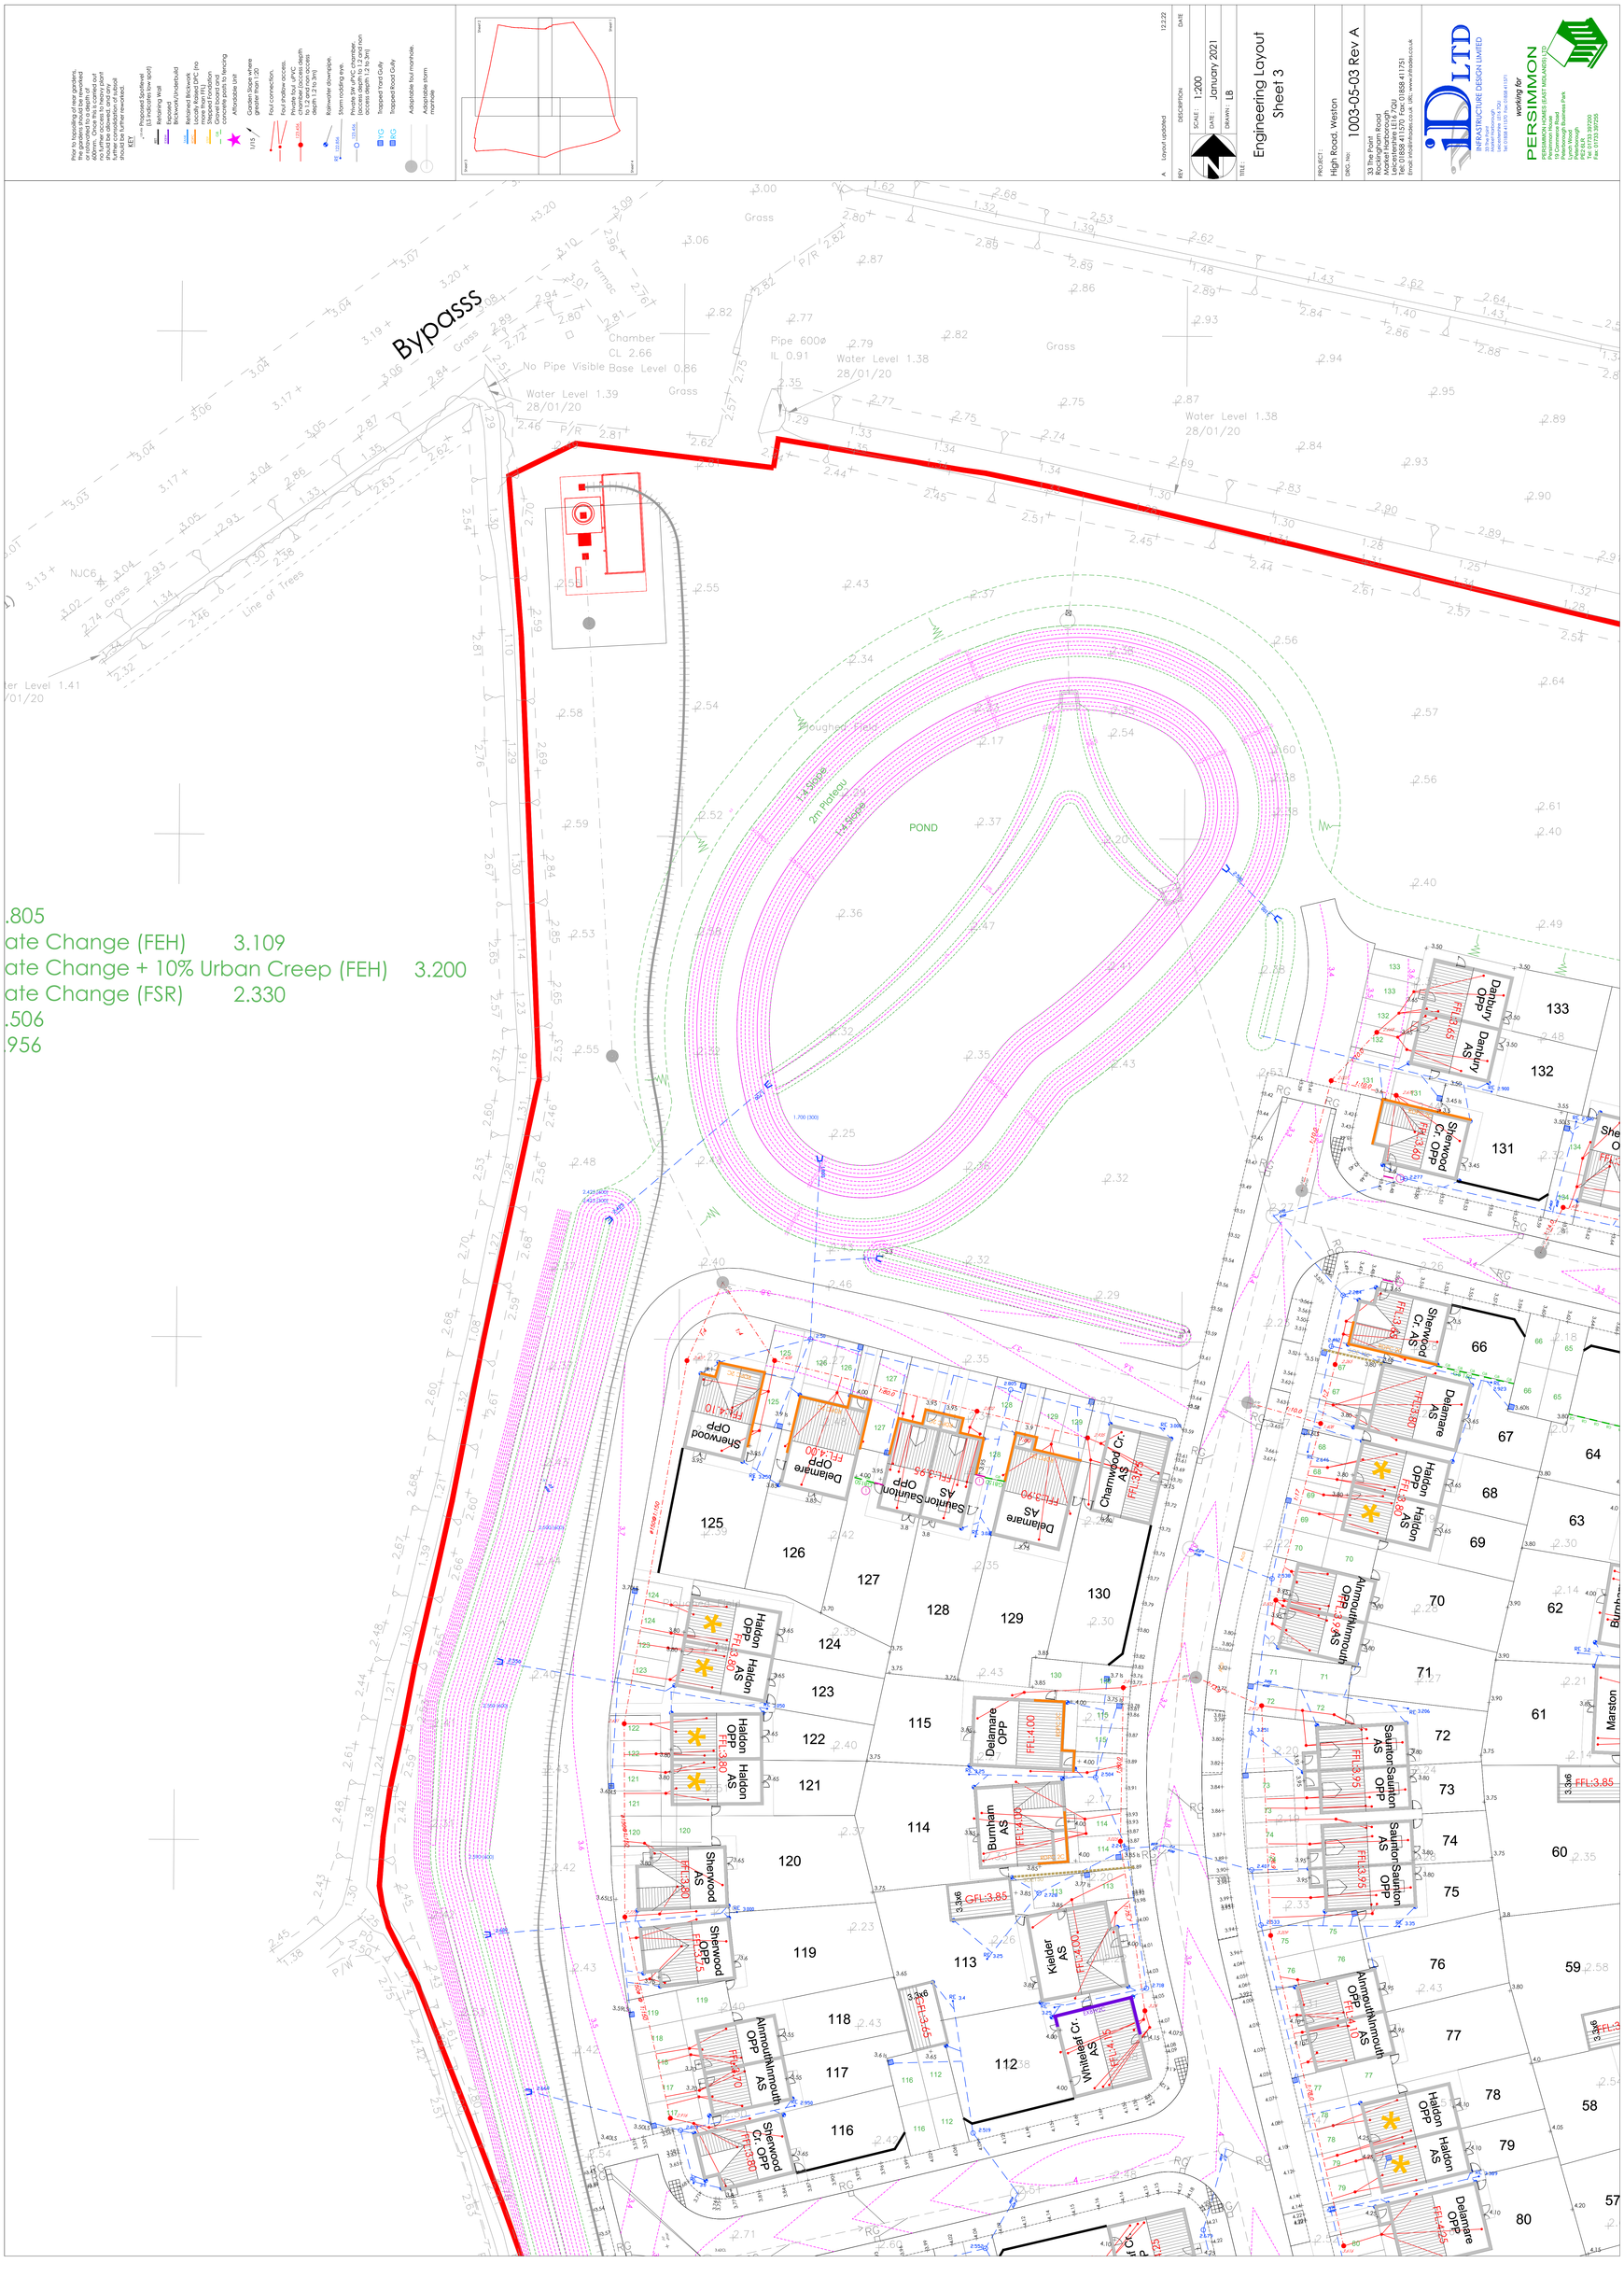

REV	DESCRIPTION	DATE
A	Layout updated	12.2.22

SCALE: 1:200
DATE: January 2021
DRAWN: LB

TITLE: Engineering Layout Sheet 3

PROJECT: High Road, Weston
DWG. No: 1003-05-03 Rev A

33 The Point
Rockingham Road
Market Harborough
Leicestershire LE16 7QU
Tel: 01858 411570 Fax: 01858 411751
Email: info@infrastructure.co.uk Web: www.infrastructure.co.uk

iD LTD
INFRASTRUCTURE DESIGN LIMITED
33 The Point
Market Harborough
Leicestershire LE16 7QU
Tel: 01858 411570 Fax: 01858 411751
Email: info@infrastructure.co.uk Web: www.infrastructure.co.uk

working for
PERSIMMON
PERSIMMON HOMES (EAST MIDLANDS) LTD
Persimmon House
19 Commerce Road
Peterborough Business Park
Lynch Wood
Peterborough
PE2 6LR
Tel: 01733 397200
Fax: 01733 397205