



© Crown Copyright 2005. All rights reserved. Licence number 100020449

Site Location Plan

Scale 1:2500

**DETERMINED
PLAN**

SHDC
Planning & Development
12 MAY 2009
Ref: 0333/09



2nd Floor - 5B Sheepmarket
Spalding
PE11 1BH
Tel: 01775 768 921
e-mail: enquiries@remwaydesign.co.uk

Site :

**37 Moulton Chapel Road
Cowbit
Spalding**

Client :


Mr S Kandola

Date : *****

Scale : as noted

Drawing No:

1741 - 03

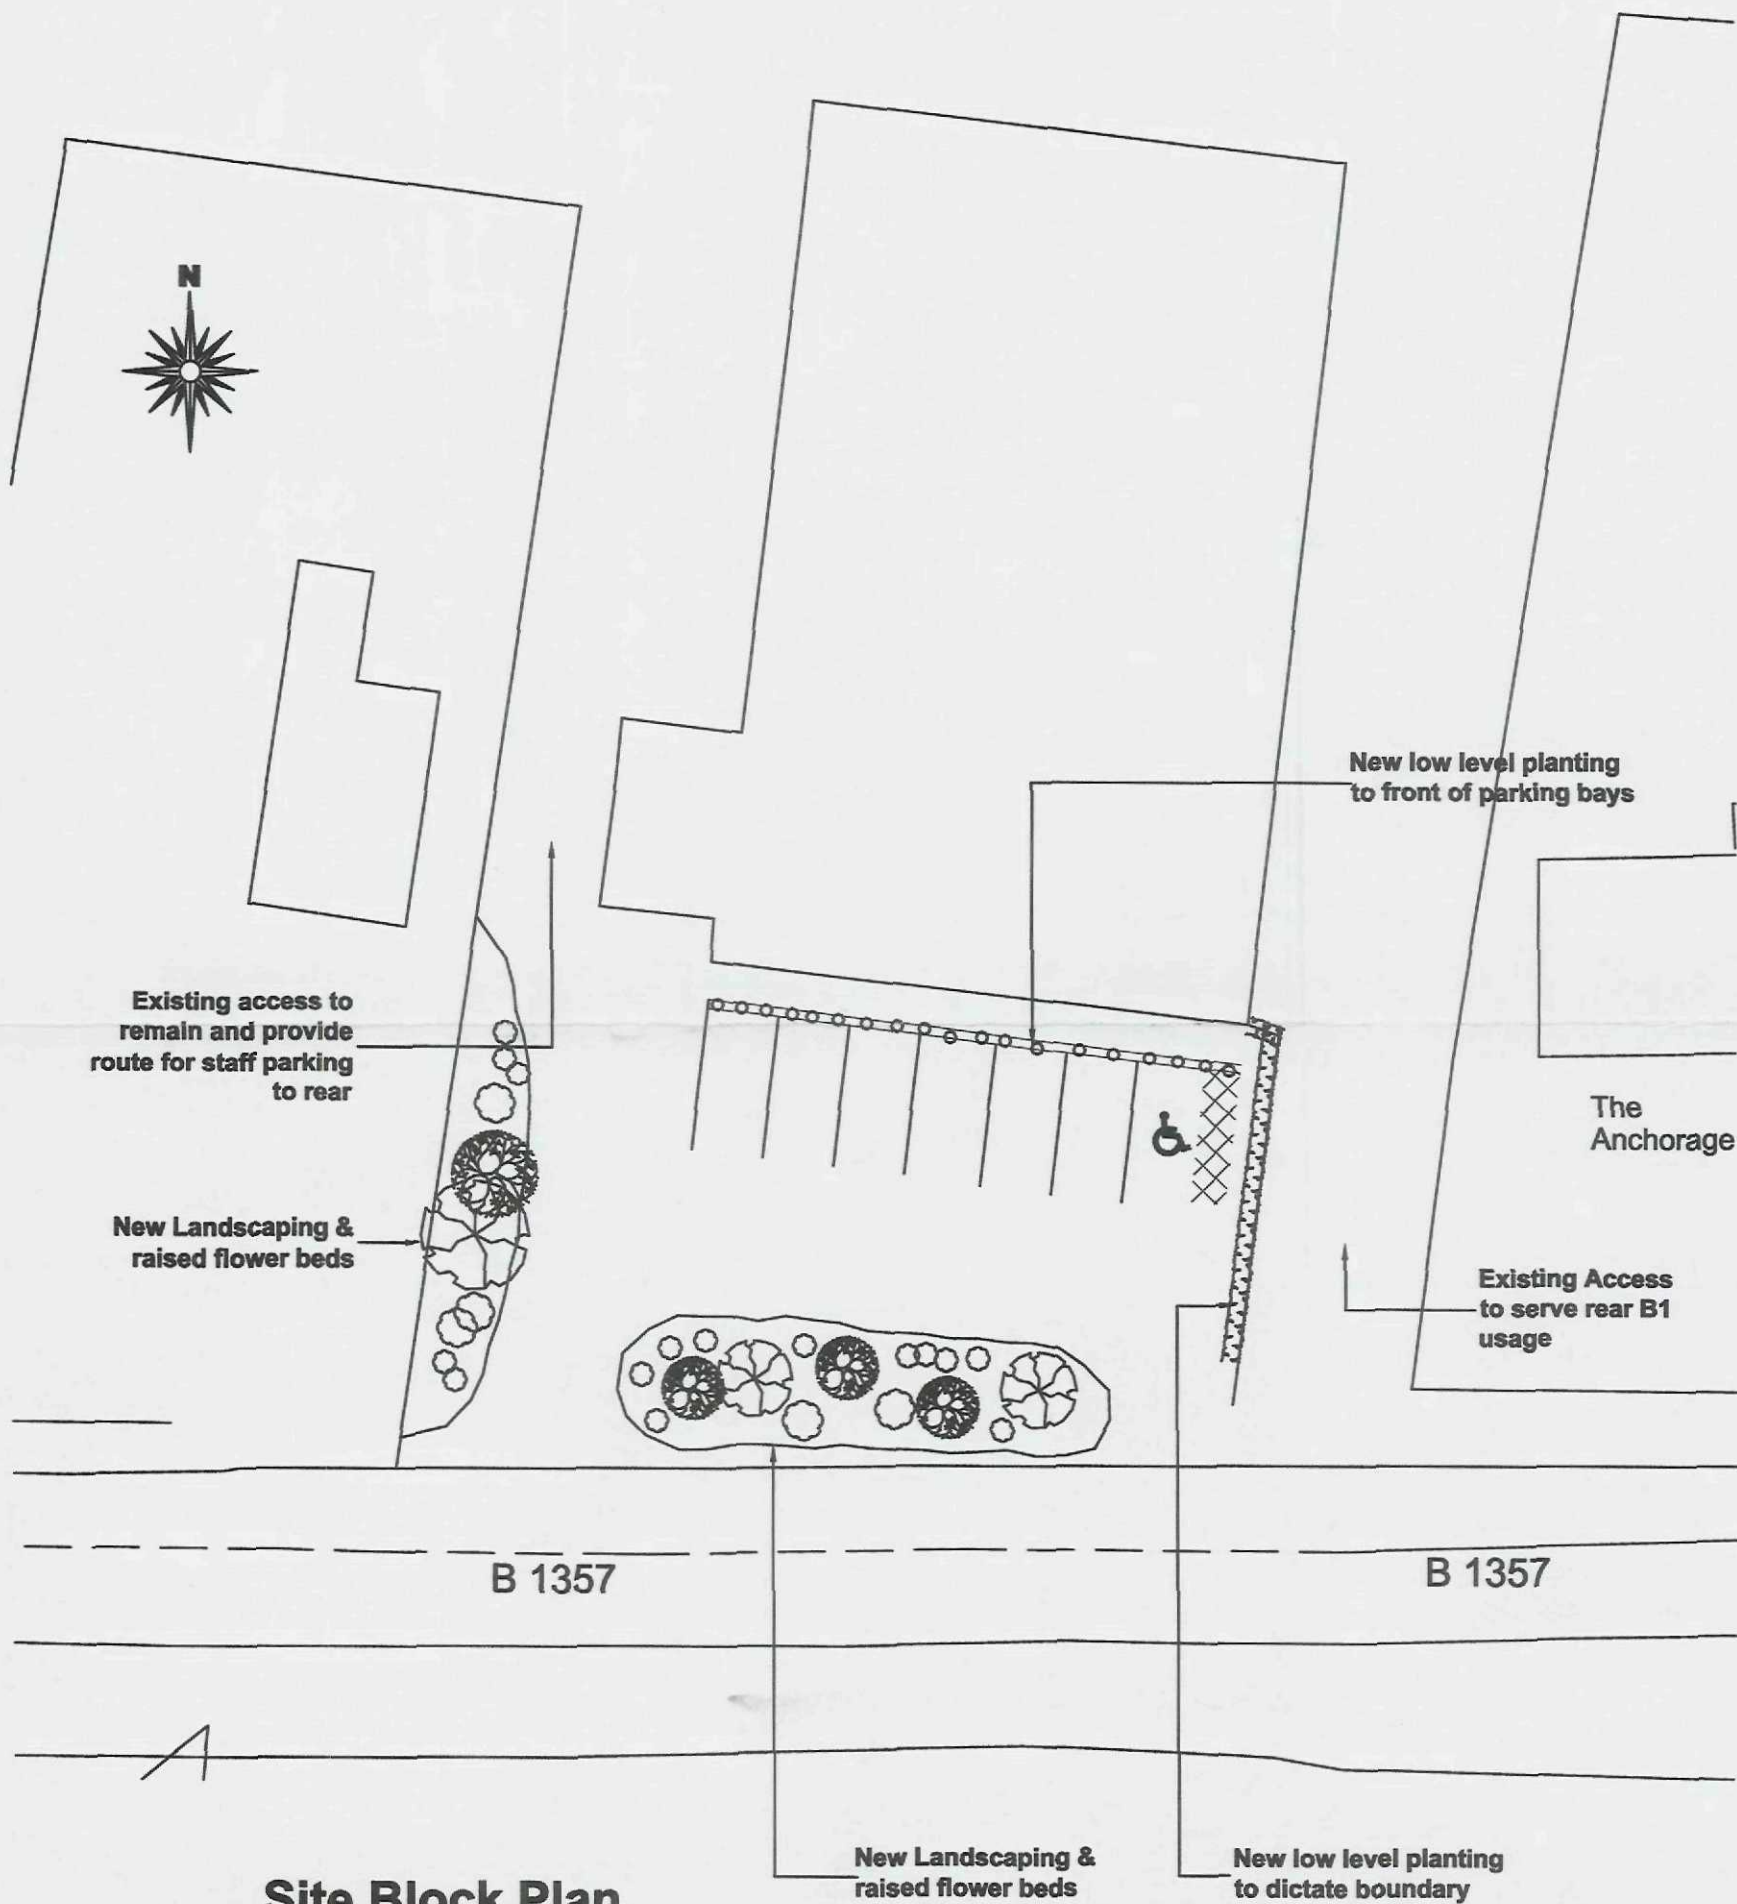

Site Block Plan

Scale 1:250

**DETERMINED
PLAN**

SHDC
Planning & Development
12 MAY 2009
Ref: 0333/09



2nd Floor - 5B Sheepmarket
Spalding
PE11 1BH
Tel: 01775 768 921
e-mail: enquiries@remwaydesign.co.uk

Site :

37 Moulton Chapel Road
Cowbit
Spalding

Client :

Mr S Kandola

Date : *****

Scale : as noted

Drawing No:

1741 - 04