DO NOT SCALE THIS DRAWING. THE CONTRACTOR IS DEEMED TO HAVE CHECKED ALL DIMENSIONS ON SITE AND REPORT ANY DISCREPANCIES TO OGLESBY & LIMB LTD.
THE CONTENTS OF THIS DRAWING ARE COVERED BY COPYRIGHT AND REMAIN THE PROPERTY OF OGLESBY & LIMB LTD. WRITTEN APPROVAL MUST BE OBTAINED FROM OGLESBY & LIMB LTD PRIOR TO DUPLICATION OR REPRODUCTION OF THIS DRAWING OR ITS CONTENTS.
ANY DIMENSIONS NOT SHOWN ARE TO BE CHECKED AND AGREED WITH OGLESBY & LIMB LTD.

South West Elevation
Scale 1:100

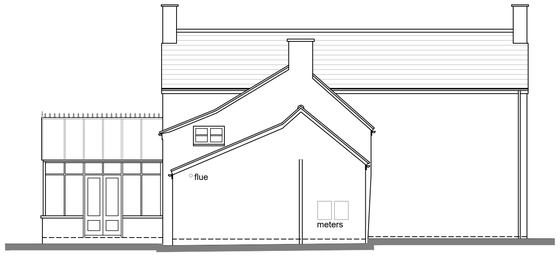

North West Elevation
Scale 1:100

South East Elevation
Scale 1:100

North East Elevation
Scale 1:100

SCALE 1 : 100 0m 1m 2m 4m 6m 8m 10m
SCALE 1 : 1 0m 10mm 20mm 40mm 60mm 80mm 100mm

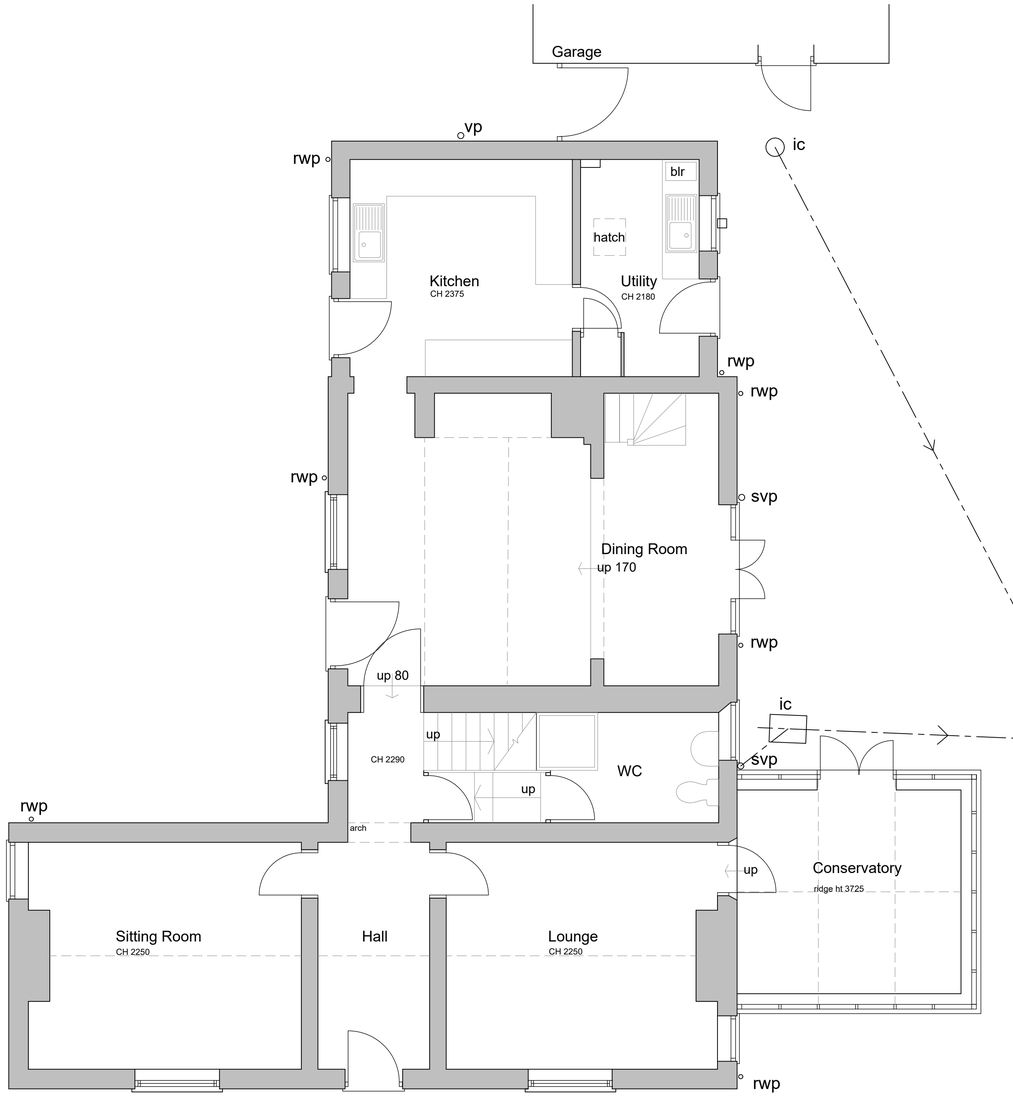

Ground Floor Plan
Scale 1:50

SCALE 1 : 50 0m 0.5m 1m 2m 3m 4m 5m
SCALE 1 : 1 0m 10mm 20mm 40mm 60mm 80mm 100mm

First Floor Plan
Scale 1:50

Ref.	Date	Description	Initial
P1	31.03.25	Planning application	AP

Oglesby & Limb Ltd
Chartered Architect
Suite 1 Market Chambers
12 Market Place, Spalding, Lincs
PE11 1SL
Tel: 01775 761196
e-mail: design@o-l-ltd.co.uk

Client:
Mr Paul Coleman

Project:
3 Pinfold Lane, Weston

Drawing Title:
Plans and Elevations as existing

PLANNING APPLICATION ISSUE

Date:	Scale:
Mar 2025	as shown @ A1
Drawn by: AP	Checked by: AJO

Drawing Number:	Rev:
A1768-02	P1