

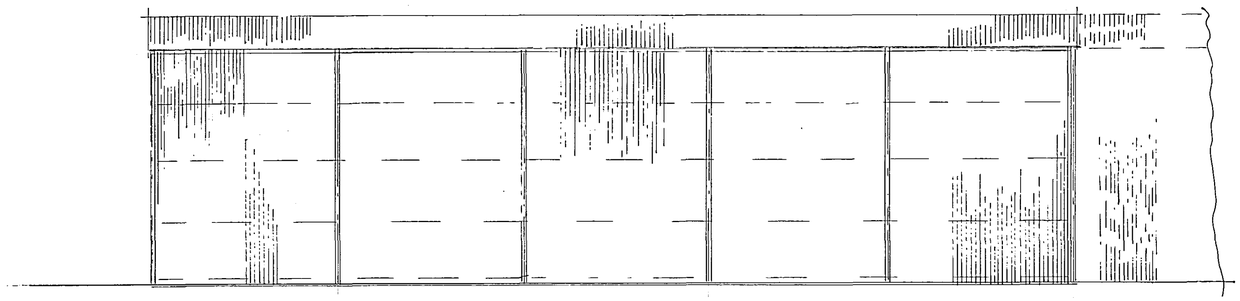



Side Elevation 'A-A'

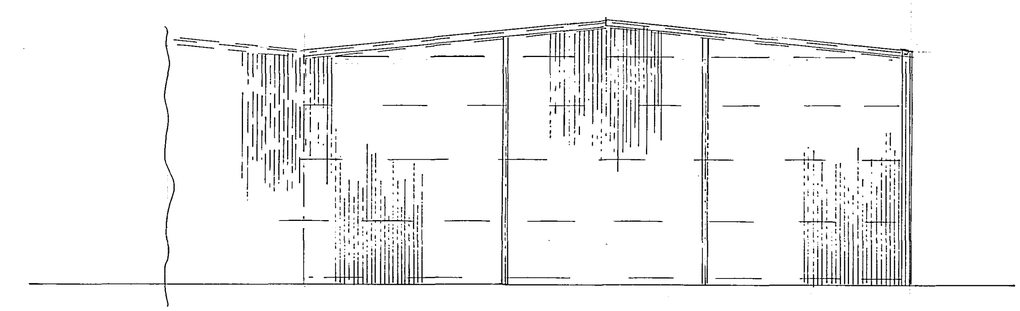


End Elevation 'B-B'

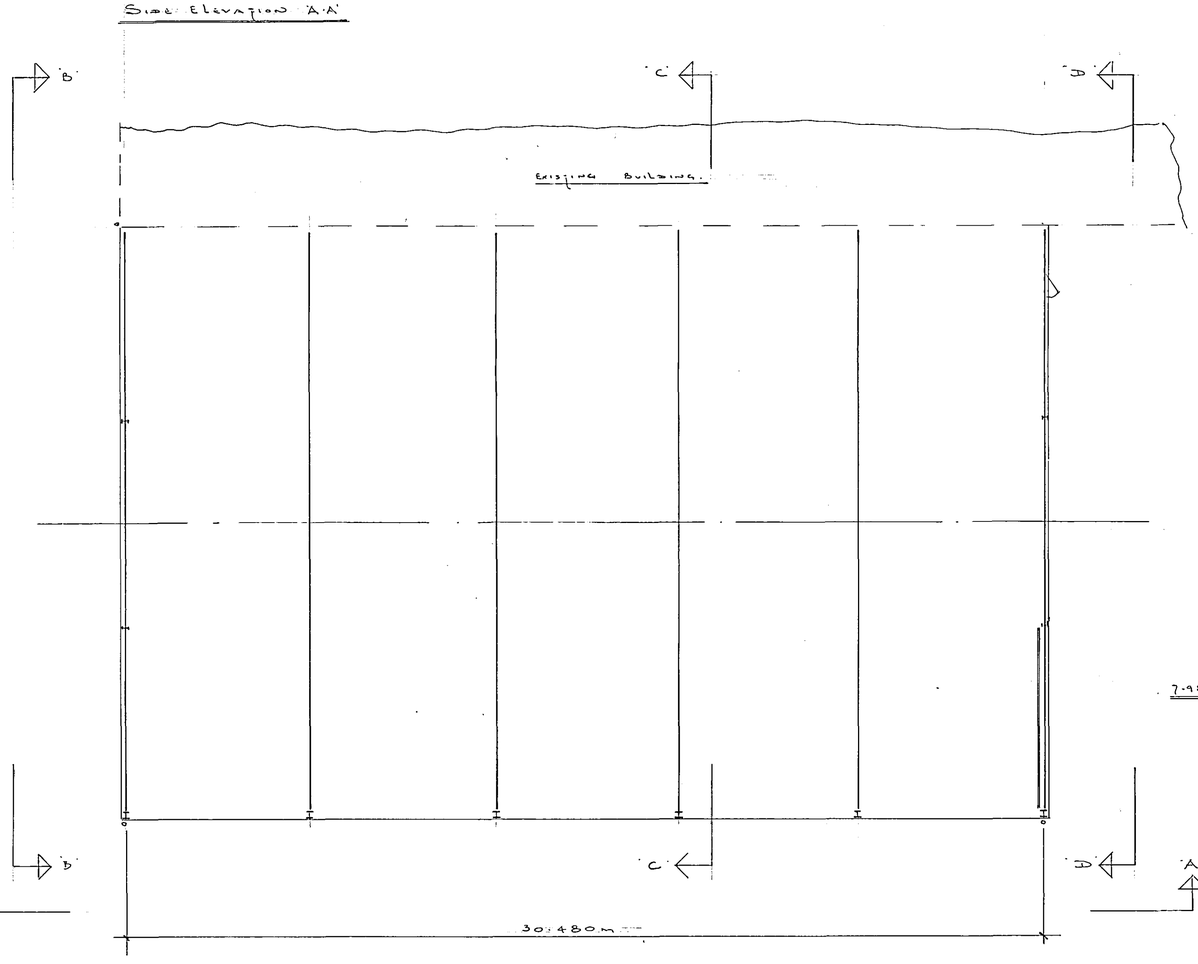

Plan on Roof.

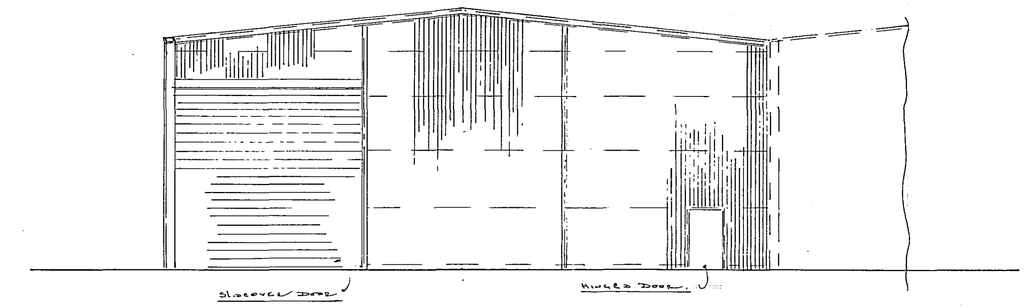

End Elevation 'D-D'

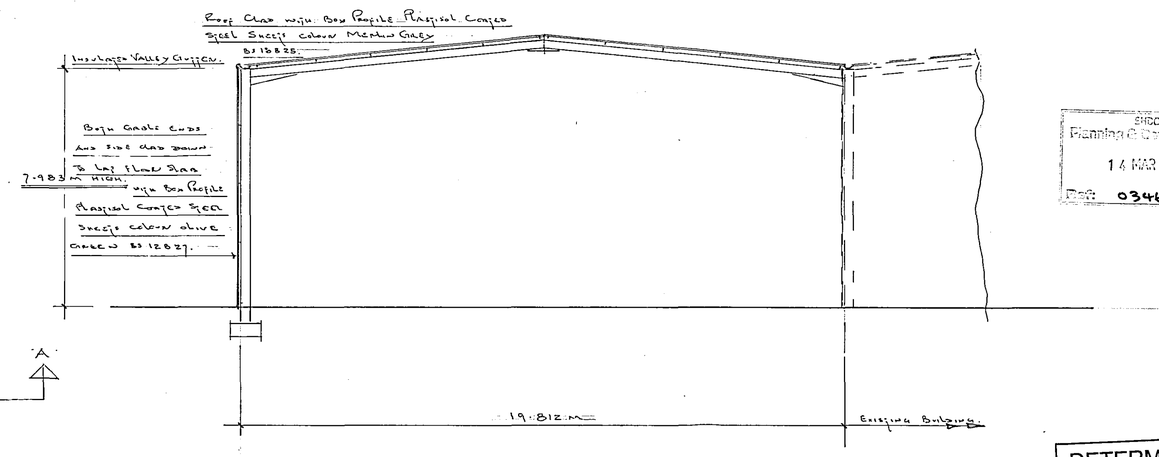

Cross Section 'C-C'

SHDC Planning & Development 14 MAR 2005 Dec: 0346/05

DETERMINED PLAN

Scale 1:100

A C BACON ENGINEERING Ltd.
Hingham, Norwich, NR9 4LS
Tel: (01953) 850611
Fax: (01953) 851445

Paint:	Rev	Date	Description

Rev	Date	Description		
			Drawn	
			Checked	March 05.
			Approved	
			Issued	

Title: Proposed General Purpose Agricultural Building Side Extension for George Hay & Sons Limited at Wragg Marsh Farm Wykeham Spalding Lincs.

Drawing No: A.7046/1.