
OS Sitemap®

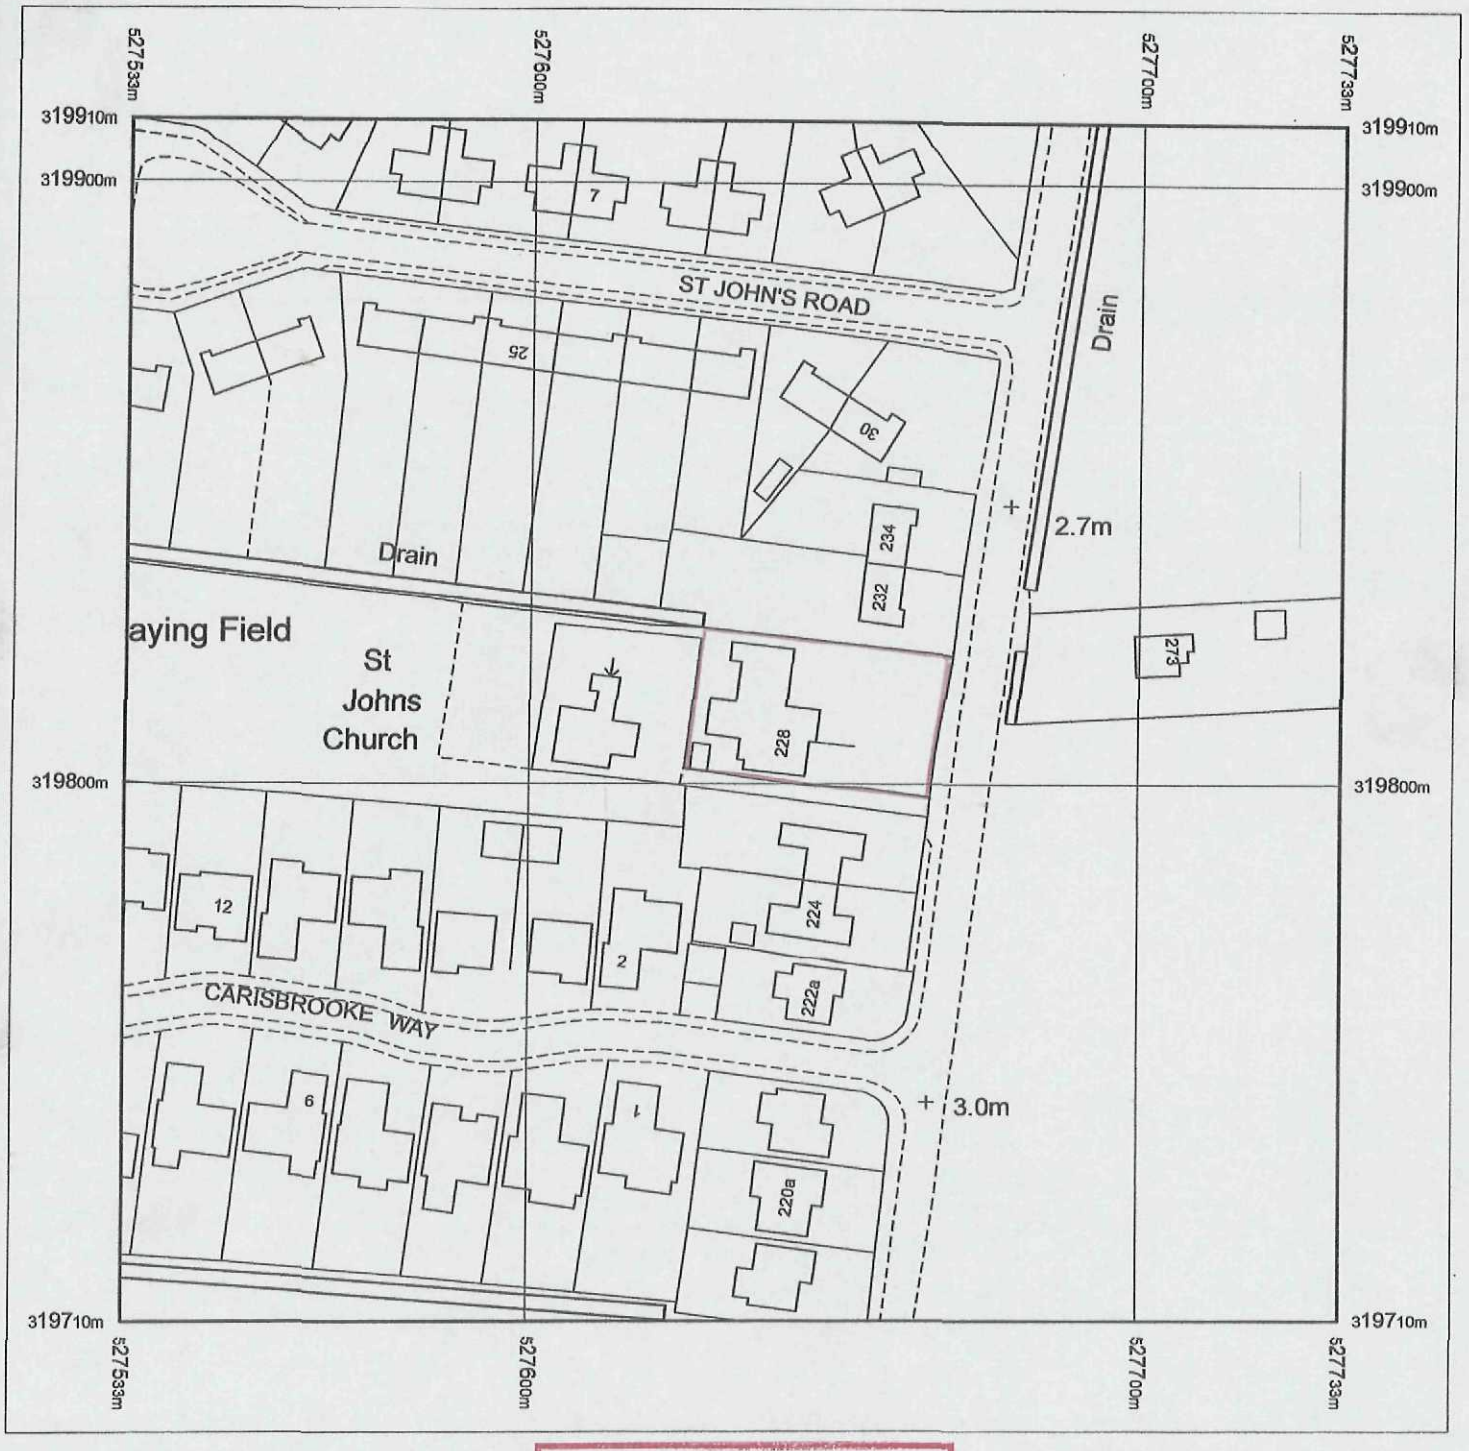

Produced 25.03.2009 from the Ordnance Survey National Geographic Database and incorporating surveyed revision available at this date. © Crown Copyright 2009.

Reproduction in whole or part is prohibited without the prior permission of Ordnance Survey.

Ordnance Survey, the OS Symbol and OS Sitemap are registered trademarks of Ordnance Survey, the national mapping agency of Great Britain.

The representation of a road, track or path is no evidence of a right of way.

The representation of features as lines is no evidence of a property boundary.

Part or all of this OS Sitemap is enlarged from mapping produced at one or more of the following scales: 1:1250, 1:2500, 1:10000.

DETERMINED PLAN

Metres
0 20 40

Scale 1:1250


Supplied by: **Latitude - Southampton**
Serial number: 01969200
Centre coordinates: 527633.38 319810

Further information can be found on the OS Sitemap Information leaflet or the Ordnance Survey web site: www.ordnancesurvey.co.uk

SHDC
PLANNING & DEVELOPMENT
19 MAY 2009
Ref. 349/09

Ordnance Survey®

OS Sitema

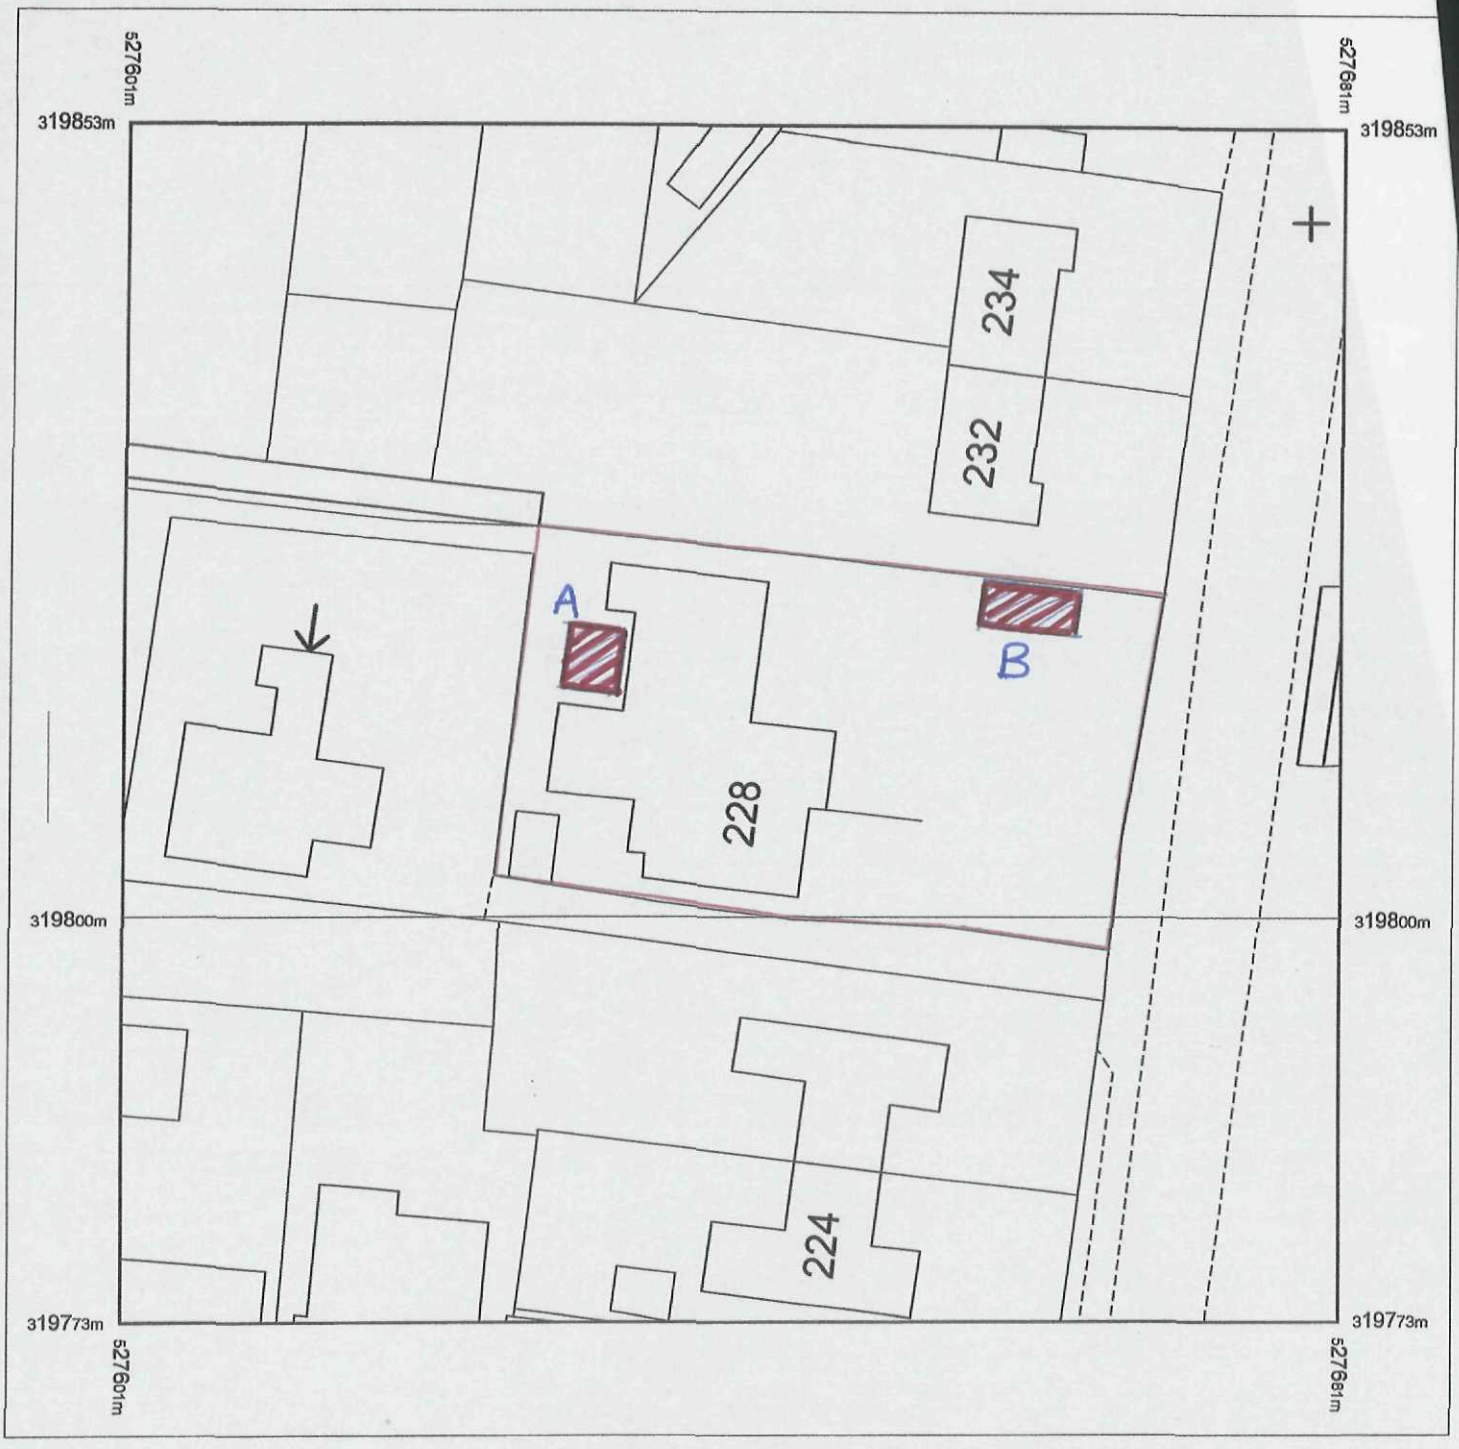

Produced 26.03.2009 from the Ordnance Survey National Geographic Database and incorporating surveyed revision available at this date. © Crown Copyright 2009.

Reproduction in whole or part is prohibited without the prior permission of Ordnance Survey.

Ordnance Survey, the OS Symbol and OS Sitemap are registered trademarks of Ordnance Survey, the national mapping agency of Great Britain.

The representation of a road, track or path is no evidence of a right of way.

The representation of features as lines is no evidence of a property boundary.

Part or all of this OS Sitemap is enlarged from mapping produced at one or more of the following scales: 1:1250, 1:2500, 1:10000.

DETERMINED PLAN

Metres

0 5 10 15 20

Scale 1:500

Supplied by: **Latitude - Southampton**
Serial number: 03416900
Centre coordinates: 527641 319812.75

Further information can be found on the OS Sitemap Information leaflet or the Ordnance Survey web site: www.ordnancesurvey.co.uk

SHDC
PLANNING & DEVELOPMENT
19 MAY 2009
Ref. 349/09



A

whitepavilion

Home | Features | Products | Where to Buy | Contact Us

To find out more call us
0800 881 8179

Hot Tub Spa's - Tuscany
Click on image to enlarge



Into the Evening - Provence
Click on image to enlarge



Exhibitions & Trade Stands (British Airways) - Provence
Click on image to enlarge

A quality product at a sensible price

The **White Pavilion** range of gazebos are contemporary styled permanent garden structures. Their modern appearance comes from a tensioned PVC waterproof membrane covering a robust wooden framework jointed with exposed stainless steel fastenings and bolts and come in a range of sizes to suit all garden types.

The **White Pavilion** gazebos will provide protection from the sun, wind and rain to give you the guarantee of enjoying the outdoors throughout the year – whatever the weather.

Why not add lights and a heater so you can use your **White Pavilion** late into the night.

Just look what you get for your money...

Building materials and specifications...

Canopy: The stylish *PVC* translucent canopy is designed for a tough environment, -30 degrees celsius to +70 degrees celsius. It is fitted under tension to give added strength and is 100% waterproof. It allows a soft natural light and gives protection from harmful ultra violet light. The smooth finish is easy to clean, can be simply removed and has a life expectancy of over 10 years.

DETERMINED PLAN

SHDC
PLANNING & DEVELOPMENT
19 MAY 2009
Ref. 349/09



Schools (Outdoor Classroom) - Andalucia
Click on image to enlarge



Timber: The solid framework is European Redwood supplied from sustainable resources in Northern Europe and certified ***FSC or PEFC.***



B


All Year Round Garden - Andalucia
Click on image to enlarge





About the FSC: The Forest Stewardship Council (FSC) is an international organization that brings people together to find solutions which promote responsible stewardship of the world's forests.
Find out more here: www.fsc.org

Garden Designers - Tuscany
Click on image to enlarge

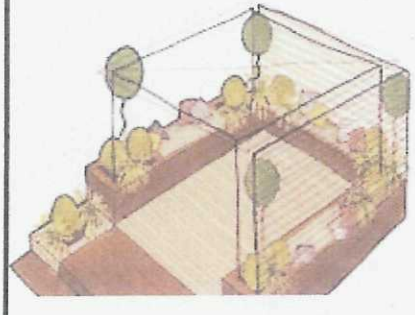

About the PEFC: The PEFC Council (Programme for the Endorsement of Forest Certification schemes) is an independent, non-profit, non-governmental organisation, founded in 1999 which promotes sustainably managed forests through independent third party certification. The PEFC provides an assurance mechanism to purchasers of wood and paper products that they are promoting the sustainable management of forests.
Find out more here: www.pefc.org

Schools (Parent Travel Shelter) - Provence
Click on image to enlarge



Carbon Offsetting: One pine tree is felled to produce on average 3 White Pavilion gazebo's and the Swedish government stipulate that 8 pine trees will be planted to replace the one tree felled. And at White Pavilion to help offset our carbon footprint further we sponsor the planting of 5 additional trees in Ethiopia for each and every gazebo we sell. This means that a total of 23 trees

Garden - Provence
Click on image to enlarge



Licensed Trade
Outdoor eating / smoking shelter
- Provence
Click on image to enlarge



are planted for every ONE felled. When you consider that your individual carbon footprint is about 11 trees per annum, our carbon offsetting replaces the carbon footprint for 2 people for a year. Nice, isn't it.
Find out more here: www.sponsortrees.co.uk

Pressure treated timber: Will ensure protection from decay and infestation for many years. With environmentally safe Osmose Naturewood" The durable choice for all garden timber projects , Osmose Naturewood preserved wood is the name given to timber that has been preserved with an Osmose preservative system which is based on copper and an organic co-biocide (Alkaline Copper Quaternary). Alkaline CopperQuaternary systems have provided proven performance for almost a decade in locations throughout Europe, North America, Australia and Japan.

Appearance Of Osmose Naturewood: Osmose Naturewood products will initially have a green appearance that highlights the natural variations of the wood; this will weather to an attractive natural honey brown colour before finally fading to a driftwood grey after long term exposure to the sun. Osmose Naturewood products can be painted or stained to match any outdoor colour scheme. Find out more here: www.osmose.co.uk

Osmose


Stainless Steel: The stylish contemporary look comes from the stainless steel brackets and base plates, which have a brushed finish. The metal fixings, nuts and bolts are made from 304 stainless steel to give strength and an almost unlimited life.



Installation Benefits...

Easy to install: Typically in half a day.

Semi Permanent Structure: Unlike tent gazebos it is permanently fixed to the ground, ground fixing bolts included. Can be installed on patio paving or on wood decking - can be dismantled and re-sited.

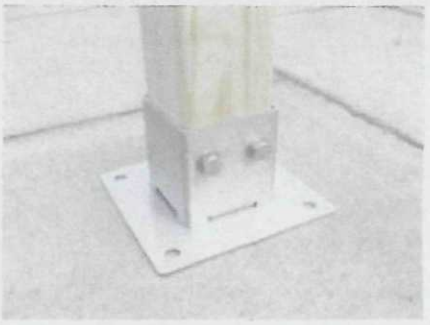

Robust Design: A **White Pavilion** garden gazebo is certified to withstand wind speeds of 27 metres per second - up to Gale Force 9.

Planning Permission: *Is not usually required.* A ***White Pavilion*** *gazebo is* viewed as being similar to a greenhouse or garden shed. We recommend approaching the local planning office to ascertain if there are local planning restrictions.

Side Screens: With plain or transparent panels, will offer protection from the wind and the rain and give you greater use of your garden. Screens are fitted with high quality marine stainless steel turnbuttons to allow easy attachment and removal. Choose your transparent screen style - circle, square, panelled, *Georgian, Gothic, Cathedral or bespoke design. We can also fit a single zip of* a pair for a doorway. Side screens with transparent panels have a 12 month guarantee.

Lighting Options...

... to enjoy your White Pavilion late into the night.



- Robus RHF 100-15
- Die cast aluminium construction with satin silver finish.
- IP65 rating: Suitable for indoor or outdoor use.
- Suitable for surface mounting.
- Maximum 100w 78mm halogen lamp. We include a 60w lamp which will give ample light characteristics.

Find out more: www.led-group.eu

Heating Options..

...to prolong the evening and lengthen the season.Instant heat that doesn't blow away.