
Location Plan

Site Address: **Flamingo Flowers Ltd, Stone Gate, Weston, Spalding, PE12 6HR**

PlanningPortal

Date Produced: **16-Apr-2024**

Scale: **1:2500 @A4**

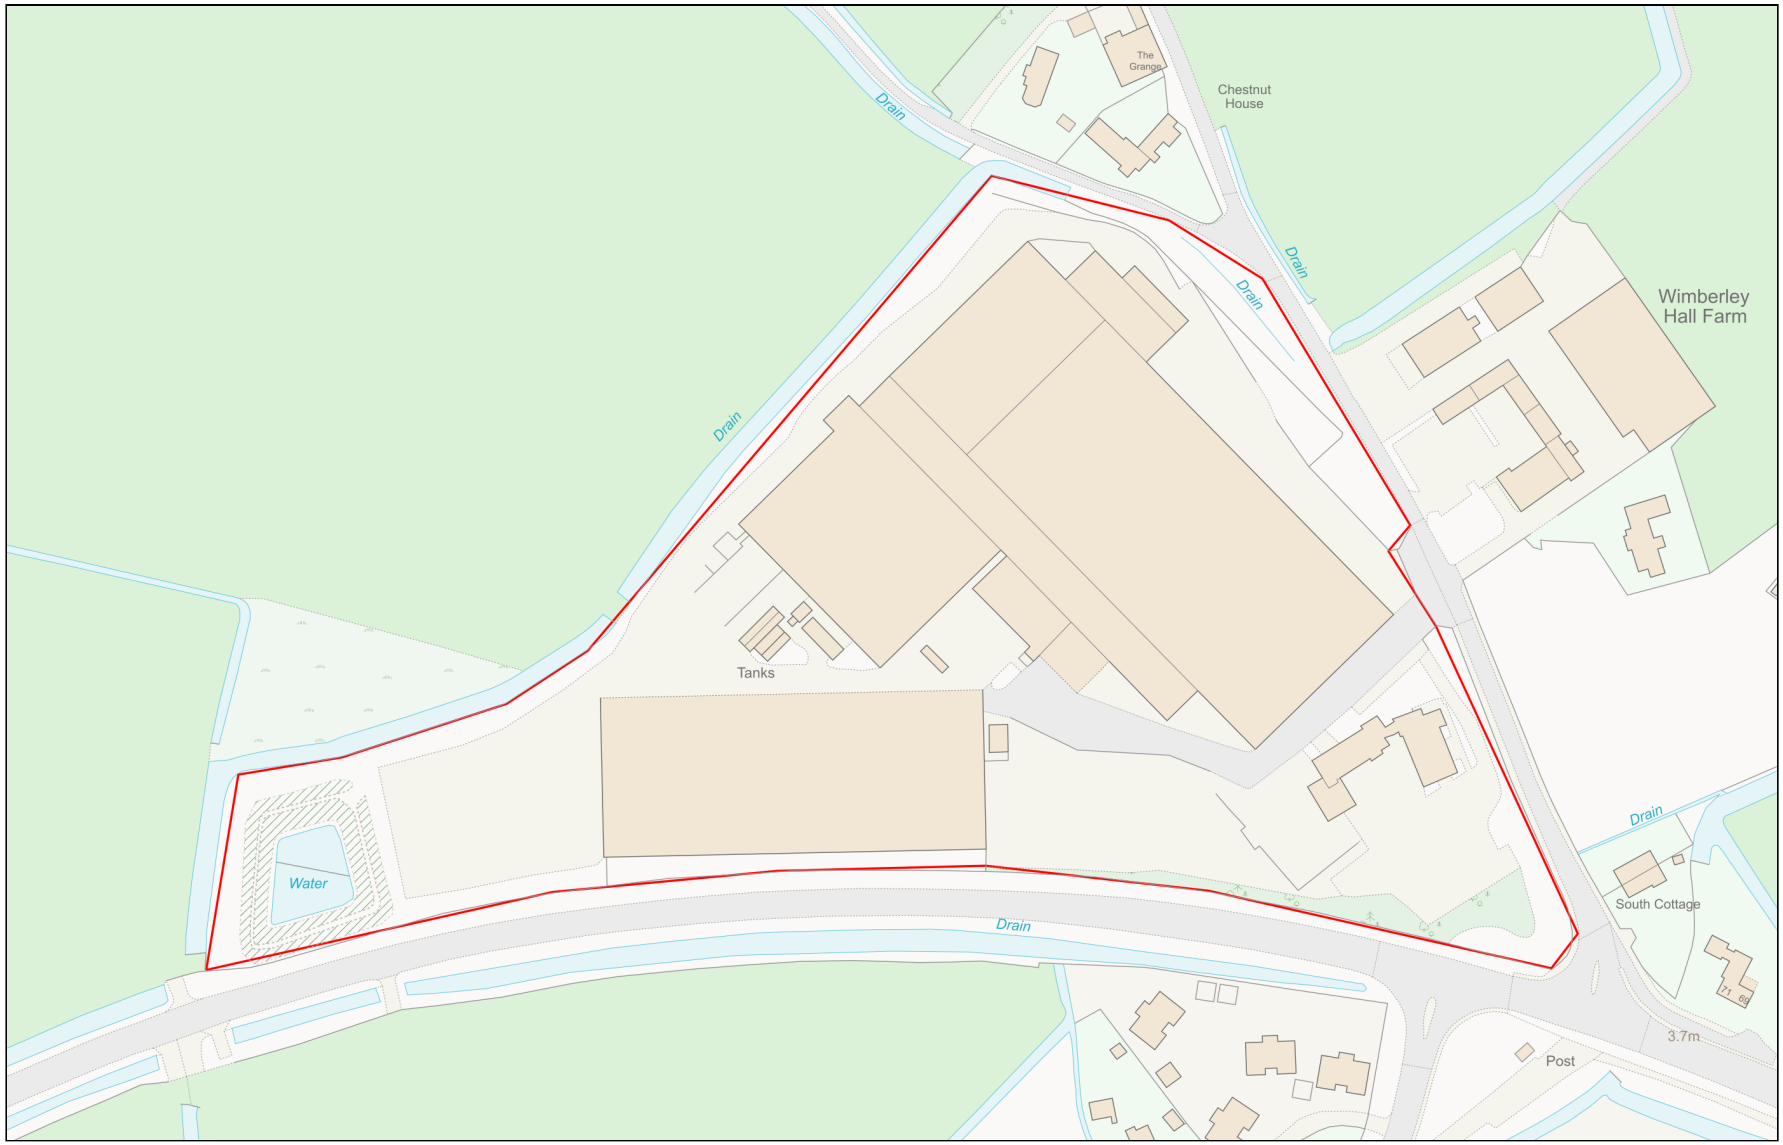

0 100

Metres

Planning Portal Reference: **PP-12983875v1**

Powered By TerraQuest

© Crown copyright and database rights 2024 OS 100042766