


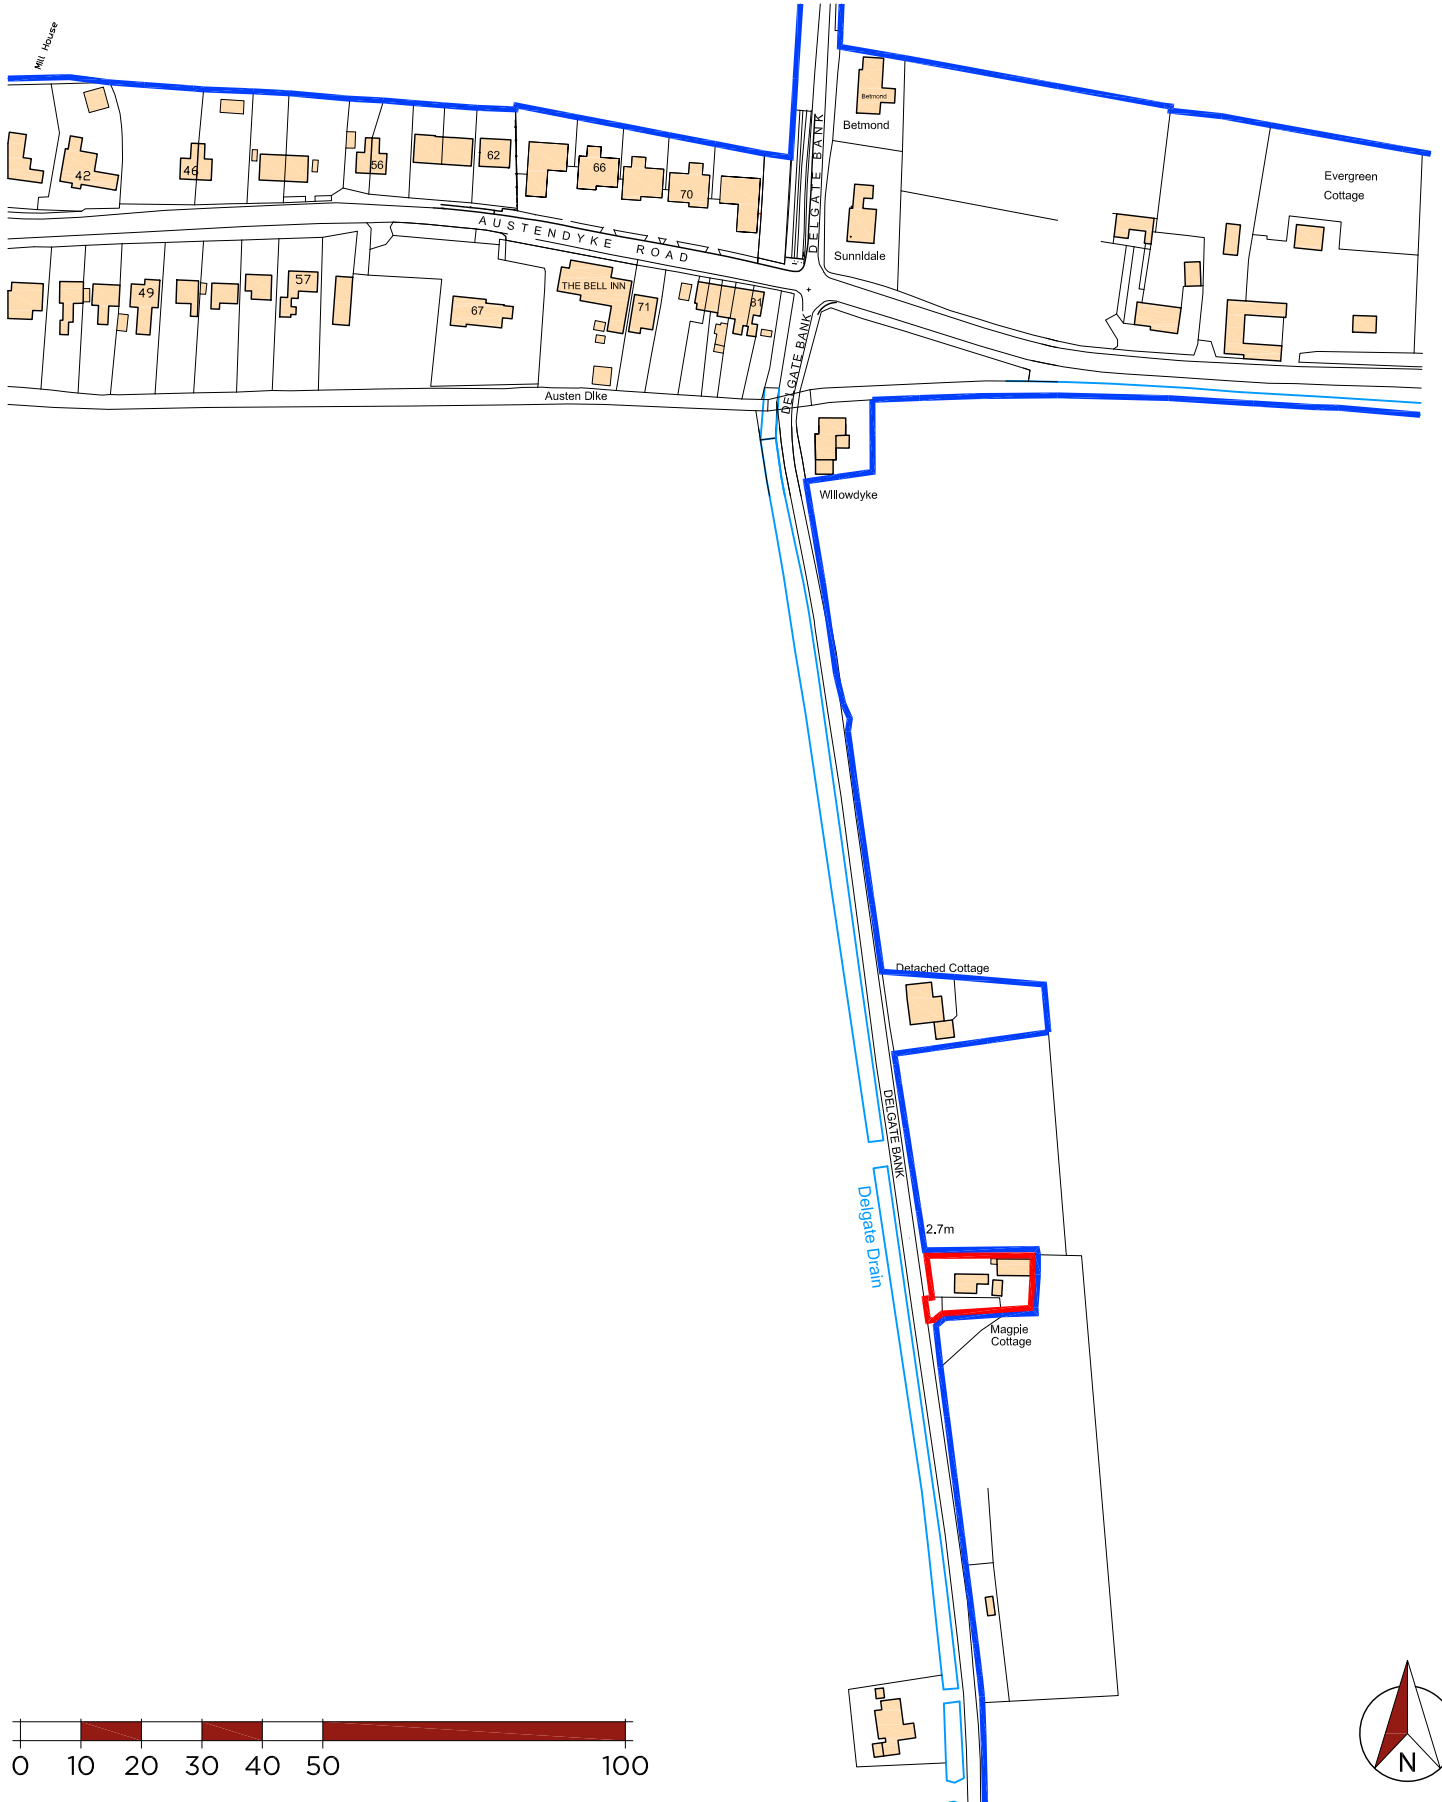

Project

SELF BUILD REPLACEMENT DWELLING
MAGPIE COTTAGE, DELGATE BANK
WESTON HILLS, LINCOLNSHIRE
PE12 6DN

Title

SITE LOCATION PLAN

Client

EARL FARMING (Miss A EARL)

Drawing No.

123 S01

Scale

1:2500 @ A4

Date

APRIL 2026

Revision