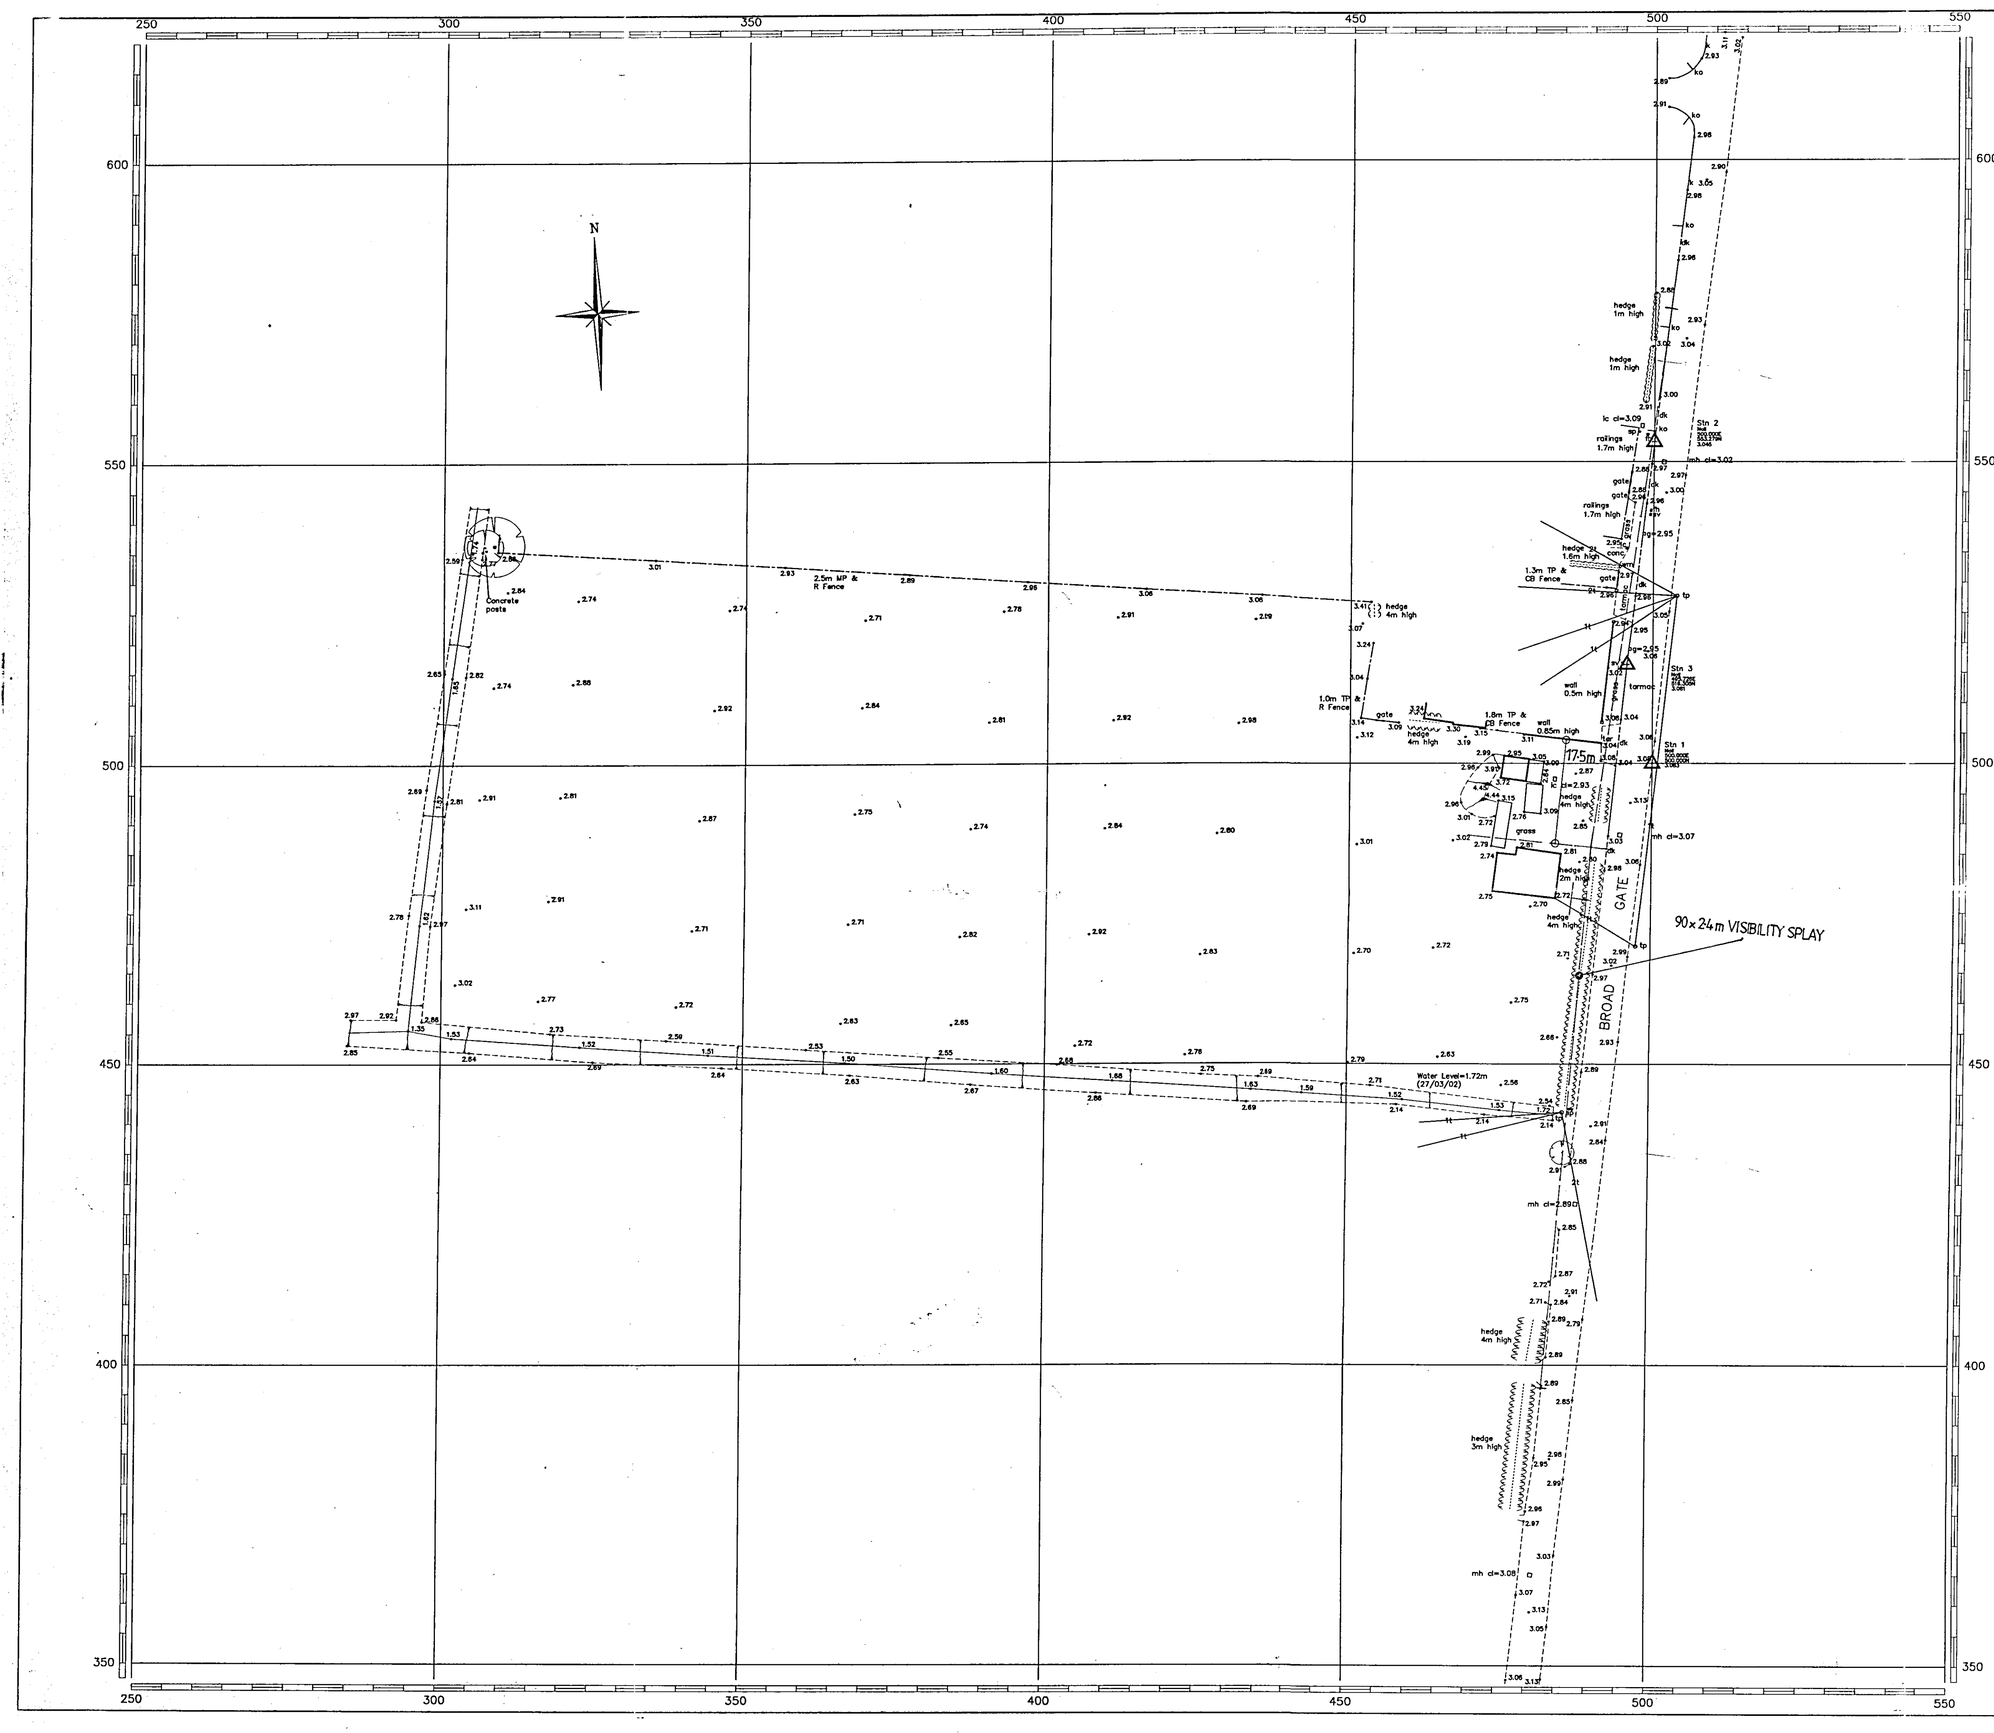


NOTES

1. All levels are related to an O.S.B.M located on No 238 Broad Gate. Value : 3.16m. A.O.D.
2. Co-ordinates are shown relative to a local grid.

- Top / Bottom of Bank
- Boundary Line
- Building / Overhead Canopy Line
- Wall
- Solid Surface Feature / Road Edge
- Hard / Soft Surface Change
- Kerb / Dropped Kerb Line
- Drainage Channel
- Fence Line
- Hedge Line
- Tree / Scrub Canopy Line
- O/H Telephone Cable
- O/H Electricity Cables
- Rock Face

• CL= Cover Level • 10.15 Spot Level • FFL= Finished Floor Level • IL= Invert Level

Fenceline Abbreviations

TP	Timber Post	R	Rail	TF	Temporary Fence
MP	Metal Post	P	Paling	CL	Chain Link
CP	Concrete Post	CB	Close Boarded	W	Wire
CI	Corrugated Iron	IR	Iron Railing		

TPIT 22.55	Tidal Pit (with level)	TCB	Telephone Call Box	BW	BT or Electricity Box
BH 26.55	Borehole (with level)	BB	Ballsha Beacon	SV	Stop Valve
	Gate	GP	Gate Post	WV	Water Valve
	Electricity Pylon	LC	Lamp Column	G=	Gulley
		MK	Marker Post	CTV	Cable Television
		SP	Sign Post	KO	Kerb Offset
PB	Post Box (Square)	RS	Road Sign	RWP	Rain Water Pipe
PB	Post Box (Round)	TP	Telephone Post	RE	Rodding Eye
FH	Fire Hydrant	EP	Electricity Post	MH	Manhole
GAS	Gas Cover	TL	Traffic Light	CP	Catchpit
WM	Water Meter	ER	Earth Rod Cover	IC	Inspection Cover
SC	Service Cover	EL	Electricity Cover	UTL	Unable to Lift
LB	Litter Bin	BT	British Telecom		Tree

REV	Description	Date	Signed

Revisions

Client : **Castle Building Ltd**

Project :
PROPOSED DEVELOPMENT,
LAND OFF BROAD GATE,
WESTON HILLS,
SPALDING, LINCOLNSHIRE.

Title : **Topographical Survey**

Drawn S.D.S.	Checked C.A.G.	Approved	
Date Mar 2003	Scale 1:500	Sheet 1 of 1	

Drawing No. SL1433/1

Original Size A1

DETERMINED PLAN

SURVEYLINE UK
LAND & BUILDING SURVEYORS

SHDC
Planning & Development
17 MAR 2005
Ref: 0256/05

Becar House
Green Lane
Lincoln
LN6 7DL
Tel: 01522 544110
Fax: 01522 512370
E-mail: mail@surveyline-uk.com
www : surveyline-uk.com